


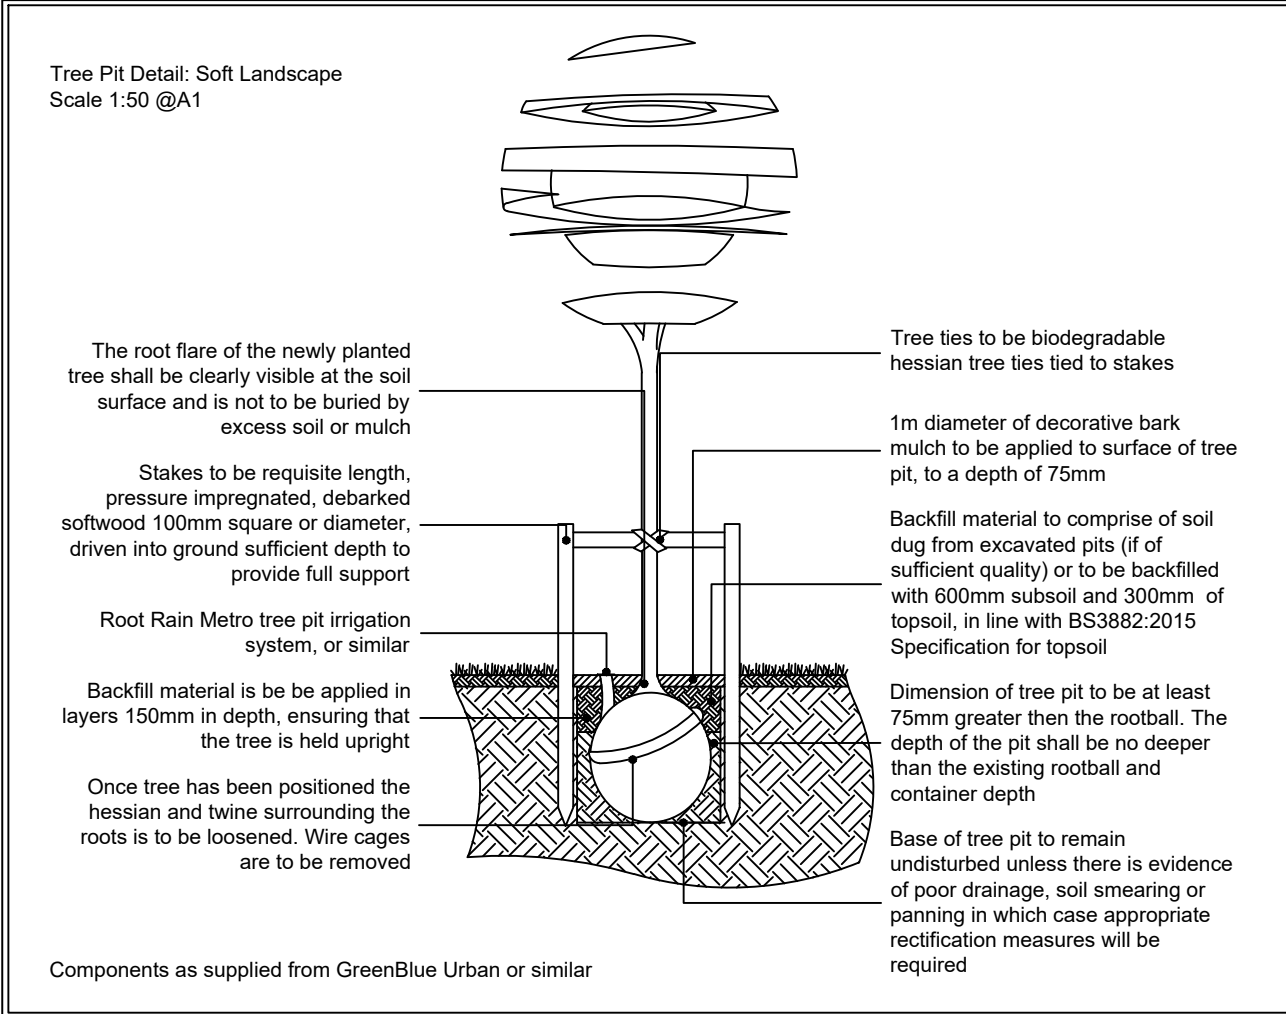

1. Double Self-closing Gates and Matching Fencing in Timber with Metal Posts from Jackson Fencing or similar and approved.



4. Inclusive Sensory Play Orb in Oak from Jupiter Play or similar and approved. Ref: IP11



6. Pendulum Nest Swing from Jupiter Play or similar and approved. Ref: 904622100R



9. Grassed Play Mound and Recumbent Play Boulders, from Jupiter Play or similar and approved.



11. Monkey Bars Fitness Frame from Jupiter Play or similar and approved. Ref: 906121505R



2. Wildlife Wheelspin Inclusive Play from Jupiter Play or similar and approved. Ref: IP12W



5. Timber Play Platform from Jupiter Play or similar and approved. Ref: 903336100R



7. Panier Multidirectional Multi-Use Games Areas from Proludic or similar and approved. Ref: R2212



10. Timber Balancing Bridge from Proludic or similar and approved. Ref: J4900.




12. Table Ping-Pong Multi-Use Game from Proludic or similar and approved. Ref: R1002



3. Inclusive Wooden Seesaw from Jupiter Play or similar and approved. Ref: 912441100R



8. Jumping Blocks in Robinia Wood, from Jupiter Play or similar and approved. Ref: 906110300R

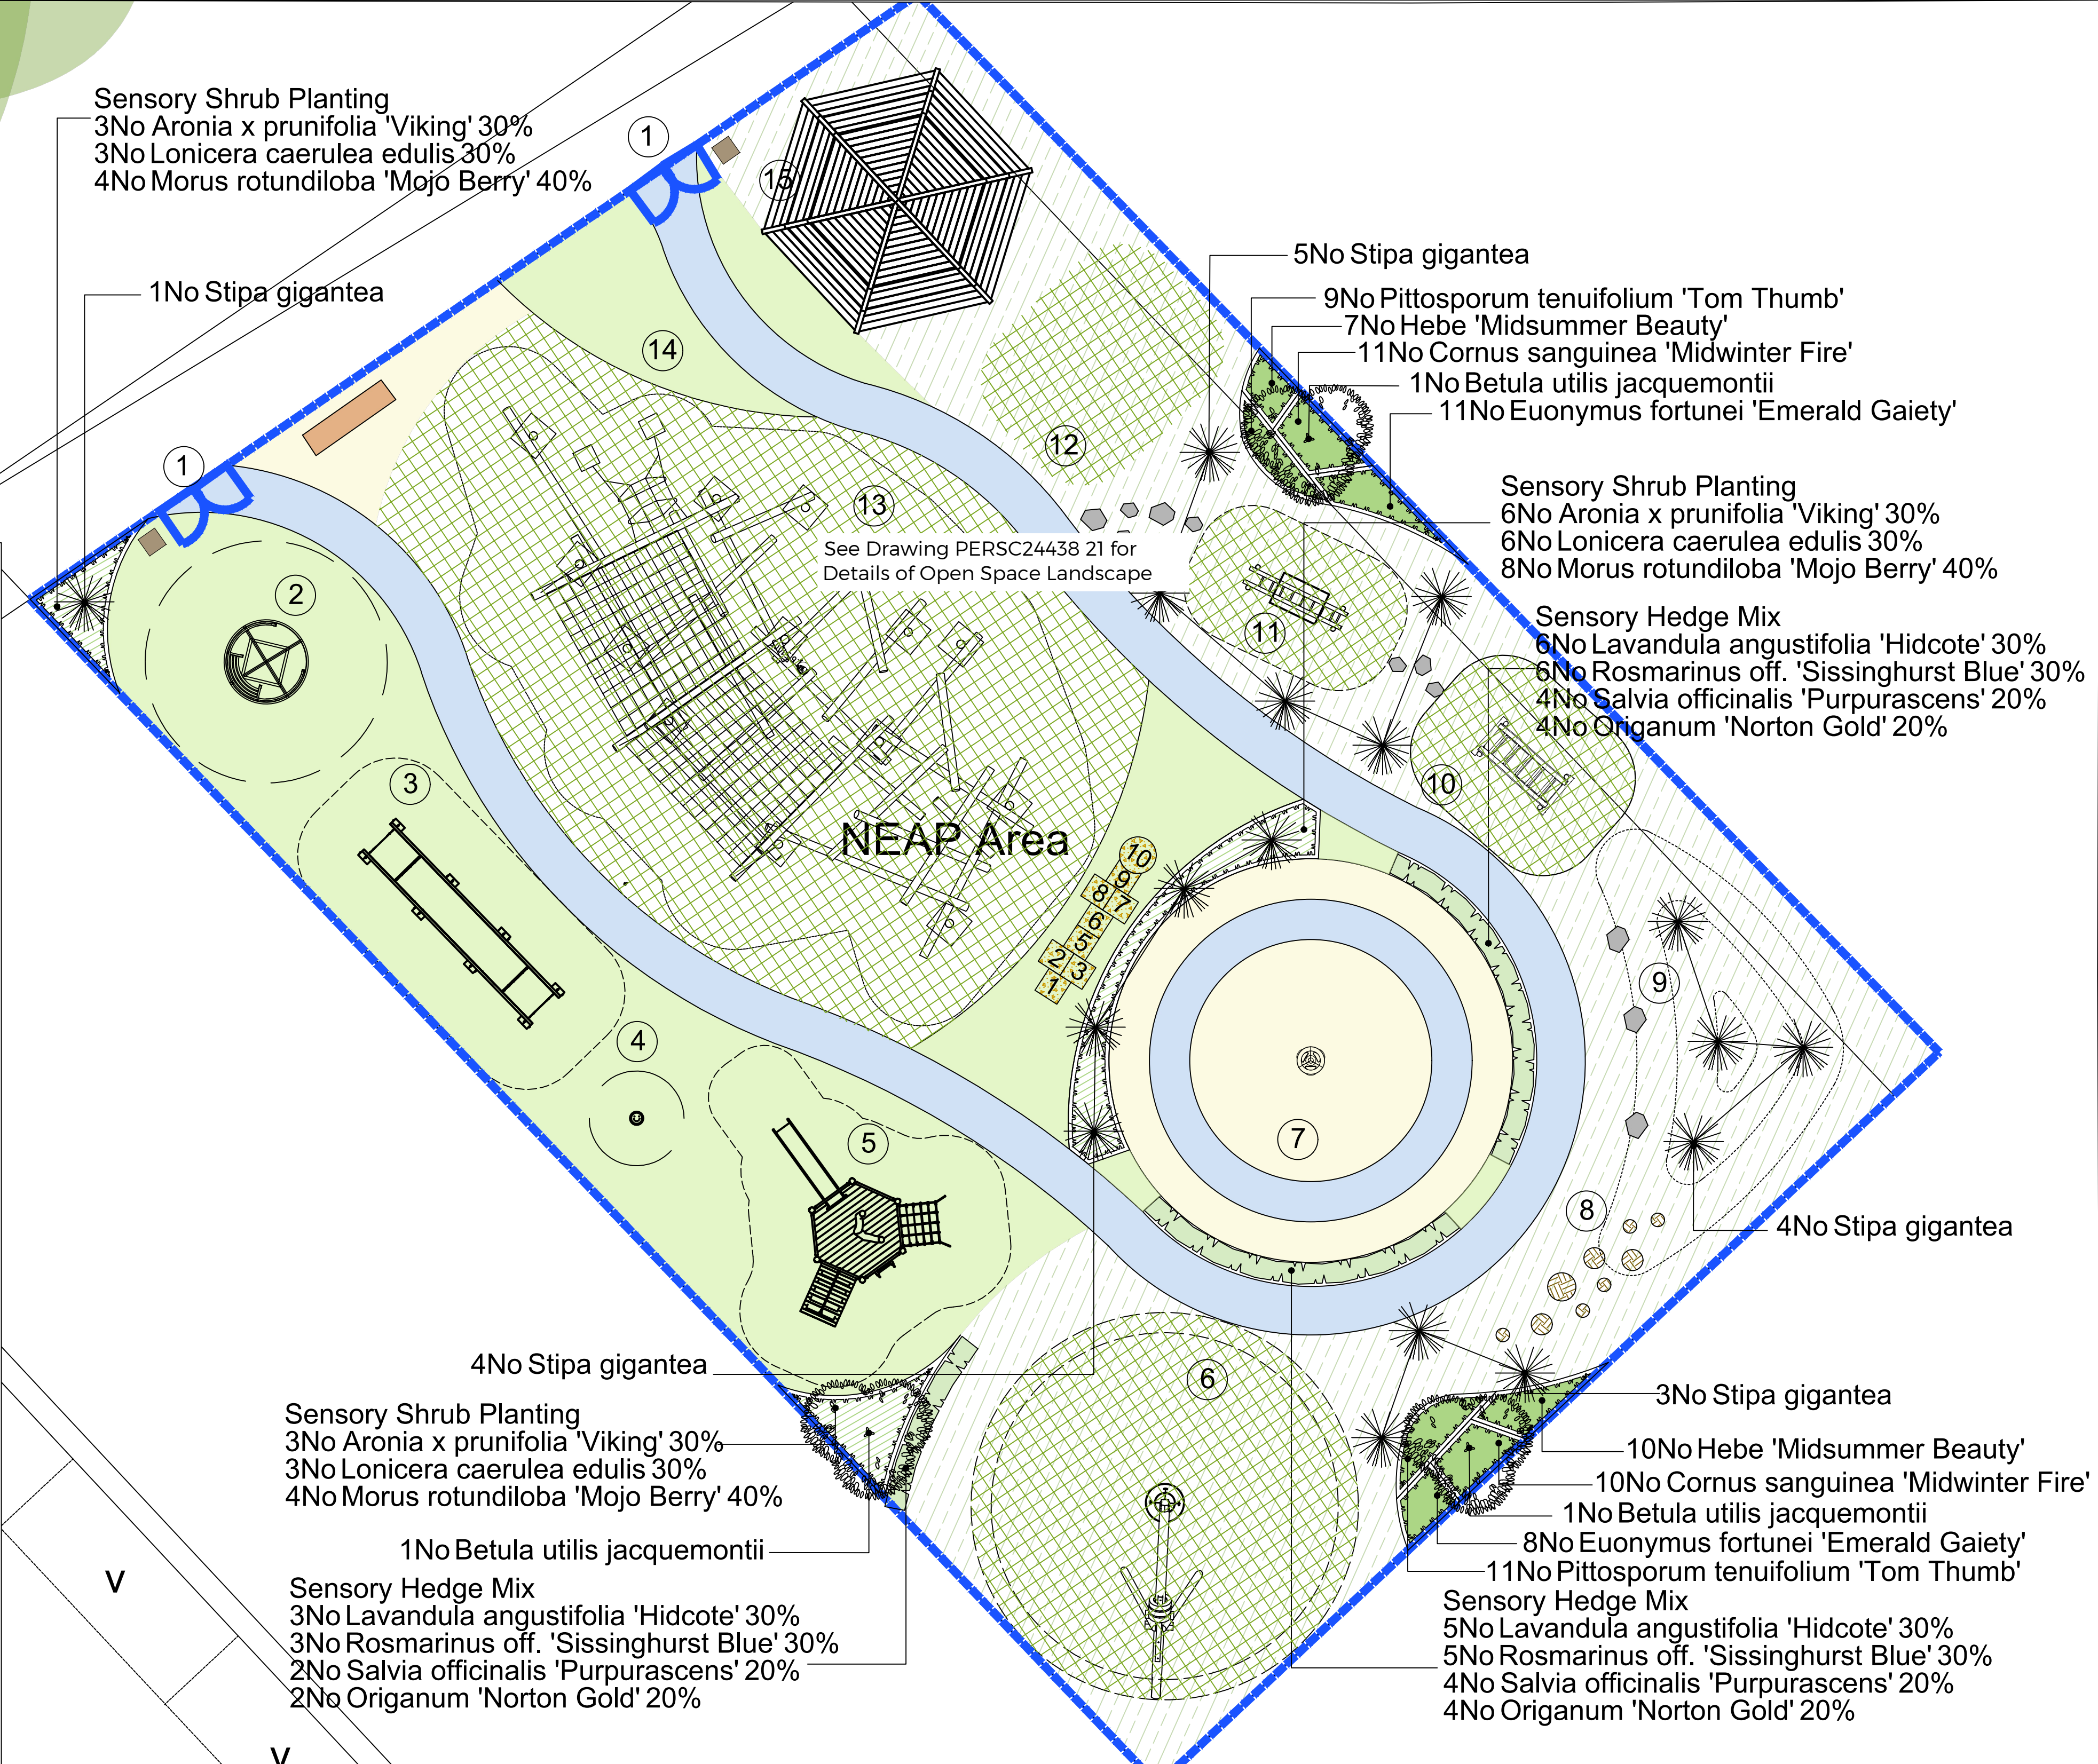

13. Climbing Structure 5 from Timberplay or similar and approved. Ref: L6.51005.



14. Cotswold 8 Seater Wheelchair Friendly Picnic Bench from Kingfisher Direct or similar. Ref: SKU AF-9500015



15. Timber Seating and Rest Shelter from Jupiter Play or similar and approved. Ref: 909620500R

SPECIFICATION
All works generally, to comply with the written Soft Landscape Specification.

NOTES:
DO NOT SCALE FROM DRAWING
NOT FOR CONSTRUCTION, FOR PLANNING PURPOSES ONLY

Legend

- Existing trees & vegetation to be retained and protected during construction
- Proposed multi stem tree within soft landscape. See detail on sheet.
- Proposed specimen ornamental grass planting.
- Proposed formal hedge planting to be planted in a double staggered row 300mm apart and at 400mm centres in each row.
- Proposed shrub planting to receive 75mm bark mulch after planting operations.
- Proposed mix shrub planting to be planted in groups of 5-7no. of each species to receive 75mm bark mulch after planting operations.
- Proposed play area fence to be 1m high galvanized low top railings with self closing outward opening gates, double maintenance gate where indicated with child-proof mesh.
- Proposed aluminium entrance sign 120x90cm from Elbe or similar and approved. The sign to indicate the following:
 - the area is solely for use by children.
 - adults are not allowed unless accompanied by children.
 - dogs are excluded.
 - name and telephone number of the operator of the facility to report any incident or damage to the play equipment.
- Proposed rubber crumb safety surfacing with appropriate impact protection in blue, yellow & green with inset play pattern, finished to edging.
- Proposed grass area, to be seeded with A24 Wear and Tear grass seed mix as supplied by Germinal Seeds and sown at 50 grams per msq, or similar and approved.
- Proposed safety rubber grass matting.
- Proposed Bench and Bin, from Blueton product code BXP0 450009 and BX17 4030 or similar and approved.
- Proposed indicative play boulders.
- Proposed indicative location of play and soil mounds.
- Cut lines.

Planting Schedule

Species Name	Girth/Height	Density	Specification	No.
Betula utilis jacquemontii	1200-250cm	Counted	Multi-Stemmed .RB .3x13	3

Species Name	Pot Size	Specification	Density	No.
Cornus sanguinea 'Midwinter Fire'	3L	Branched .3 brks	4/m²	21
Euonymus fortunei 'Emerald Gaiety'	3L	Bushy	4/m²	19
Hebe 'Midsummer Beauty'	3L	Bushy	4/m²	17
Pittosporum tenuifolium 'Tom Thumb'	3L	Bushy	4/m²	20

Species Name	Pot Size	Specification	Density	No.
Stipa gigantea	5L	Full Pot	Counted	17

Species	Specification	Density	Percentage Contribution	Number
Aronia x prunifolia 'Viking'	Bushy .C	2/m²	30%	12
Lonicera caerulea edulis	Bushy .C	2/m²	30%	12
Morus rotundiloba 'Mojo Berry'	Bushy .C	2/m²	40%	16
Total				40

Species	Specification	Density	Percentage Contribution	Number
Lavandula angustifolia 'Hidcote'	Branched .BR	0.5Ctr	30%	14
Origanum 'Norton Gold'	C	0.5Ctr	20%	10
Rosmarinus off. 'Sissinghurst Blue'	Bushy .BR	0.5Ctr	30%	14
Salvia officinalis 'Purpurascens'	C	0.5Ctr	20%	10
Total				48

ACD ENVIRONMENTAL
HEAD OFFICE
Rodbourne Rail Business Centre, Grange Lane, Malmesbury, SN16 0ES
Tel: 01666 825646
Unit 7, Godalming Business Centre, Woolsack Way, Godalming, GU7 1HP
Tel: 01485 425714
Suite 6, Crescent House, Yonge Close, Eastleigh, SO50 9SX
Tel: 02382 026300
email: mail@acdenv.co.uk
www.acdenvironmental.co.uk

PERSIMMON
Together, we make a home

scheme: Fugglestone Red, Salisbury - Phase A2B
client: Persimmon homes
drawing: NEAP Proposals
date: July 2025
scale: 1:100@A1 Sheet 1
drawing no: PERSC24438 22
drawn: RH checked: DKM

Copyright of ACD Environmental Ltd. All rights described in Chapter IV of the Copyright, Designs and Patents Act 1988 have been generally asserted. 2011. Copyright of this plan remains with ACD until all fees have been paid in full.