
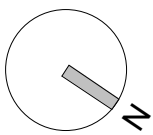


| REVISION NOTES |            |                 |     |     |  |
|----------------|------------|-----------------|-----|-----|--|
| Rev            | Date       | Description     | Drw | Chk |  |
| A              | 14/12/2023 | NMA Draft       | LS  | LS  |  |
| B              | 20/12/2023 | NMA Draft       | HJ  | LS  |  |
| C              | 12/12/2024 | NMA Draft       | HJ  | LS  |  |
| D              | 08/01/2024 | NMA Application | HJ  | LS  |  |
| E              | 23/04/2025 | NMA Application | HJ  | LS  |  |

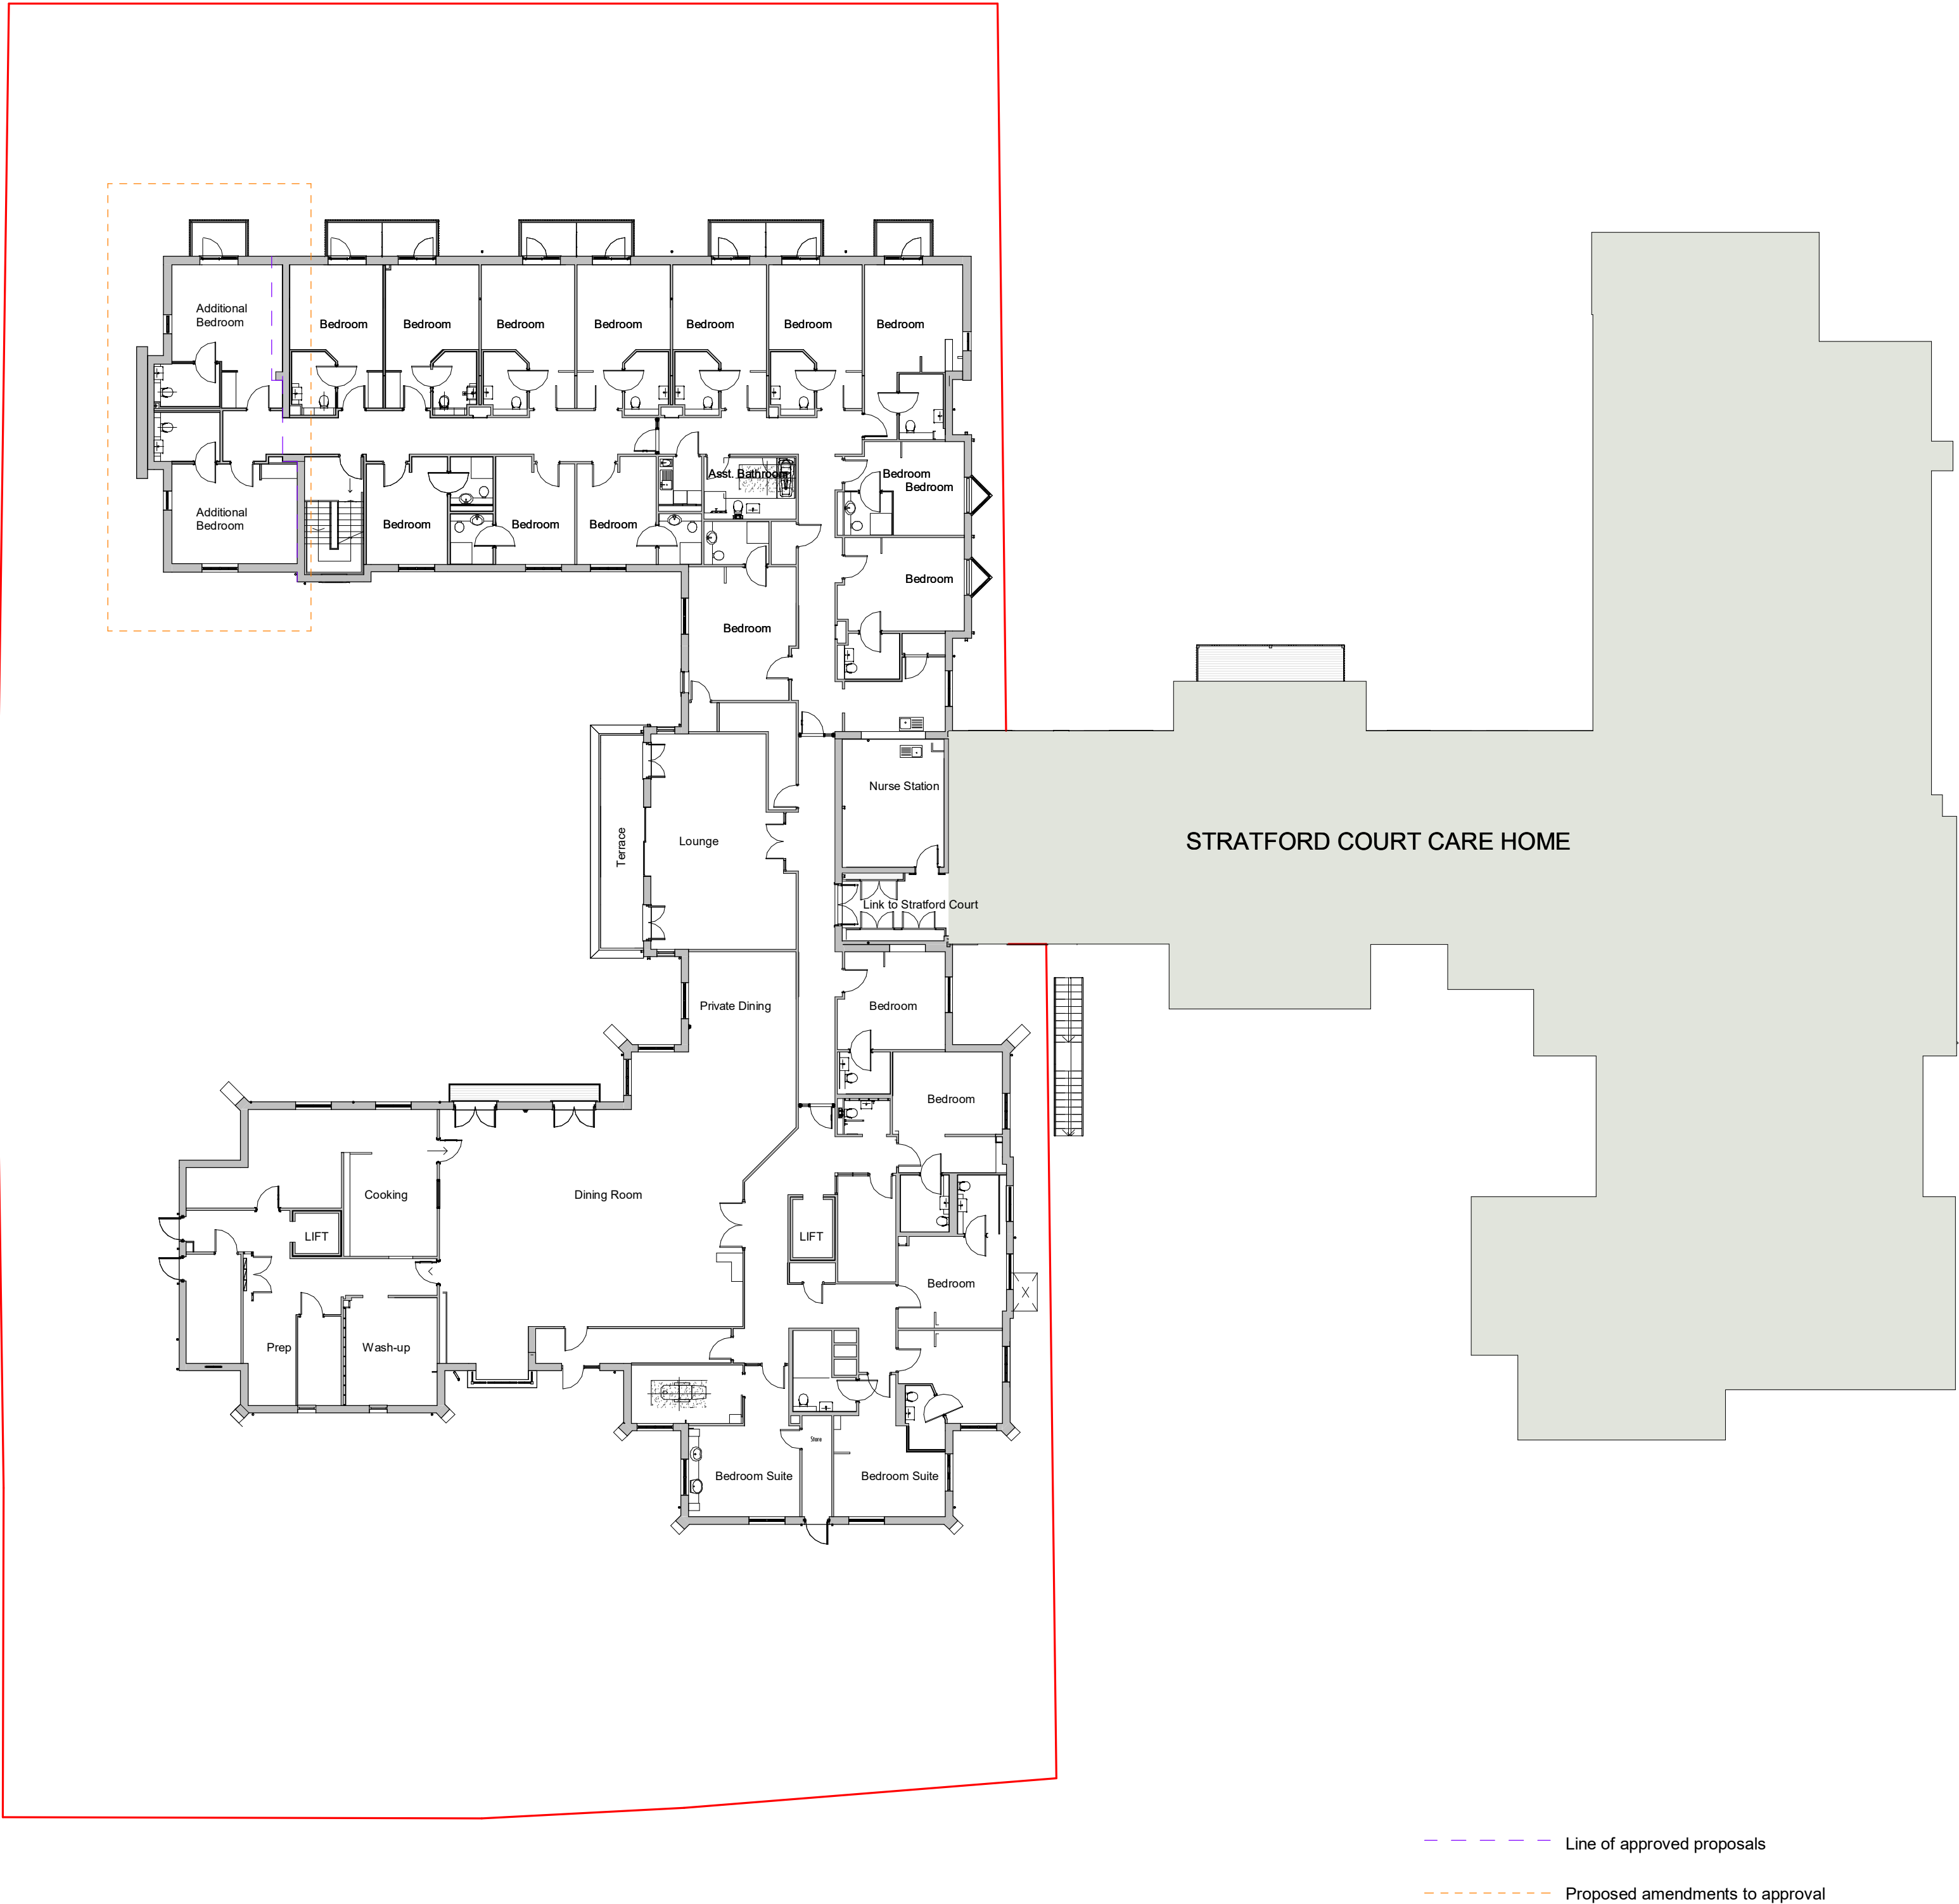

0m 10m 20m 30m  
1:200

Project  
**Braemar Lodge**  
Stratford Road, Salisbury

Client

**Colten Care**



**WLA**WilliamsLester.

1 Star Lane, Ringwood, Hampshire, BH24 1AL  
www.williamslester.com 01425 485234 mail@williamslester.com

**Braemar Lodge - Upper Ground Floor Proposed**

Scale A1 @ 1 : 200

Revision Drawing Status

**E** Developed Design

Suitability Suitability Description

Drawing No.

**5849-WLA-ZZ-GF-DR-A-2111**