


REVISION NOTES				
Rev	Date	Description	Drw	Chk

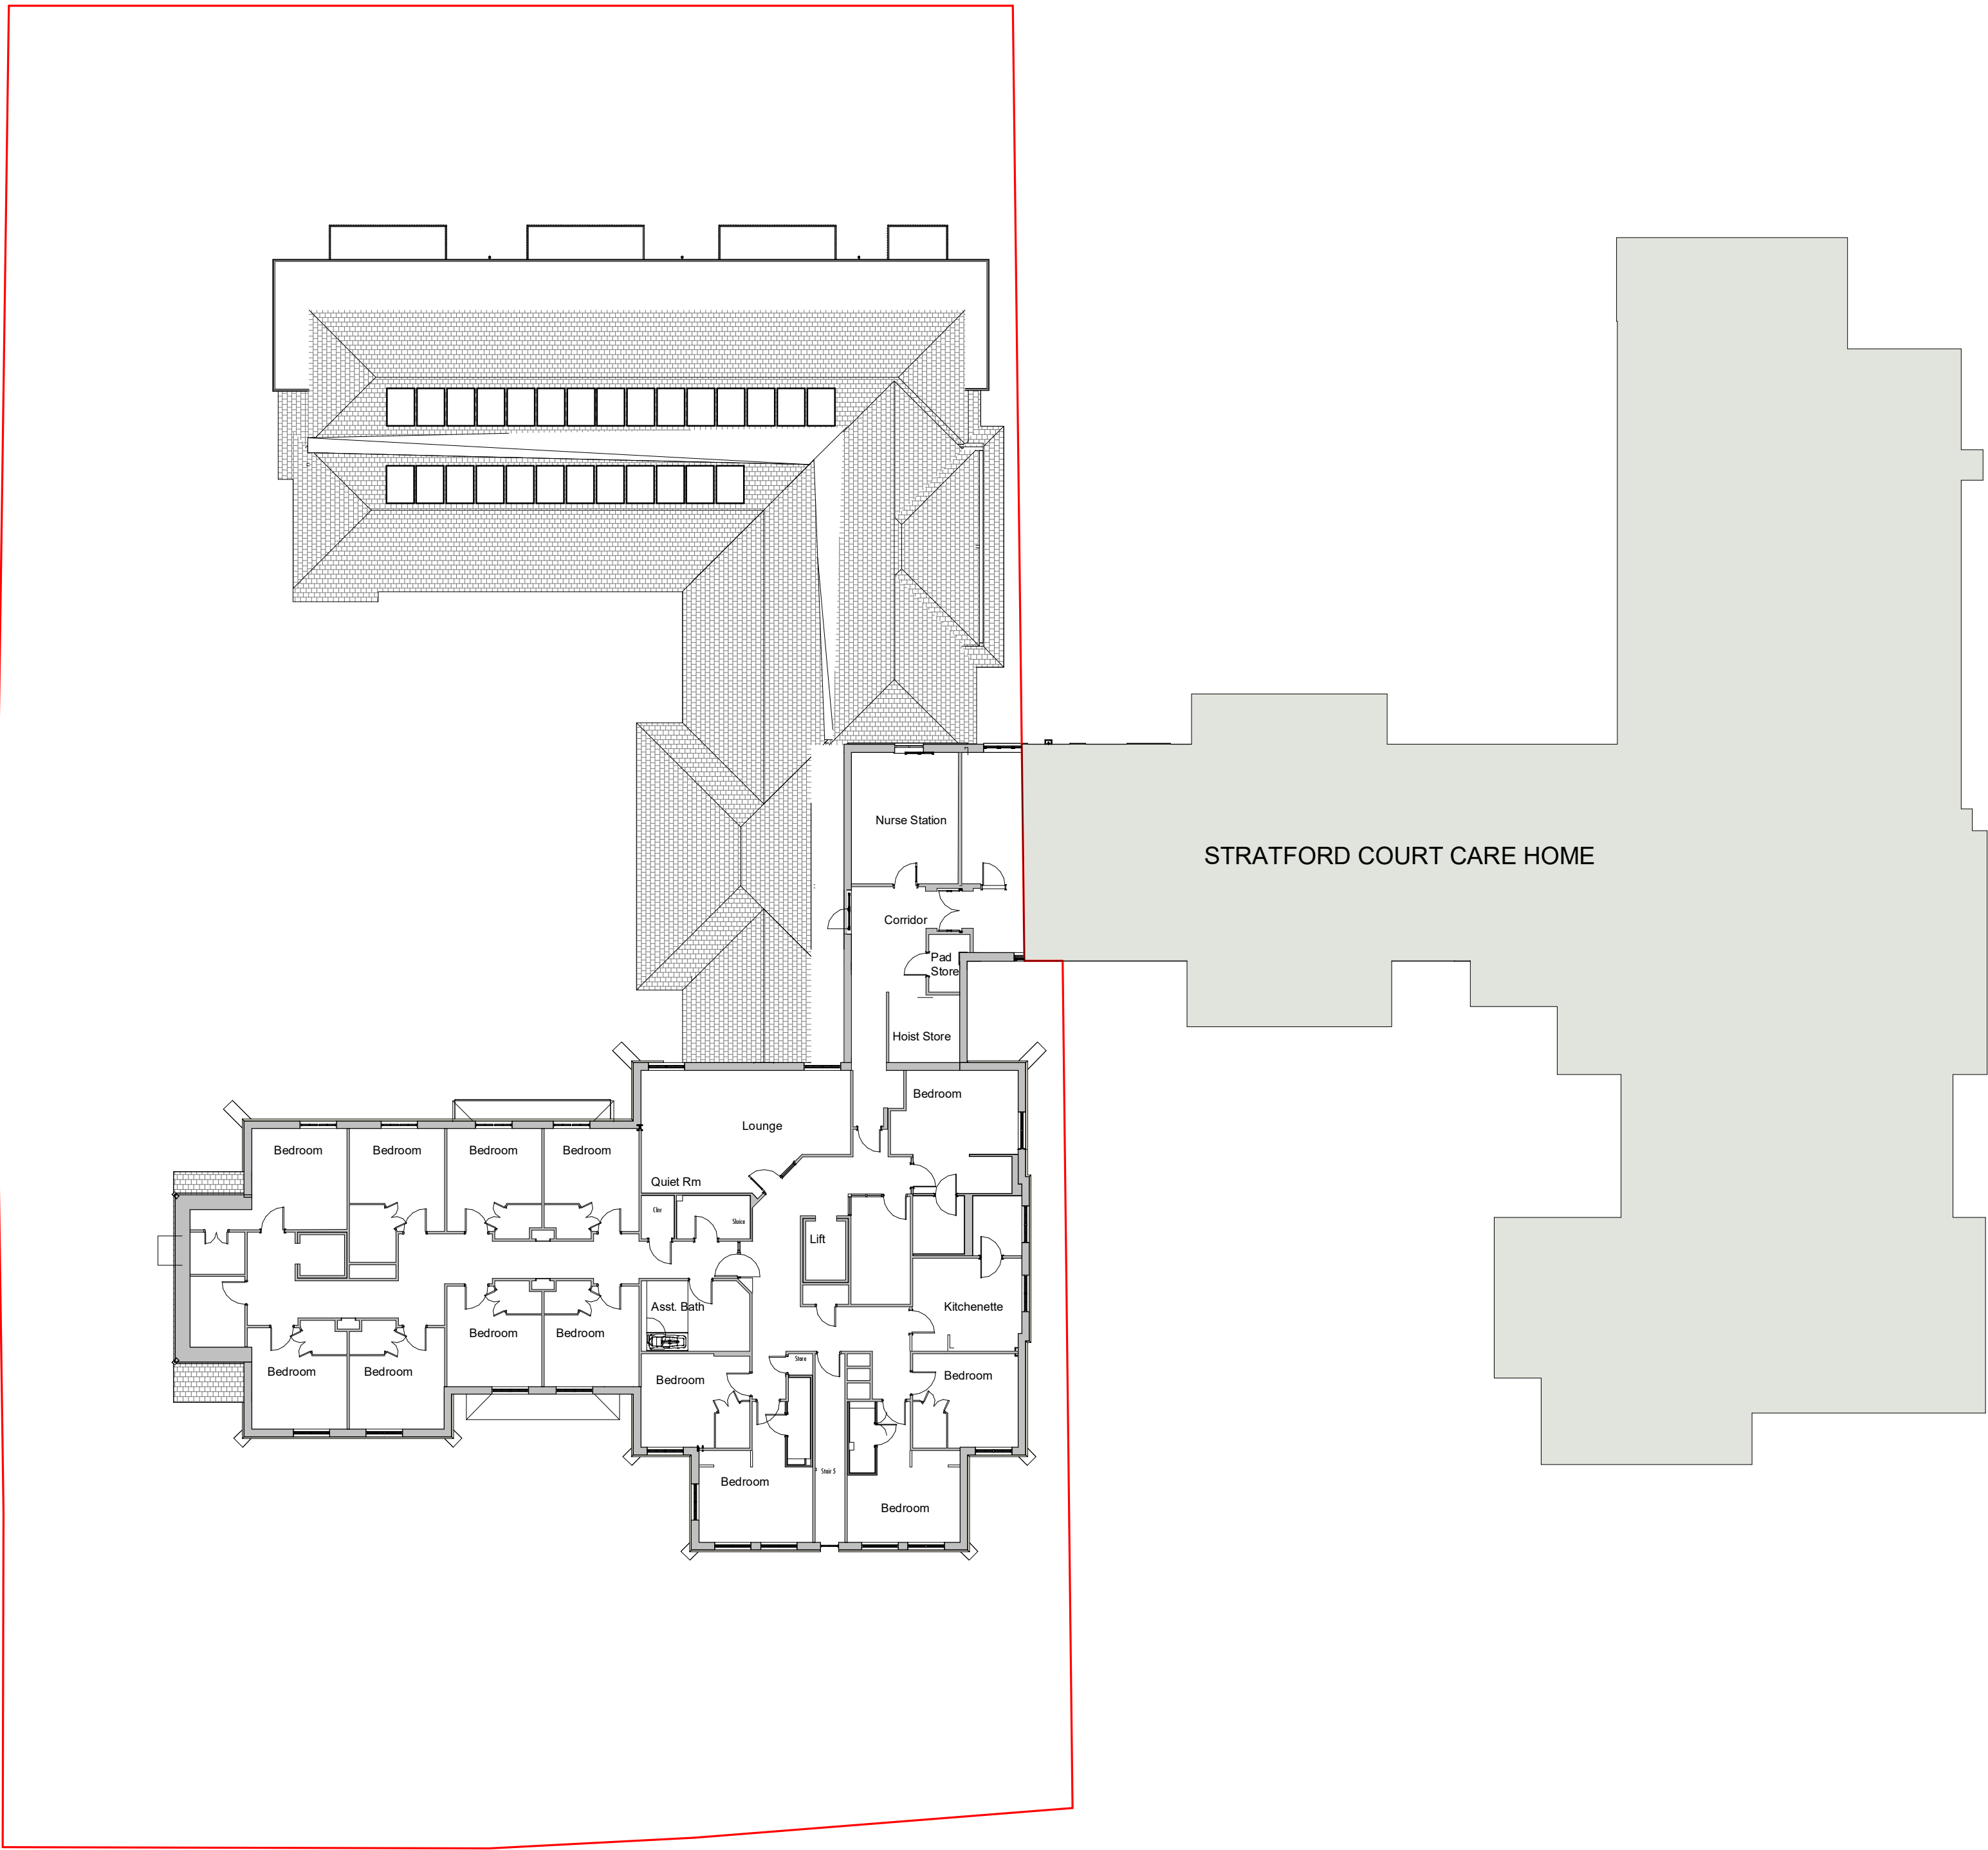

Project
Braemar Lodge
Stratford Road, Salisbury

Client

Colten Care



WLAWilliamsLester.

1 Star Lane, Ringwood, Hampshire, BH24 1AL
www.williamslester.com 01425 485234 mail@williamslester.com

Braemar Lodge - First Floor Existing

Scale **A1 @ 1 : 200**

Revision Drawing Status

Developed Design

Suitability Suitability Description

Drawing No.

5849-WLA-ZZ-01-DR-A-2102