
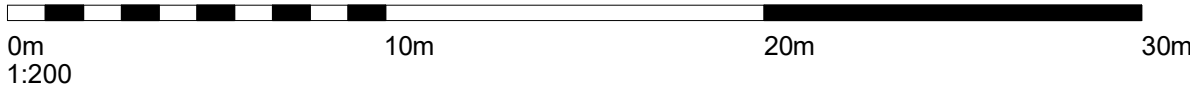
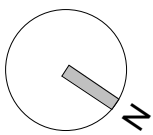


REVISION NOTES				
Rev	Date	Description	Drw	Chk

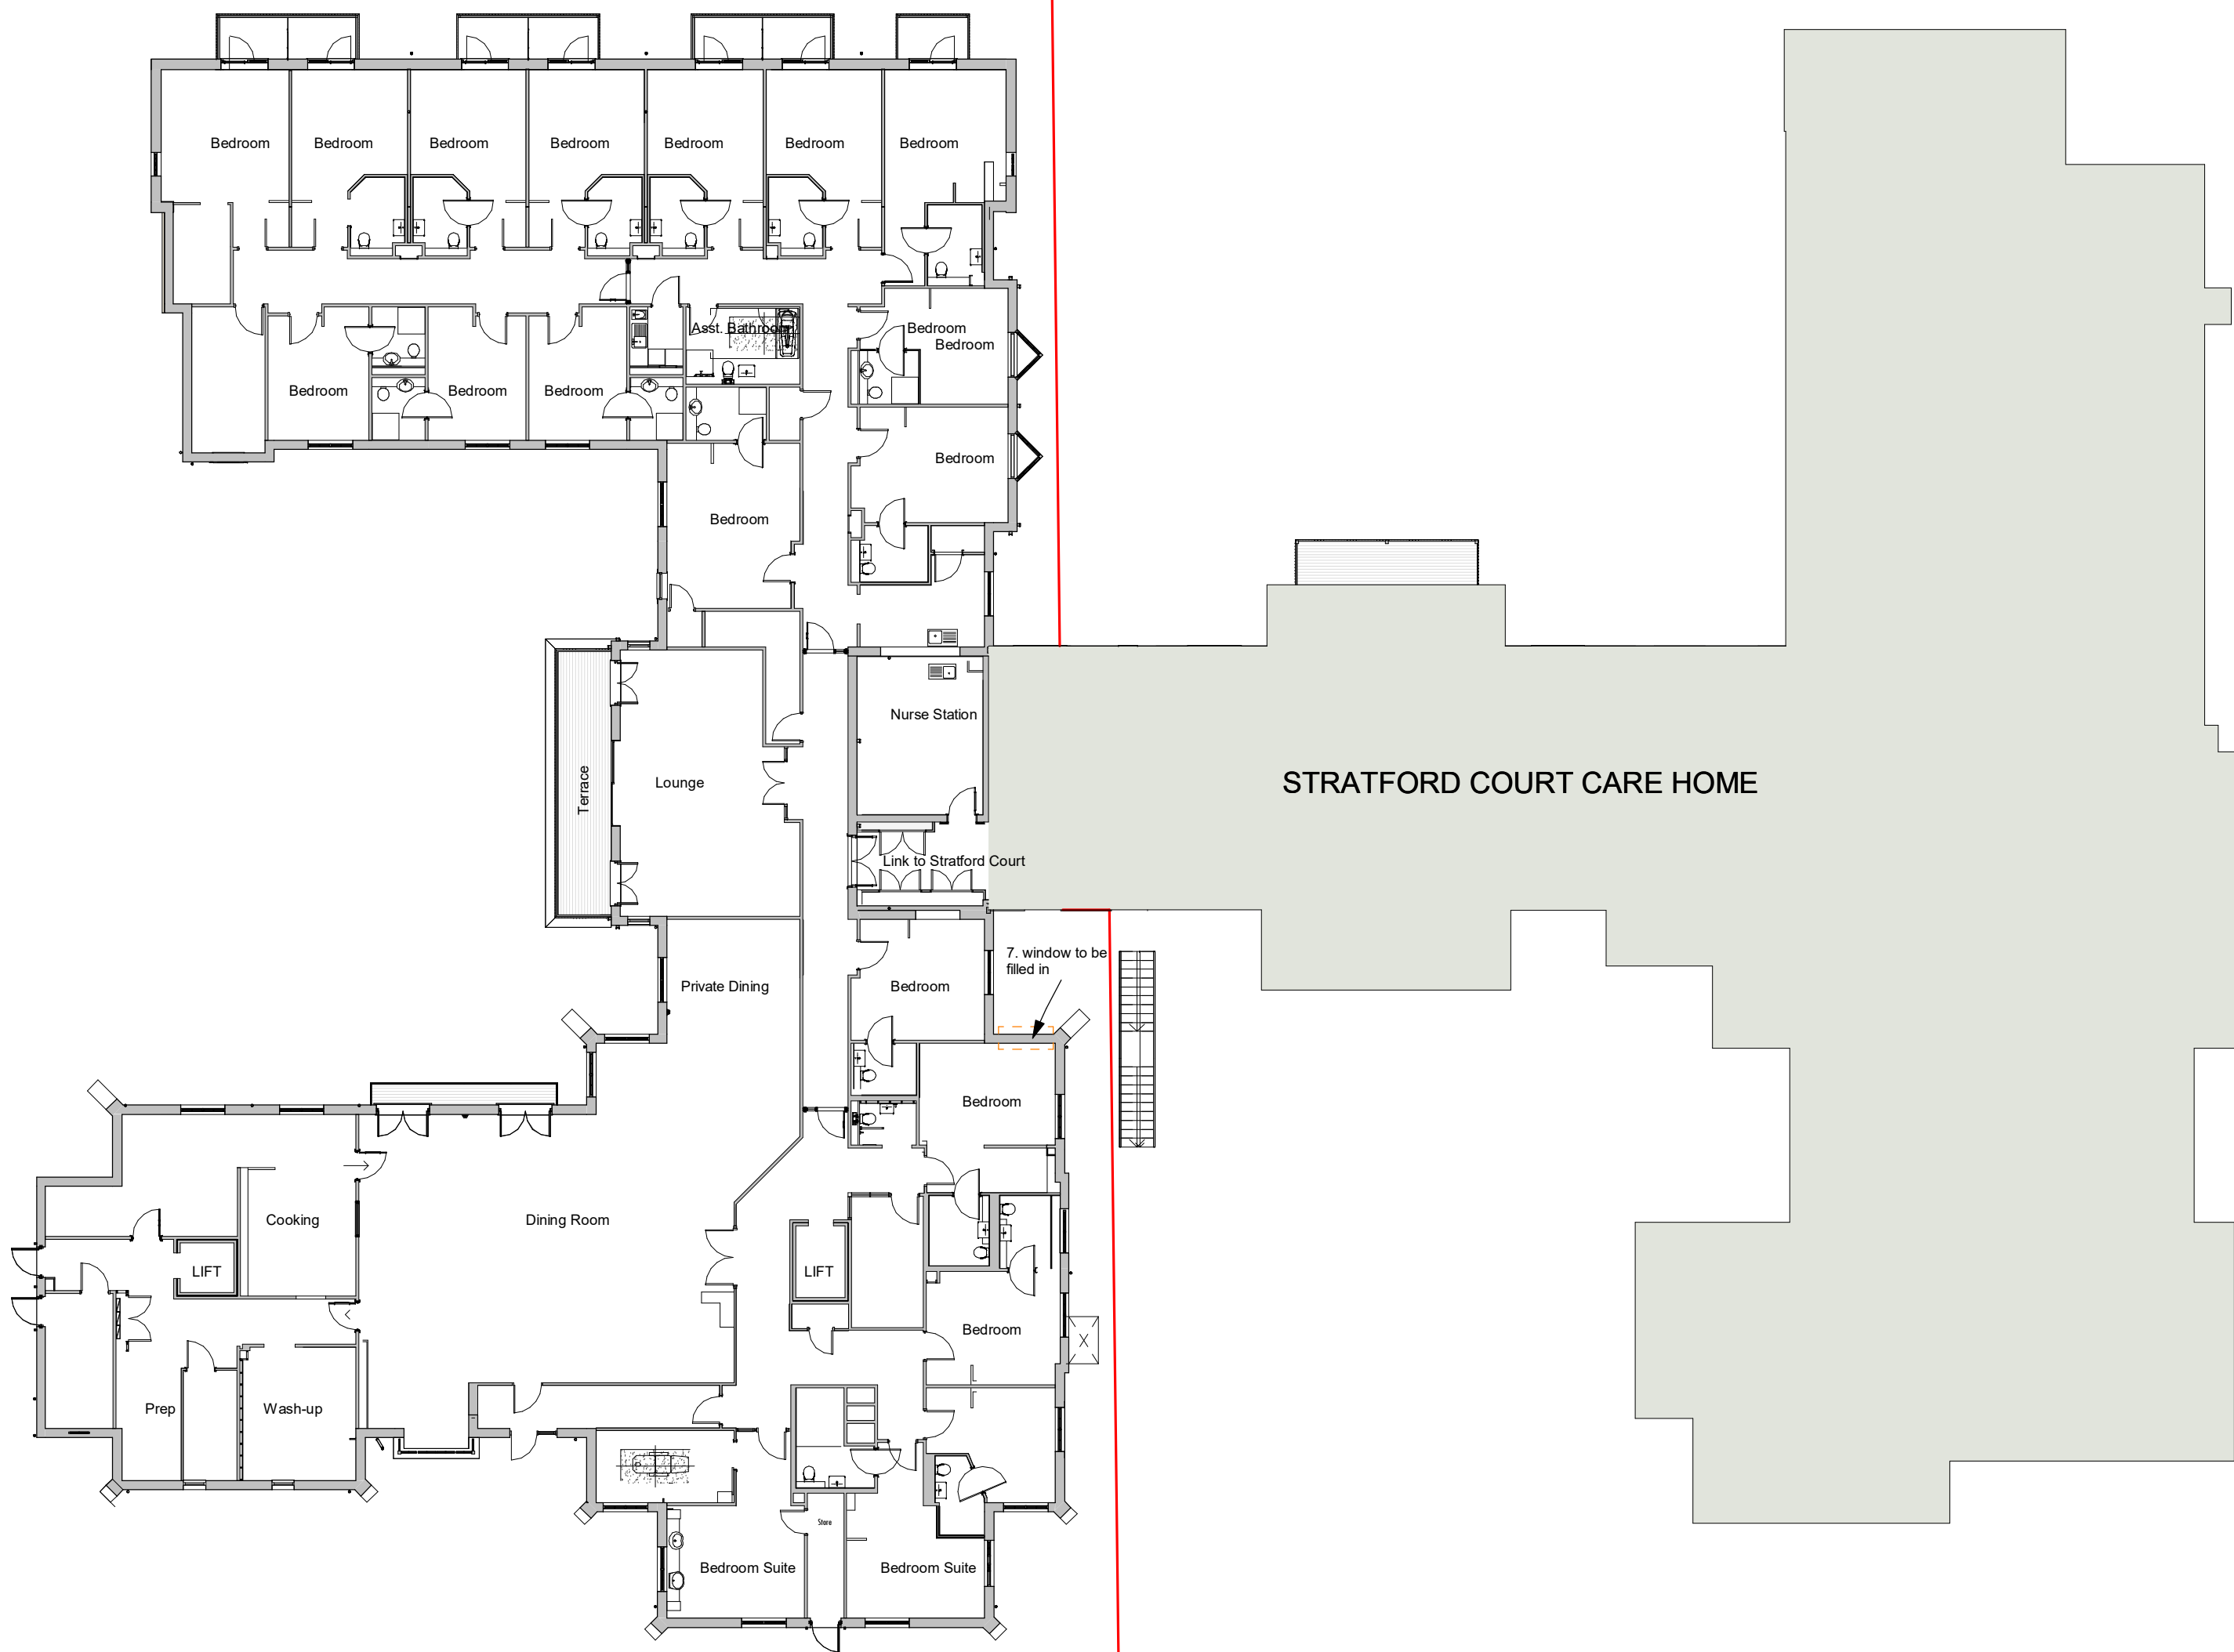

Project
Braemar Lodge
Stratford Road, Salisbury

Client

Colten Care



WLAWilliamsLester.

1 Star Lane, Ringwood, Hampshire, BH24 1AL
www.williamslester.com 01425 485234 mail@williamslester.com

Braemar Lodge - Upper Ground Floor Existing

Scale	A1 @ 1 : 200
Revision	Drawing Status
Developed Design	
Suitability	Suitability Description

Drawing No.
5849-WLA-ZZ-GF-DR-A-2101