


APPENDIX 4

Tree Removal Plan

Arboricultural Impacts: Summary (For details, see below)		
Impact	No. of Trees	
Trees to be removed	29	
Groups of trees to be partially removed	3	
Trees to be pruned	3	
Trees to be Removed (Mature specimens)		
No.	Species	Category
2	Flowering cherry	C(1)
14	Large-leaved lime	C(12)
16	Large-leaved lime	C(2)
21-25	Large-leaved lime	C(13)
33	Weeping beech	C(2)
57	English oak	C(1)
58	Beech	C(1)
59	Beech	C(1)
80	Beech	B(1)
89	Large-leaved lime	C(2)
90	Large-leaved lime	C(12)
91	Large-leaved lime	B(1)
101	Large-leaved lime	C(2)
104	Large-leaved lime	B(1)
105	Large-leaved lime	C(1)
106	Large-leaved lime	C(13)
115	Siberian alder	U(2)
113	Siberian alder	U(1)
115	Beech	B(2)
131	Beech	B(12)
132	Beech	B(12)
136	Beech	C(2)
Total numbers of trees to be removed		
Category	No. of trees	No. of trees
A	0	5
C	22	2
Trees to be pruned		
No.	Species	Works
123	Beech	a) Crown lift south-west canopy to 5.5m above ground level b) Reduce south-west canopy by 2m from branch tip to the trunk
124	Beech	a) Crown lift south-west canopy to 5.5m above ground level b) Reduce south-west canopy by 2m from branch tip to the trunk
123	Beech	a) Crown lift south-west canopy to 5.5m above ground level b) Reduce south-west canopy by 2m from branch tip to the trunk
Pruning to be undertaken in accordance with the British Standard Recommendations for Tree work, BS3998: 2010. Climbing trees or walls are not to be used as a support for pruning trees.		

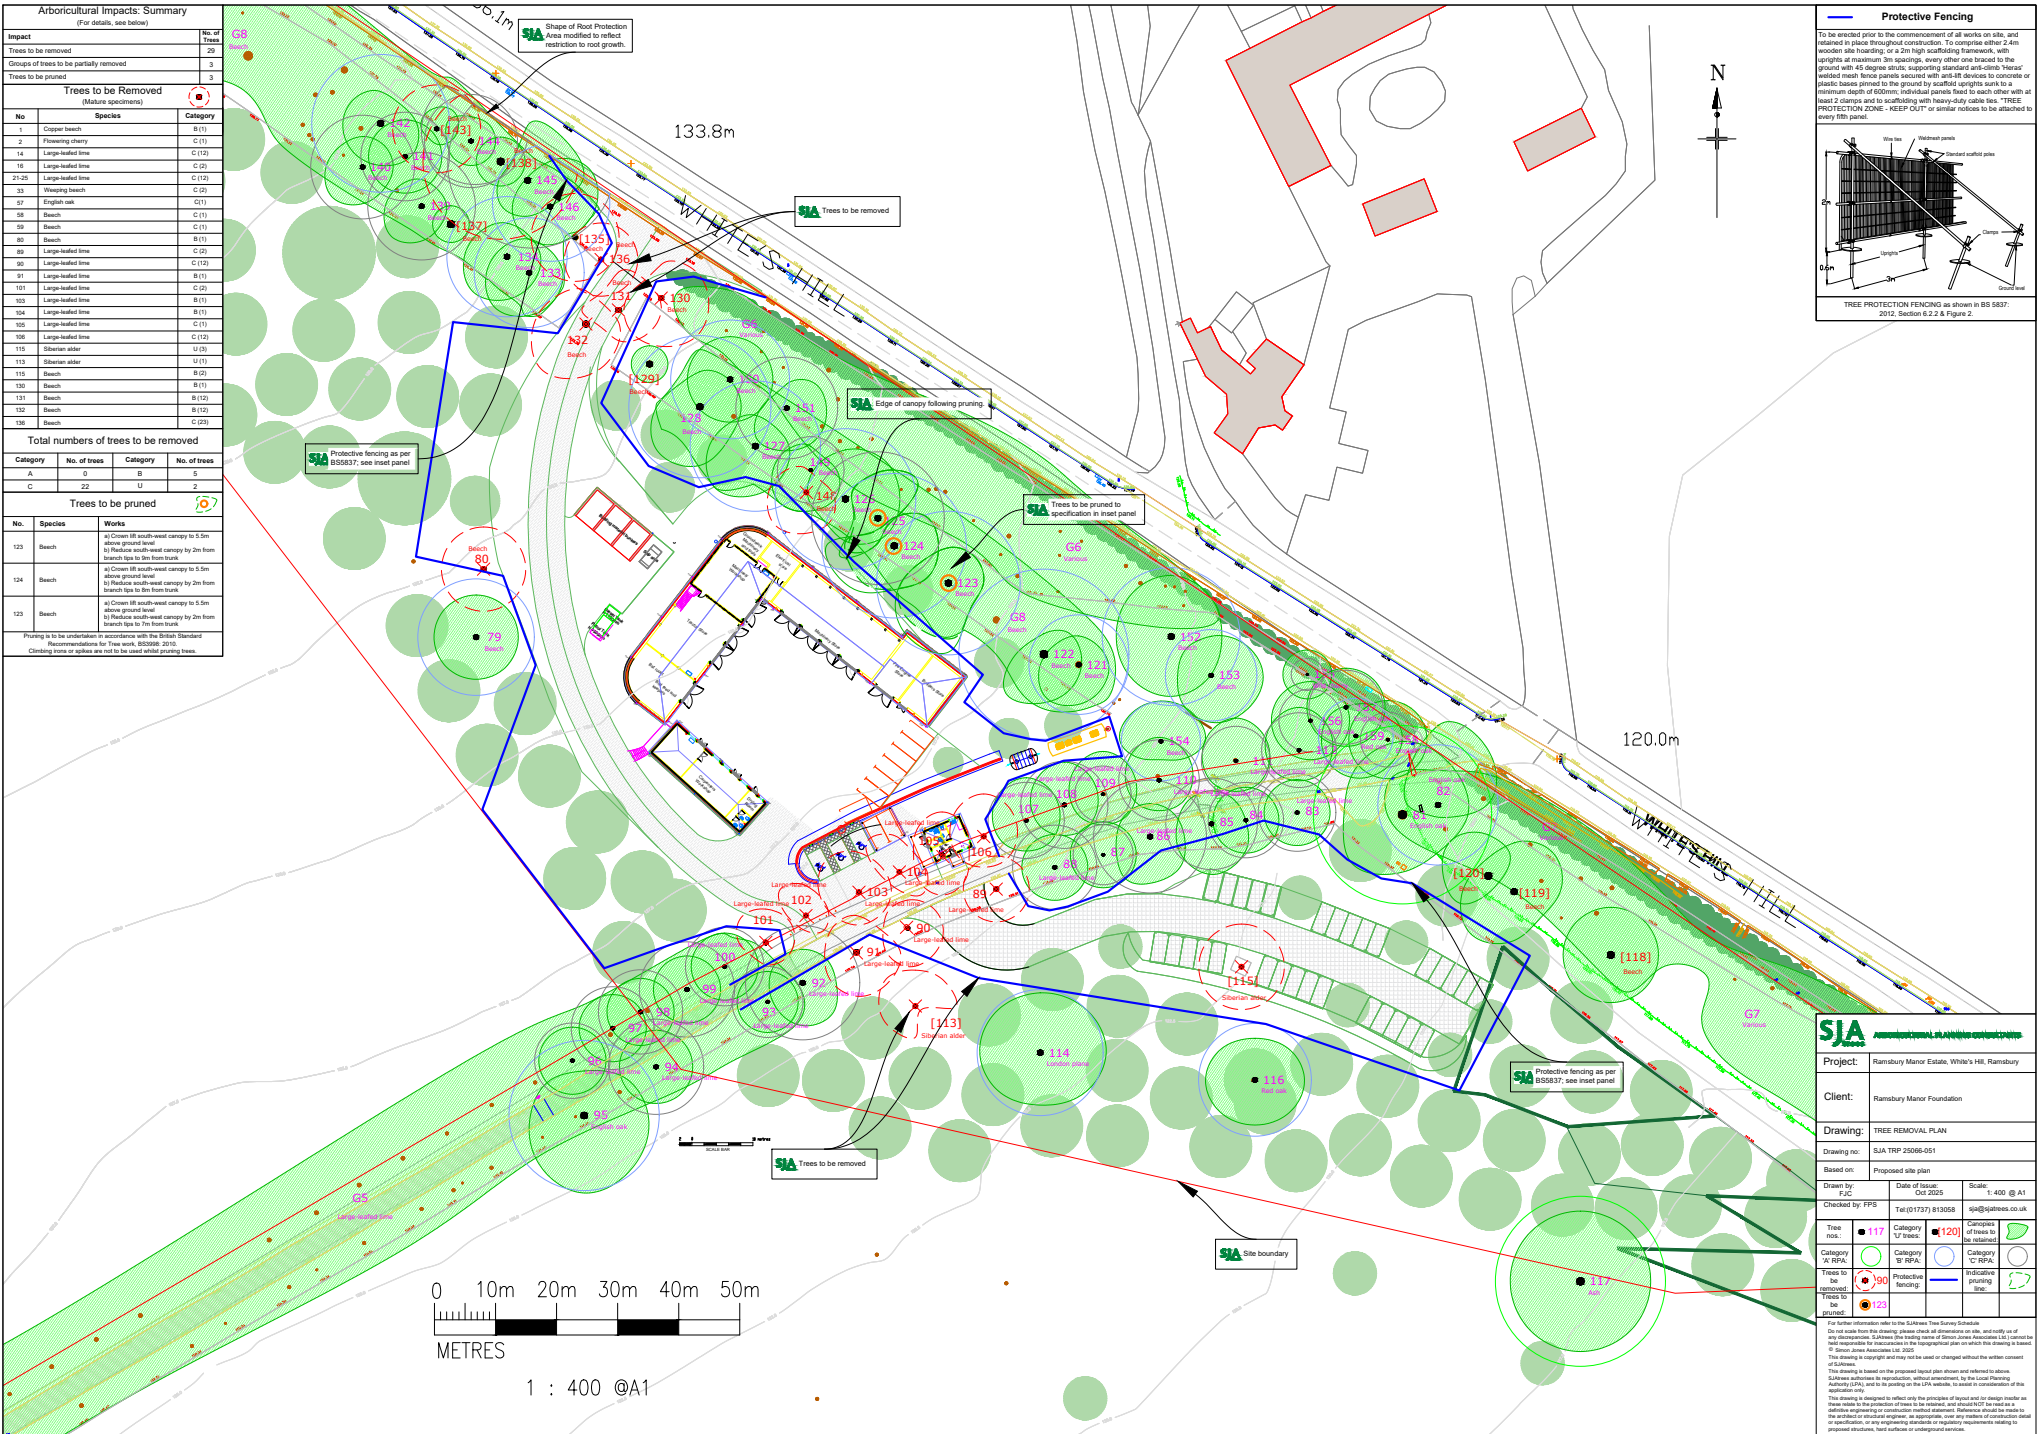

Protective Fencing

To be erected prior to the commencement of all works on site, and retained in place throughout construction. To comprise either 2.4m wooden site hoarding or a 2m high scaffolding framework, with uprights at maximum 3m spacings, every other one braced to the ground with 45-degree struts supporting standard and climb 'Hera' welded mesh fence panels secured with anti-tilt devices to concrete or 

TREE PROTECTION FENCING as shown in BS 5837: 2012, Section 6.2.2 & Figure 2


Project: Ramsbury Manor Estate, White's Hill, Ramsbury

Client: Ramsbury Manor Foundation

Drawing: TREE REMOVAL PLAN

Drawing no: SJA TRP 2506-051

Based on: Proposed site plan

Drawn by: FJC Date of issue: Oct 2025 Scale: 1:400 @ A1


Tree nos:	117	120
Category 'A' RPA:	Category 'B' RPA:	Category 'C' RPA:
Trees to be removed:	Protective fencing:	Pruning line:
Trees to be pruned:		






Arboricultural Impacts: Summary
(For details, see below)

[illegible]

APPENDIX 5

APPENDIX 6

