



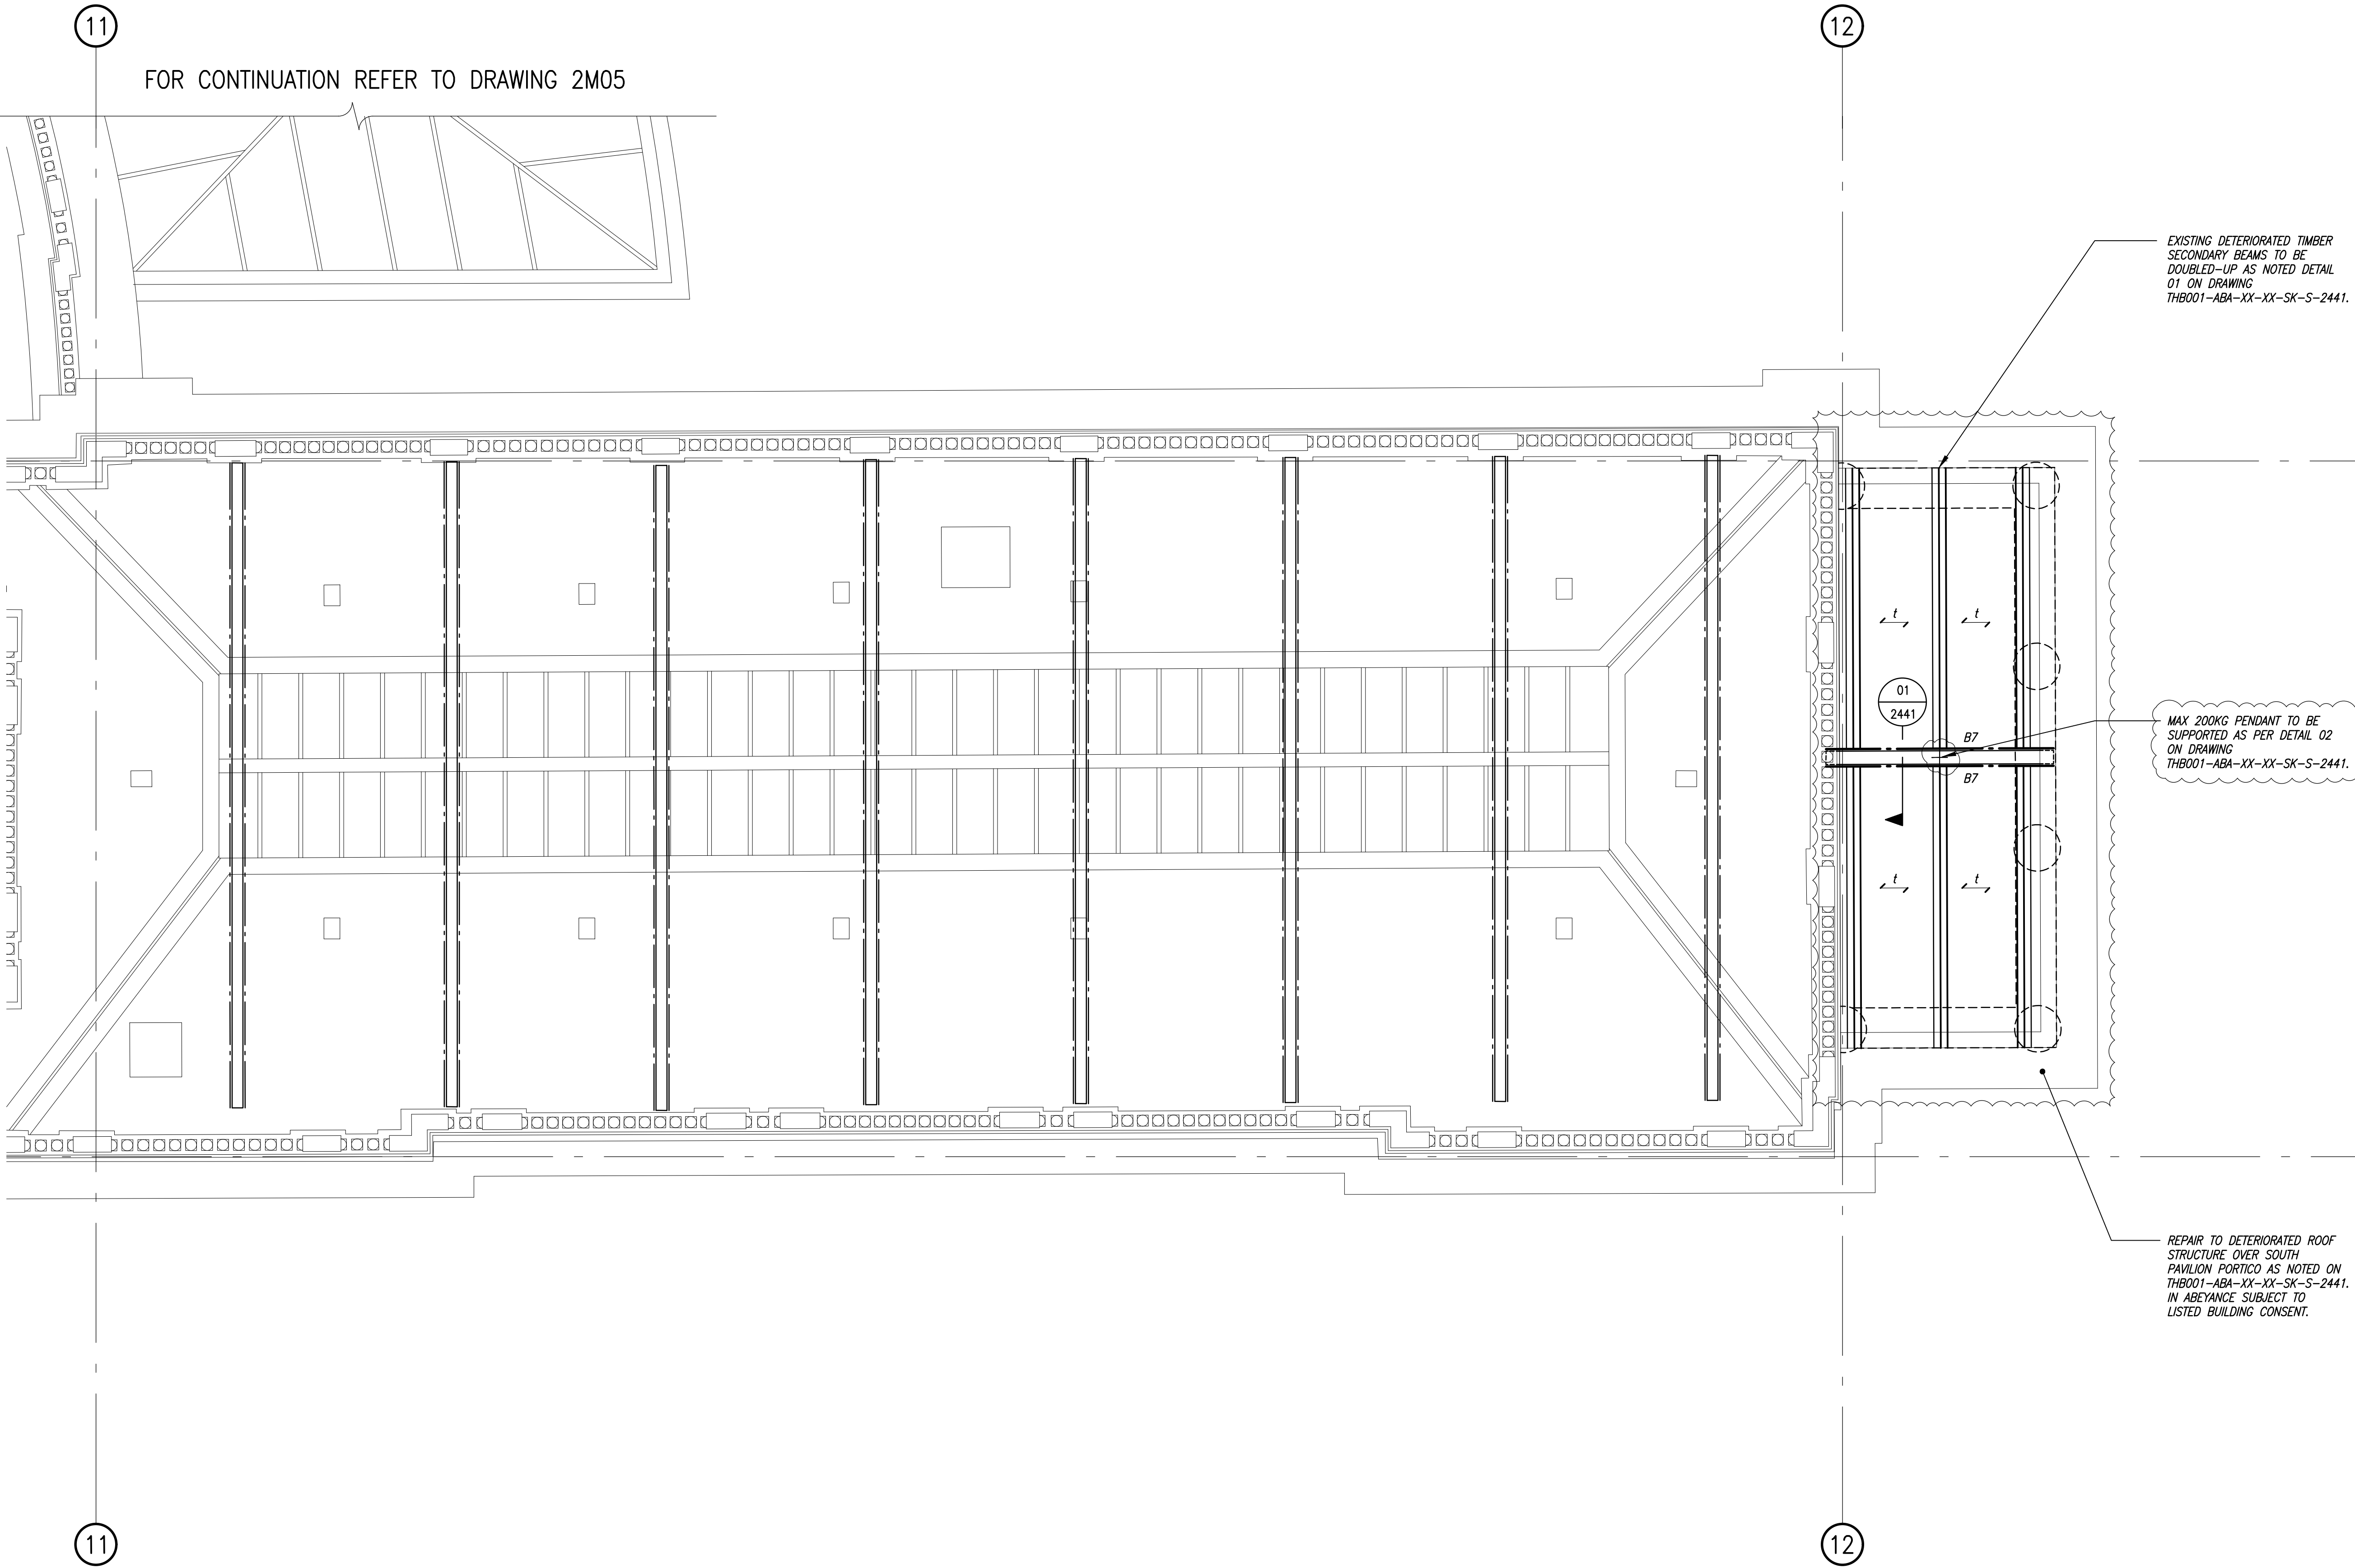

- notes
1. THIS DRAWING IS TO BE READ IN CONJUNCTION WITH ALL RELEVANT ARCHITECT'S AND ENGINEER'S DRAWINGS AND THE SPECIFICATION.
 2. DO NOT SCALE FROM THIS DRAWING.
- AN ALLOWANCE IS TO BE MADE FOR ADDITIONAL REPAIRS TO BE UNDERTAKEN WHICH HAVE NOT BEEN PICKED UP ON THESE DRAWINGS. IN THIS AREA ALLOW FOR THE FOLLOWING.
- 10No. RAFTER REPAIRS (DETAIL 1 ON 2025).
- 2No. TRUSS BEARING REPAIRS (DETAIL 1 ON 2023).
- 10m REPLACEMENT OF EXISTING WALL PLATE (DETAIL 3 ON 2025).
- FINAL EXTENT OF REPAIRS TBC BY TIMBER SPECIALIST FOLLOWING CLEARANCE WORKS UNDERTAKEN ONCE CONTRACTOR ON SITE
3. FOR GENERAL NOTES REFER TO DRAWING THB001-ABA-XX-XX-DR-S-2001.

ALL EXISTING NOTCHES NOT REUSED TO BE INFILLED WITH HARDWOOD INSERTS AS DETAIL 04 ON THB001-ABA-XX-XX-DR-S-2031.

FOR
CONSTRUCTION

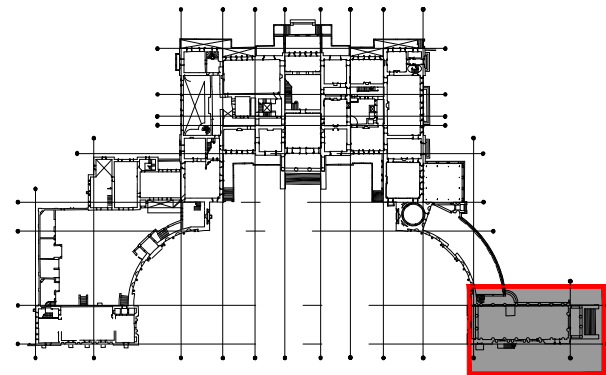

KEY PLAN (1:2000)

C	04.11.25	MINOR UPDATES.	LD
B	05.09.25	SOUTH PAVILION PORTICO ROOF STRUCTURE ADDED.	LD
A	17.07.20	ISSUED FOR CONSTRUCTION. DRAWING NUMBER CHANGED FROM 1896/10/2N05 TO THB001-ABA-XX-02-DR-S-2N05. NOTE AMENDED.	TJ
	27.03.20	ISSUED FOR ROOF REPAIRS AND ALTERATIONS PACKAGE TENDER	TJ

job
**TOTTENHAM HOUSE
WILTSHIRE**

title
**PROPOSED STRUCTURE
SECOND FLOOR
ZONE N**

drawn
KM

checked
TJ

date
OCT'19

scale (original - A1)
1:50

Alan Baxter

75 Cowcross Street London EC1M 6EL
tel 020 7250 1555
email aba@alanbaxter.co.uk

www.alanbaxter.co.uk

ABA job. no. 1896/10	rev.
THB001-ABA-XX-02-DR-S-2N05	C