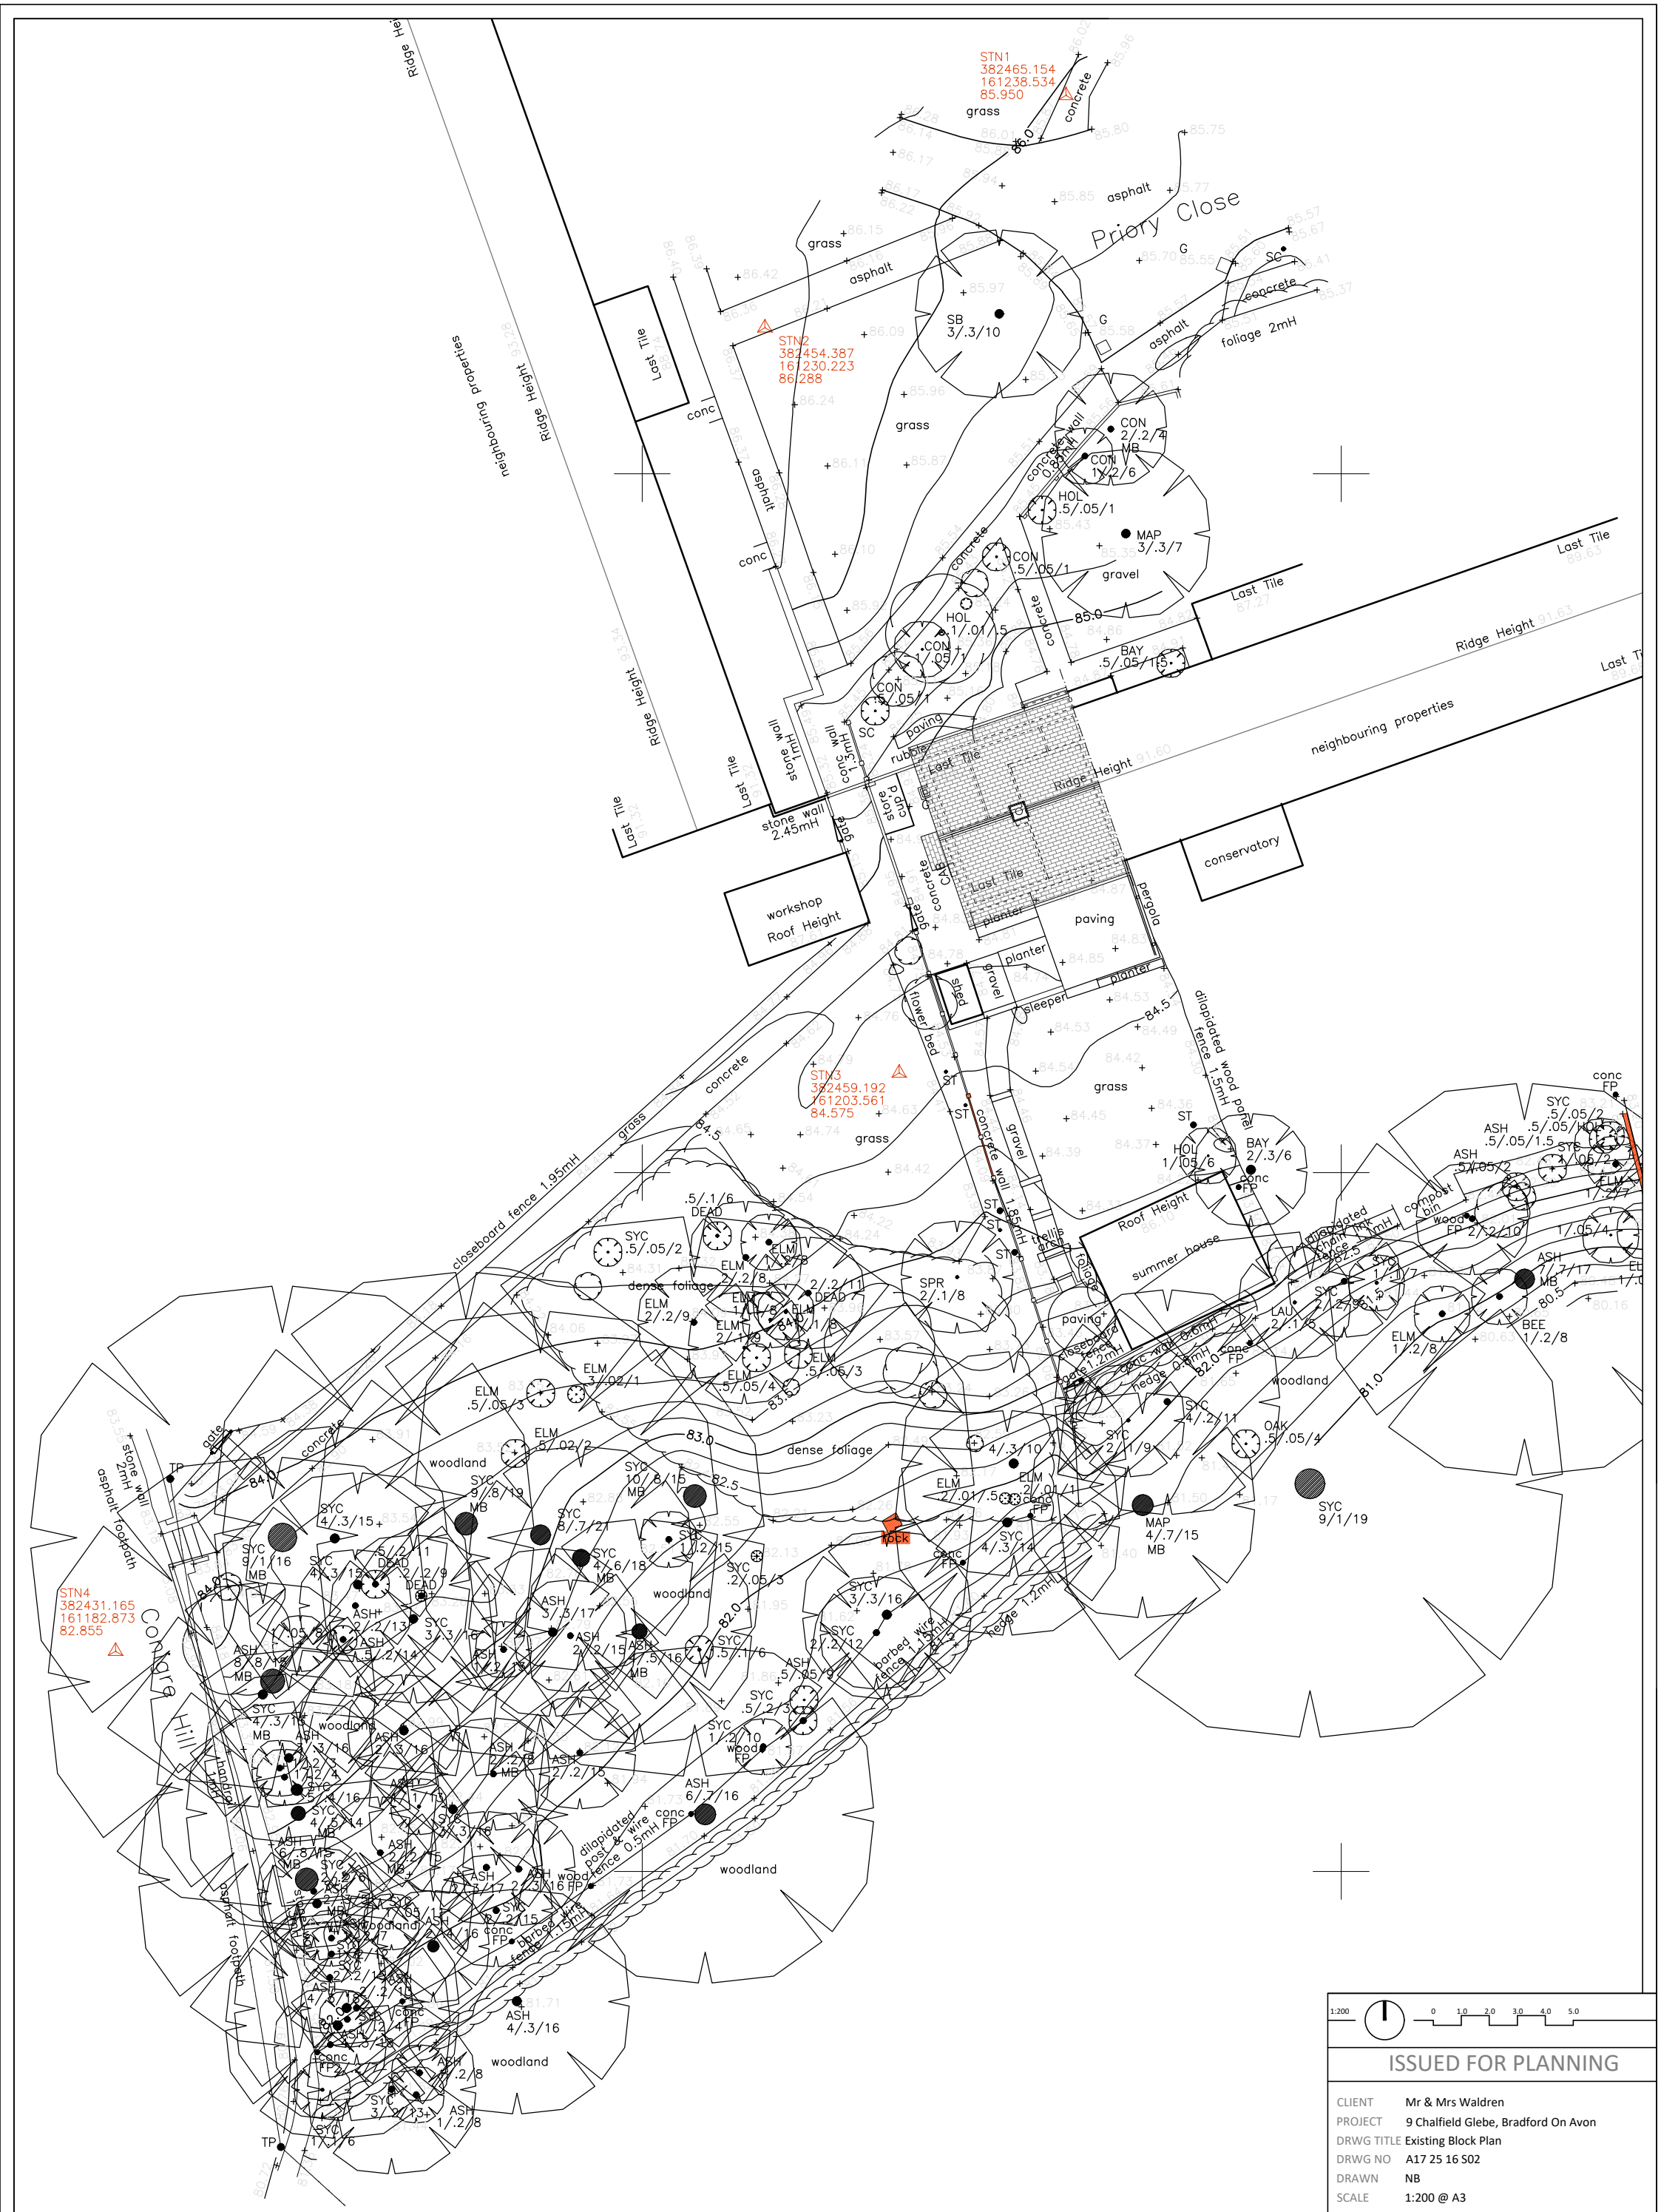


1:200 0 1.0 2.0 3.0 4.0 5.0

ISSUED FOR PLANNING

CLIENT	Mr & Mrs Waldren
PROJECT	9 Chalfield Glebe, Bradford On Avon
DRWG TITLE	Existing Block Plan
DRWG NO	A17 25 16 S02
DRAWN	NB
SCALE	1:200 @ A3
DATE	07.04.25
CHK'D	NB

atelier 17 ltd
Atelier 17 Ltd, 28 Southleigh, Bradford On Avon, BA15 2EQ
E.nigel.a.w.bedford@gmail.com W.www.atelier17.co.uk T.07841679591

This drawing is copyright. Only figured dimensions to be used.
Contractors to check all dimensions before proceeding

Existing Block Plan - scale 1:200

Existing Drawings - 46 Priory Close, Bradford On Avon