


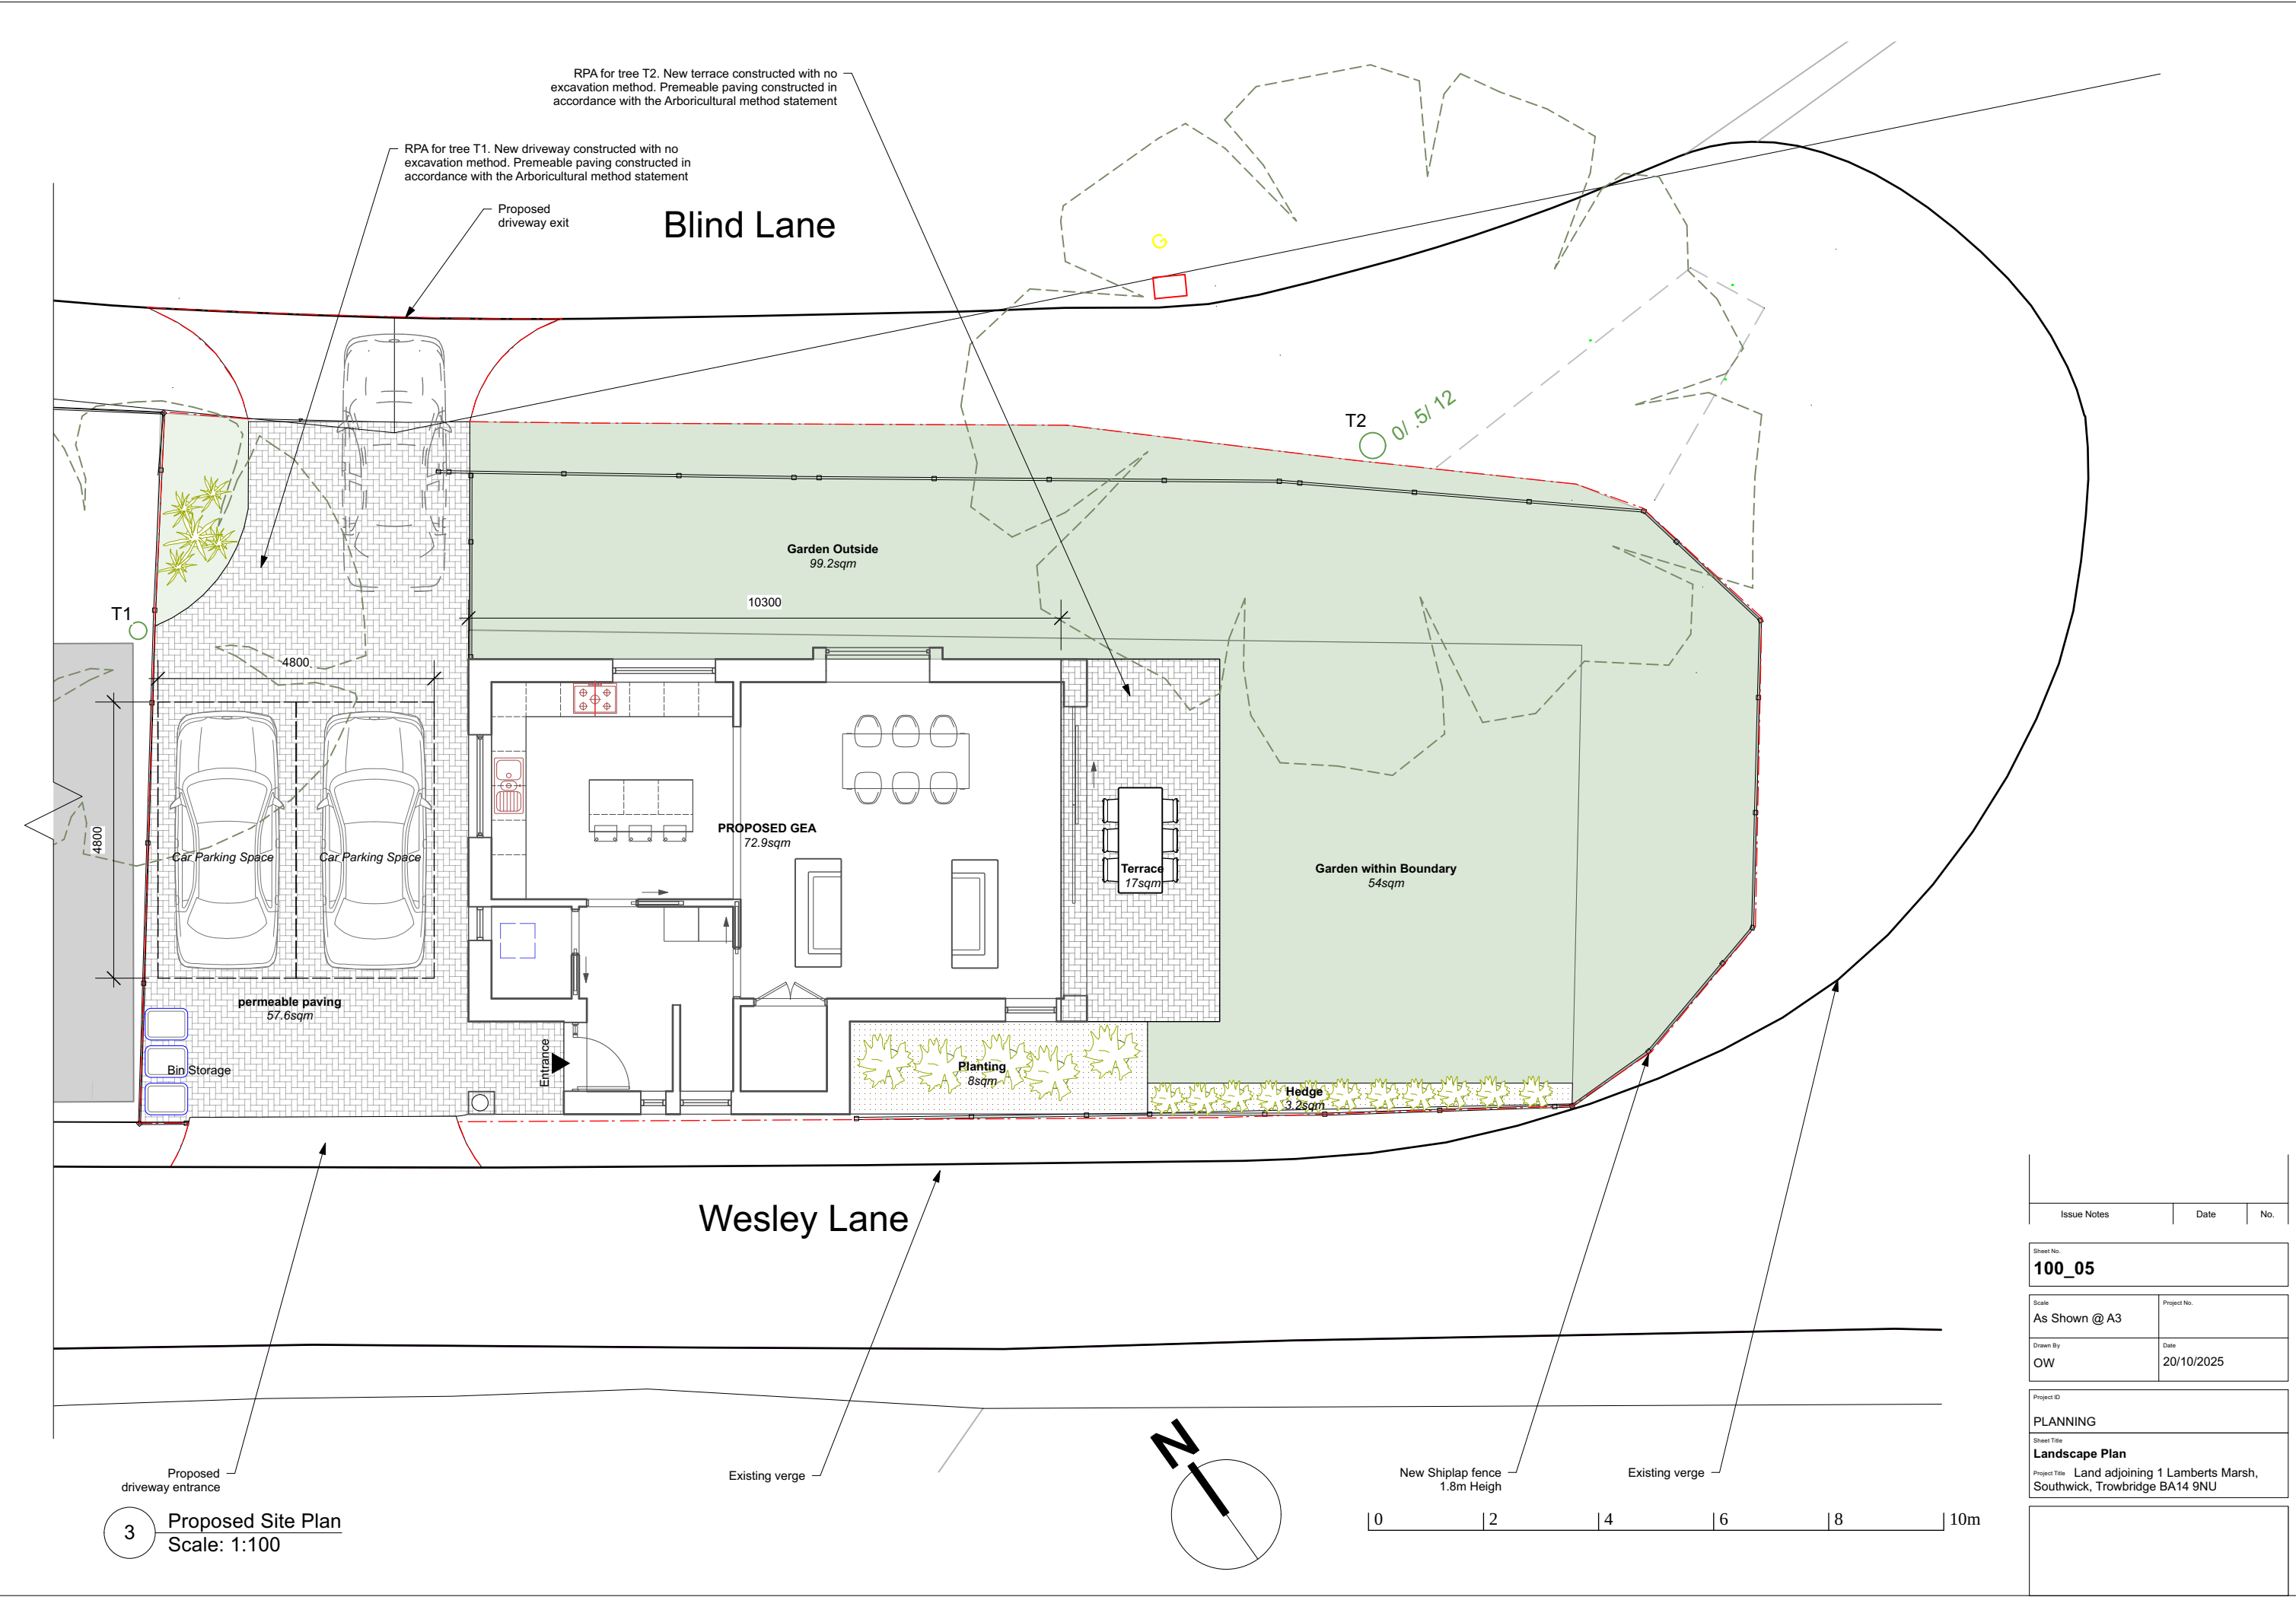

Issue Notes		Date	No.
Sheet No. 100_05			
Scale As Shown @ A3		Project No.	
Drawn By OW		Date 20/10/2025	
Project ID PLANNING			
Sheet Title Landscape Plan			
Project Title Land adjoining 1 Lamberts Marsh, Southwick, Trowbridge BA14 9NU			