


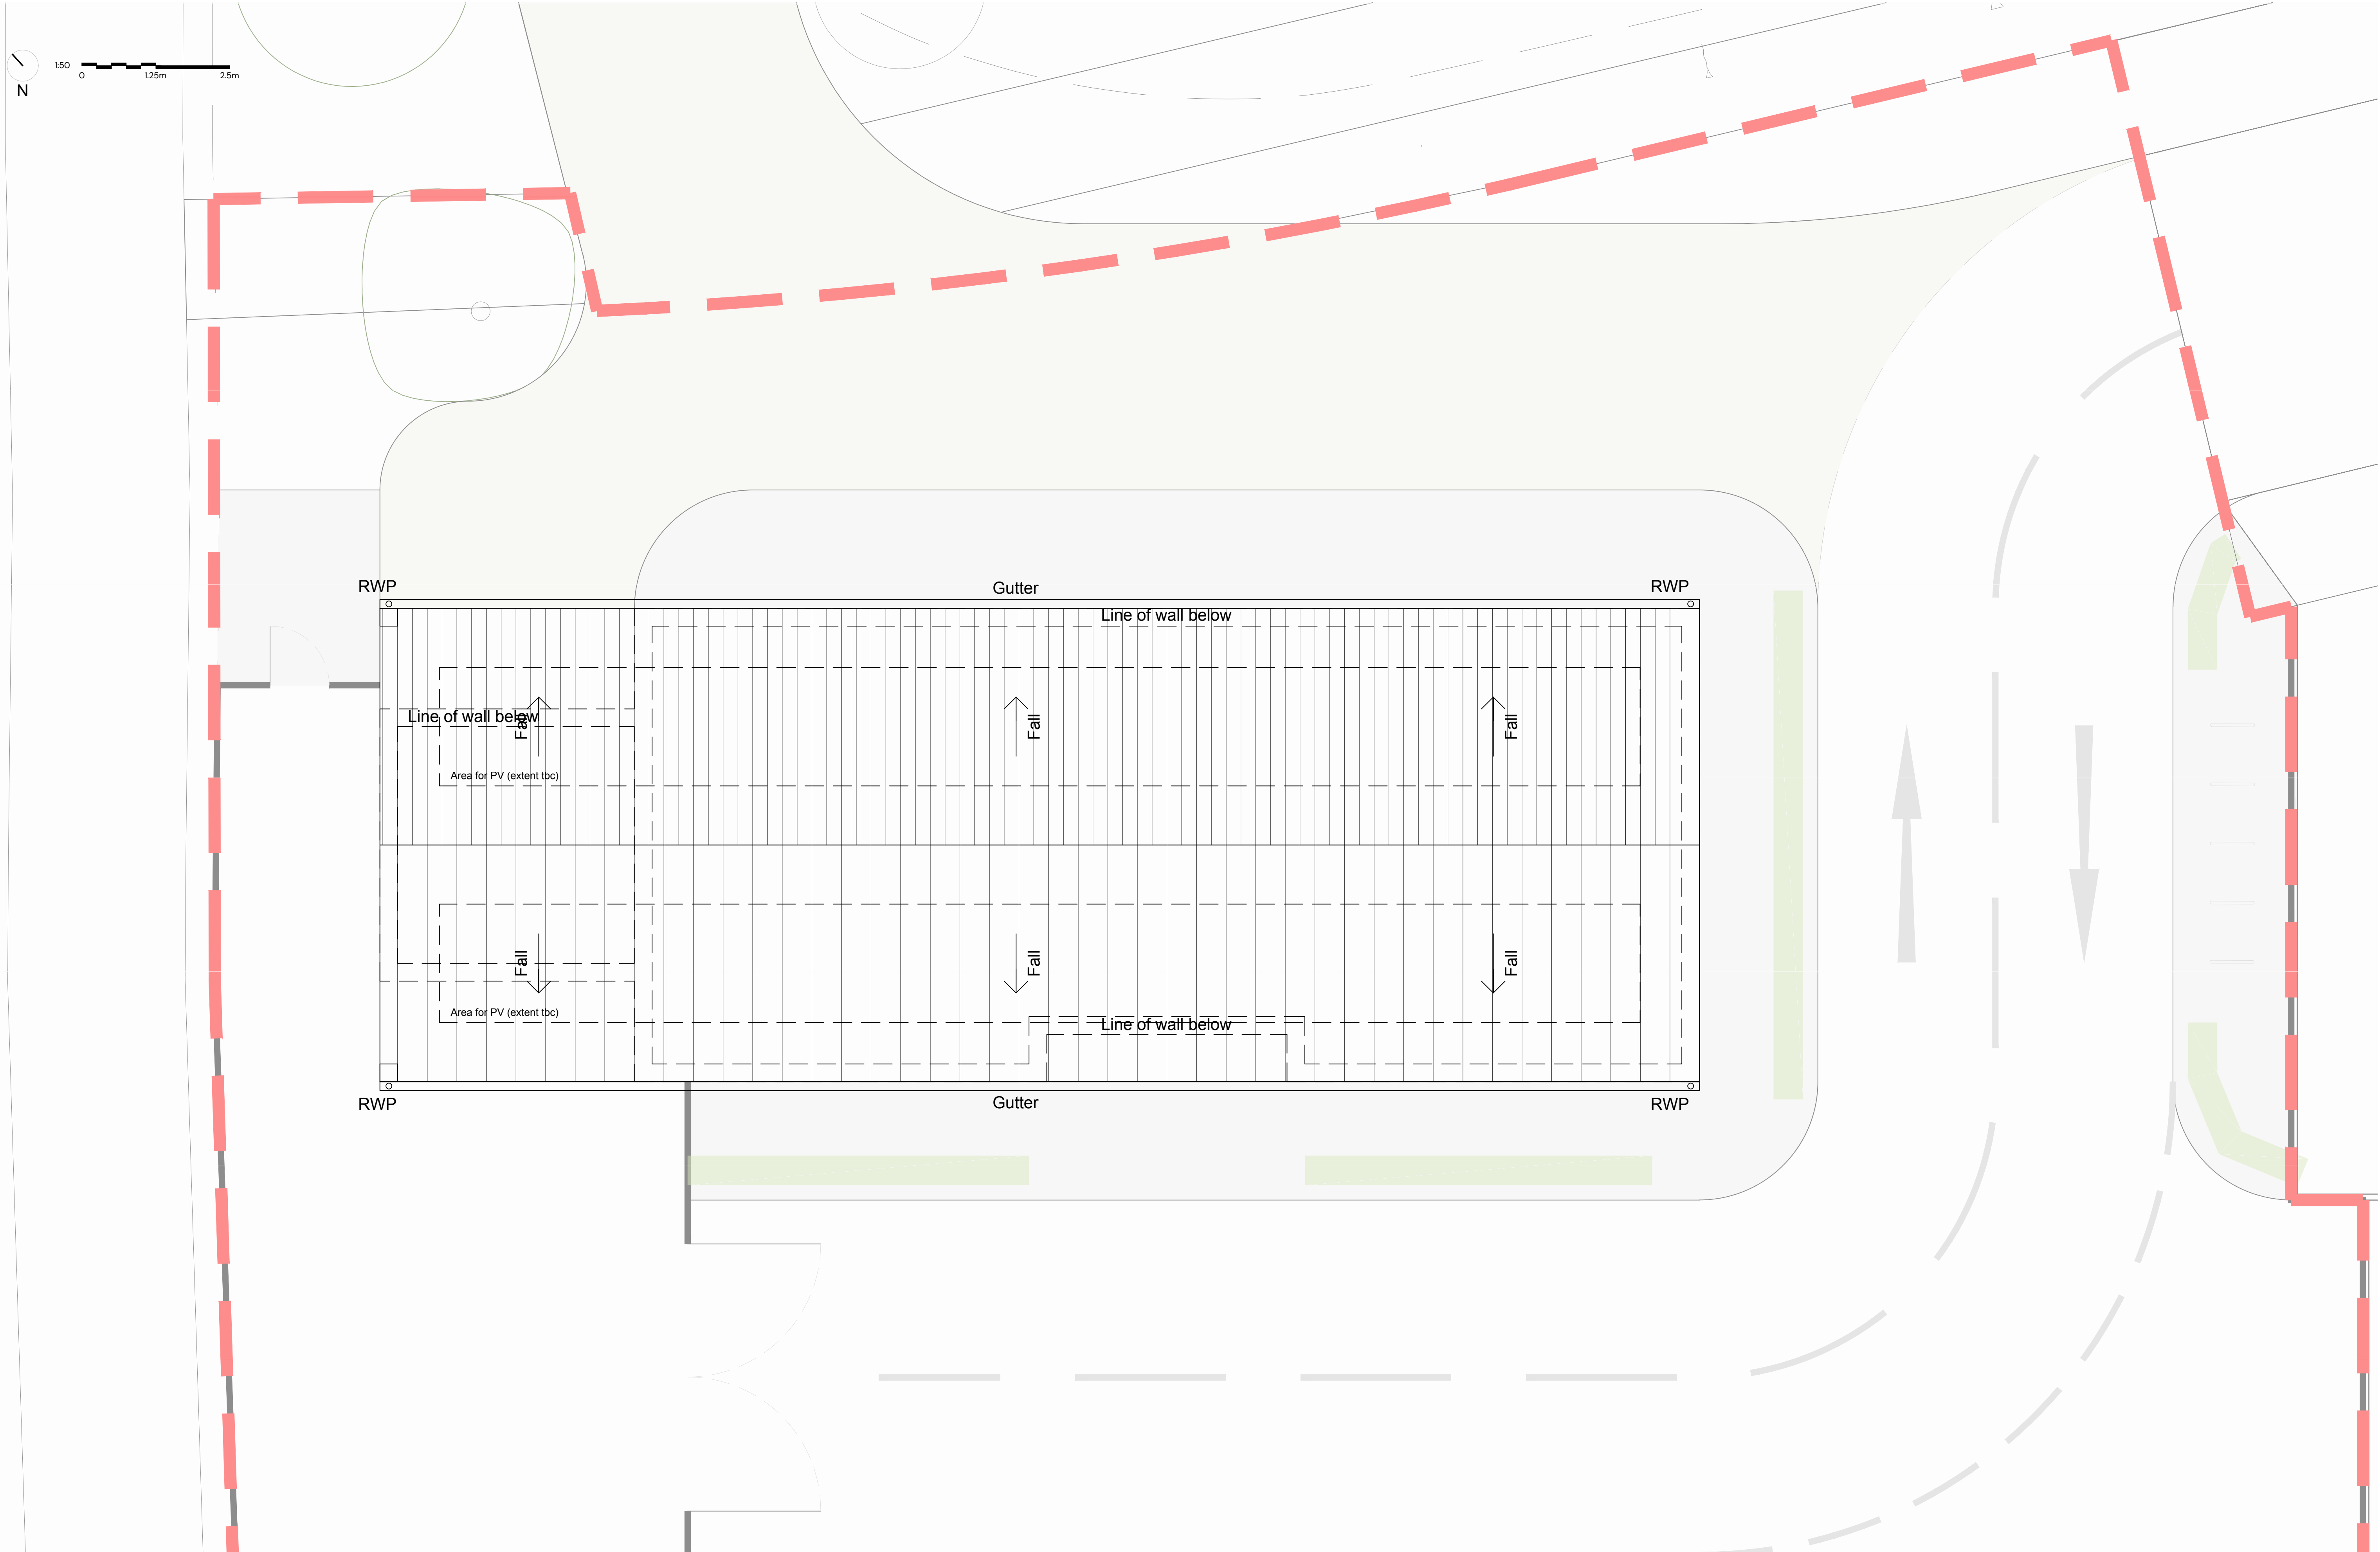

Proposed Roof Plan - Ashton Park, Ecology Visitors Centre

