


© Pegasus Planning Group Limited. © Crown copyright and database rights OS 100042083. Promap Licence number 100020449. EnrapSite Licence number 0100031673. Terms & Conditions @ pegasusgroup.co.uk

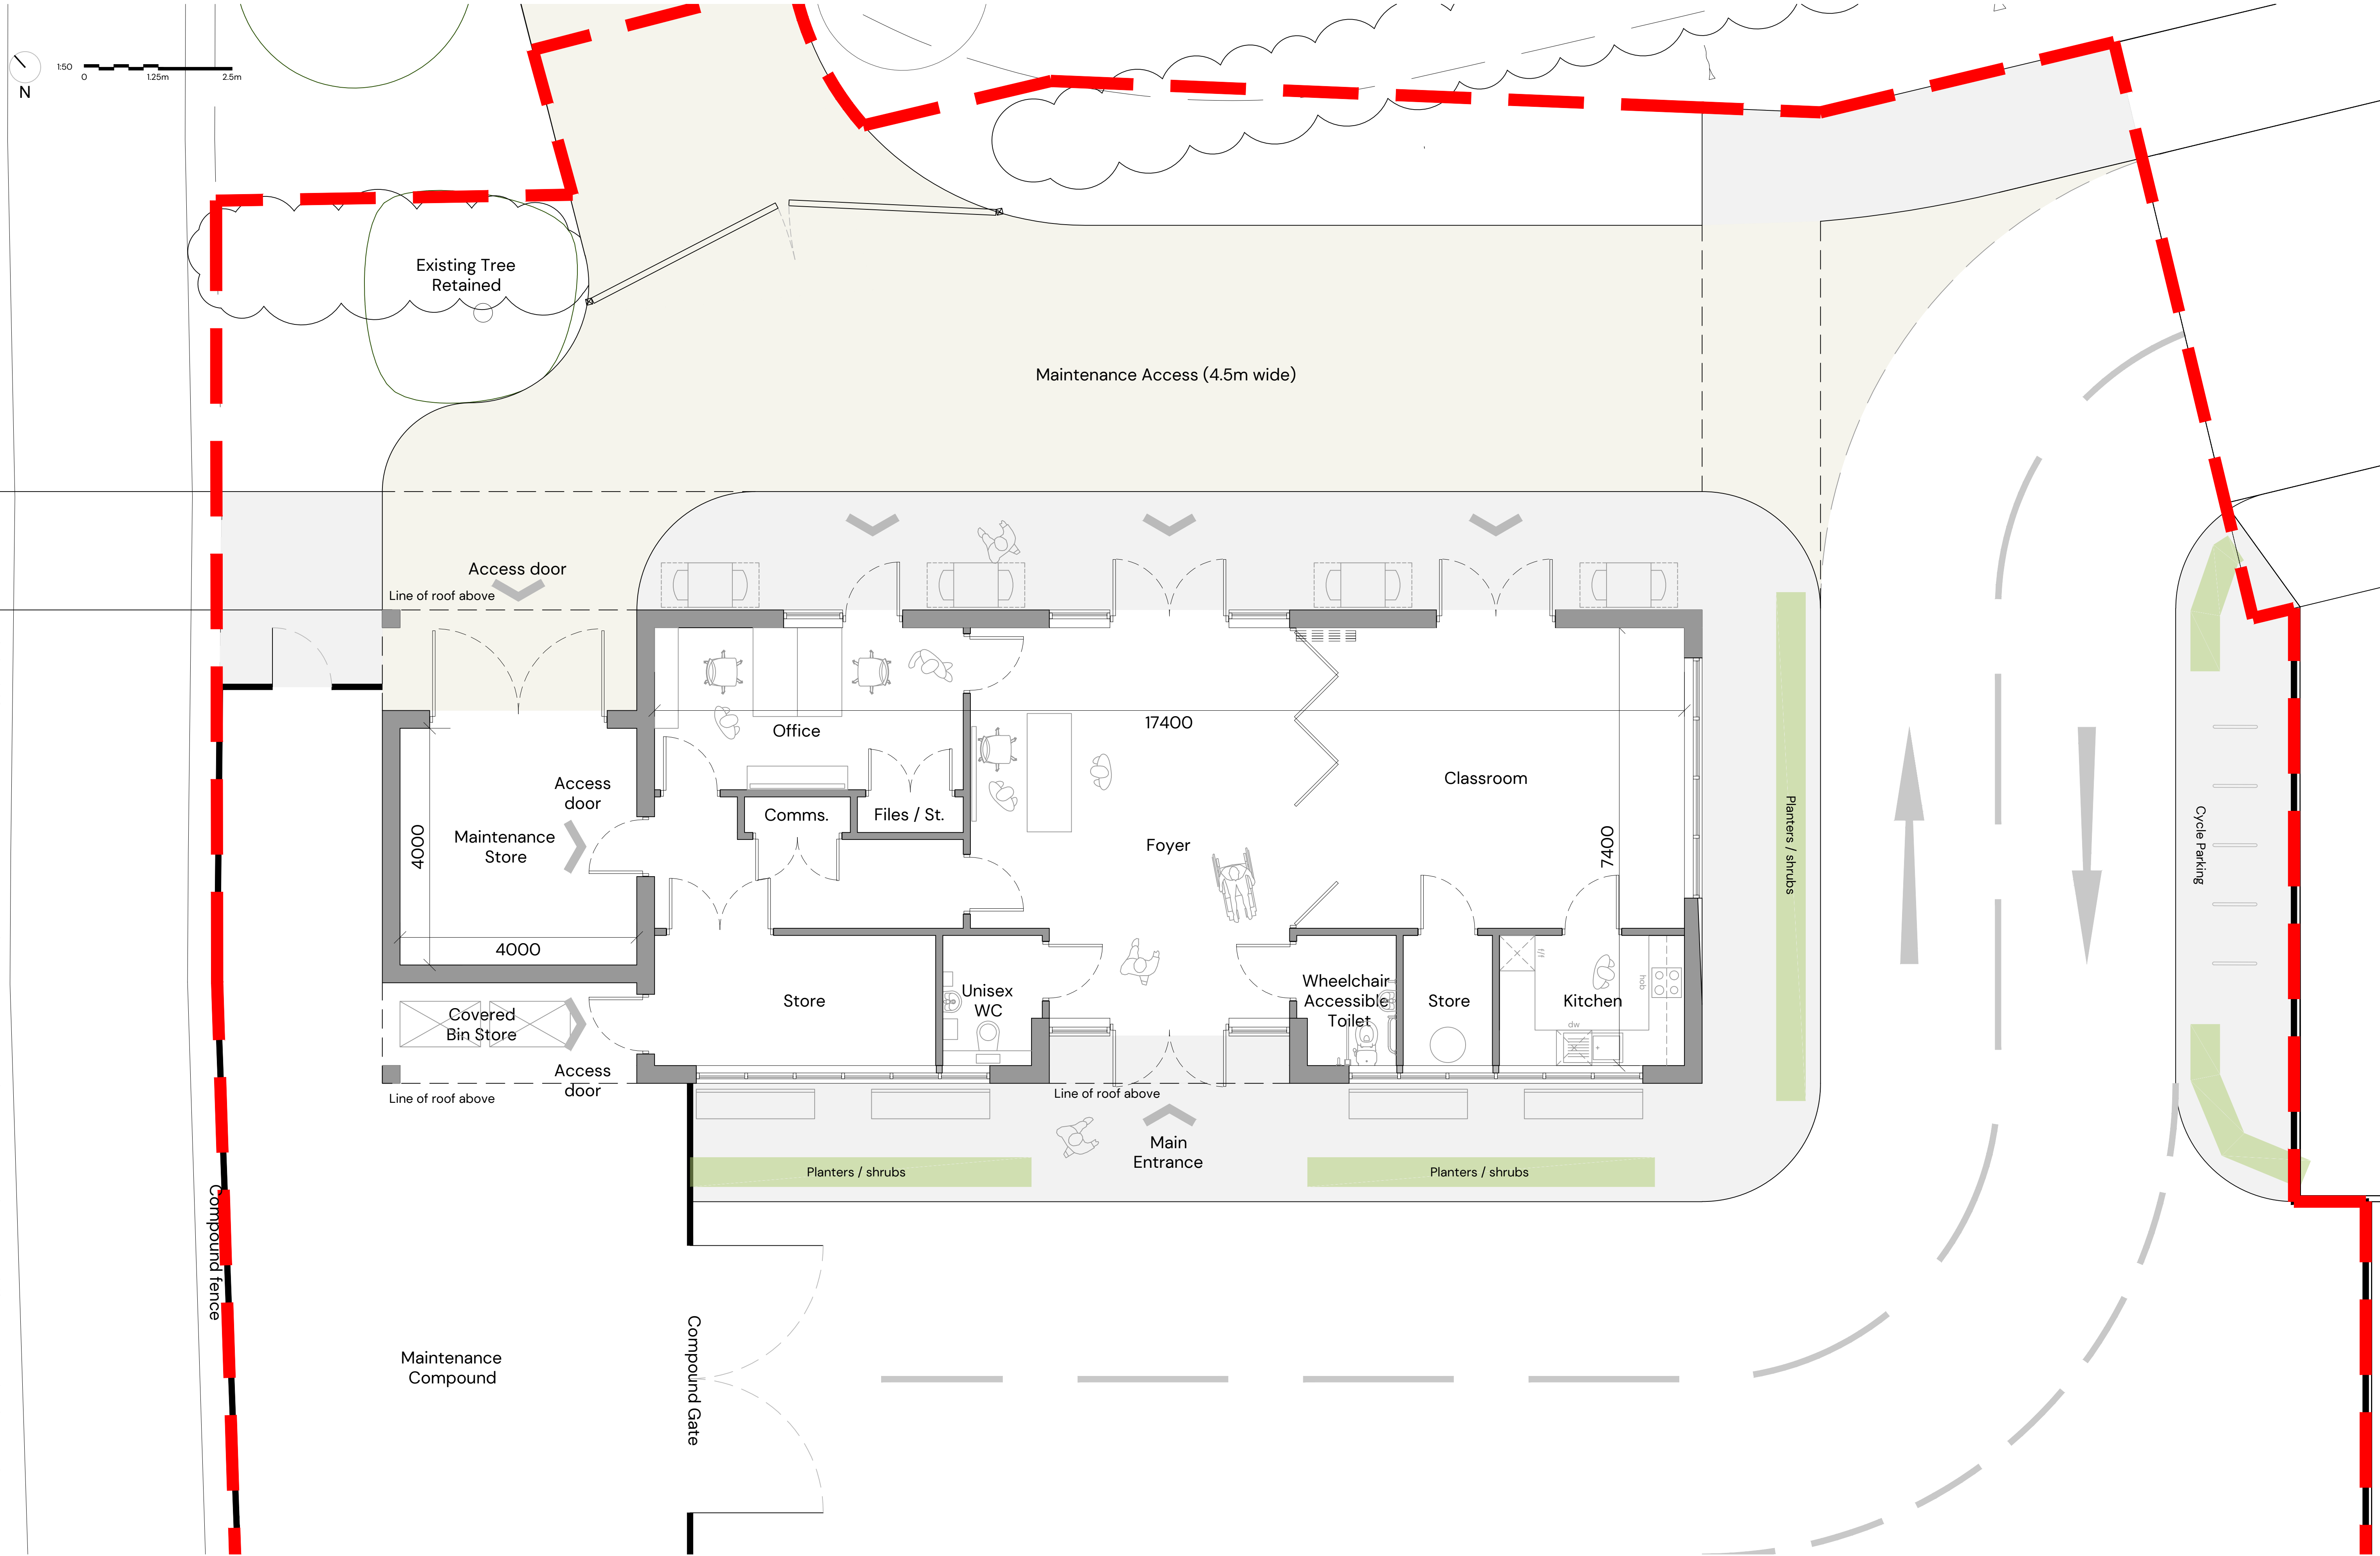

Proposed Ground Floor Plan - Ashton Park, Ecology Visitors Centre

