


1:50
0 125m 2.5m

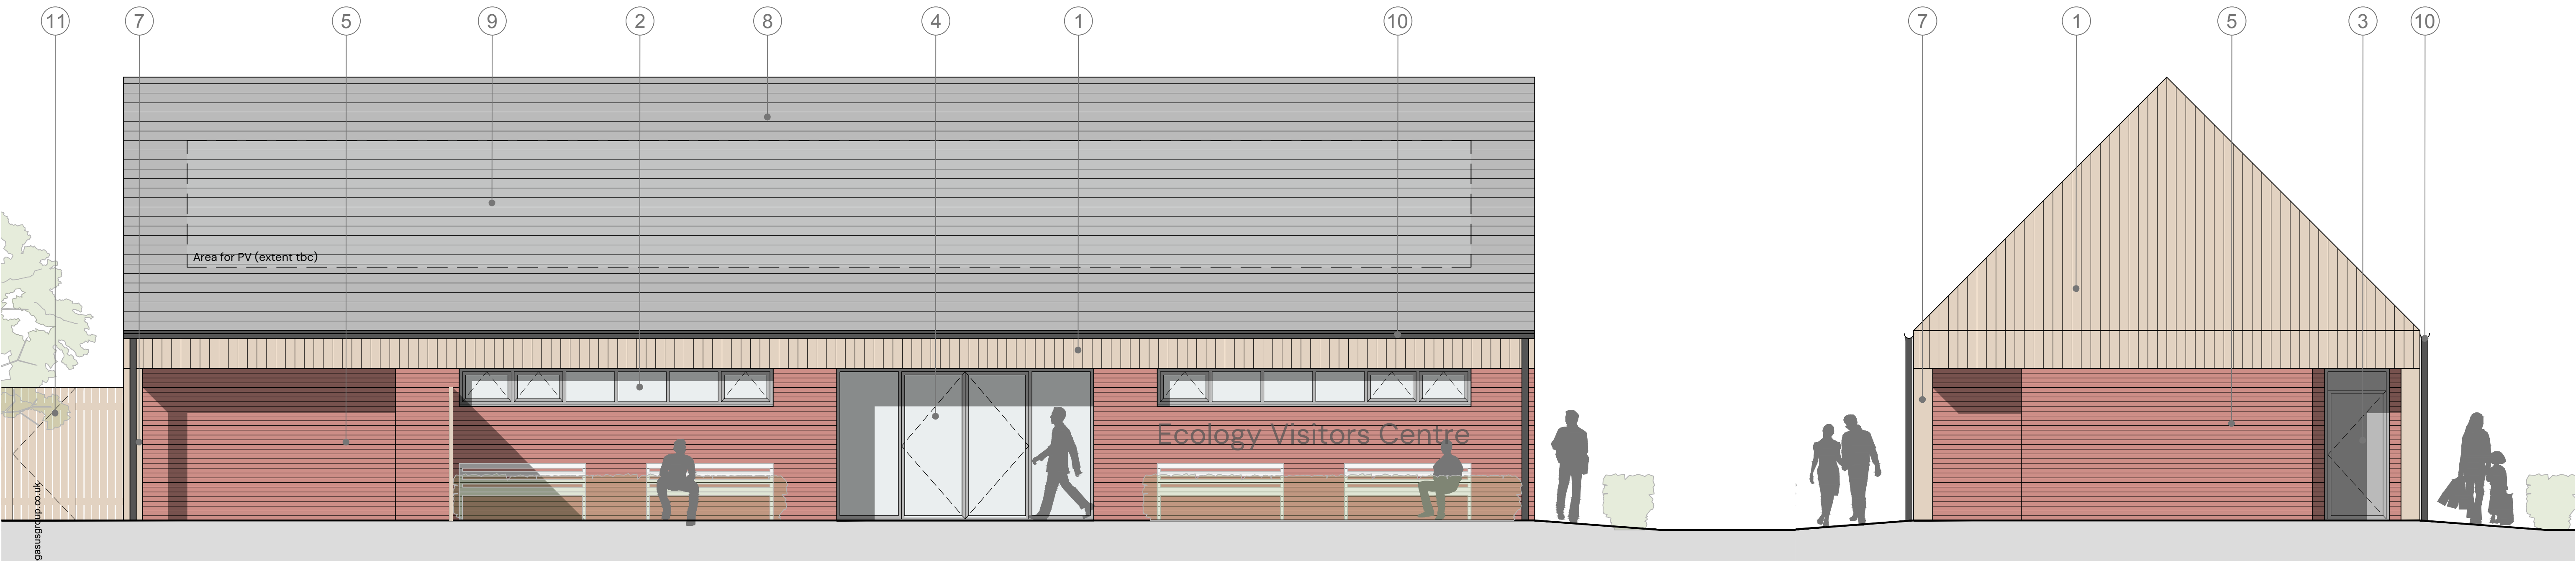

Front Elevation (facing the carpark)

Side Elevation (facing the main road)



Rear Elevation (facing the Ecology Park)

Side Elevation (facing main access into the site)

Materials Key

1. Timber cladding natural	6. Feature brick detail
2. UPVC glazed units grey	7. Timber Column
3. GRP door grey	8. Tiled roof grey
4. French casement doors	9. Area for PV (extent tbc)
5. Brickwork (Red Multi) Sherborne Riven or similar approved	10. UPVC gutter black
	11. Timber fence/gate natural

Proposed Elevations - Ashton Park, Ecology Visitors Centre

