


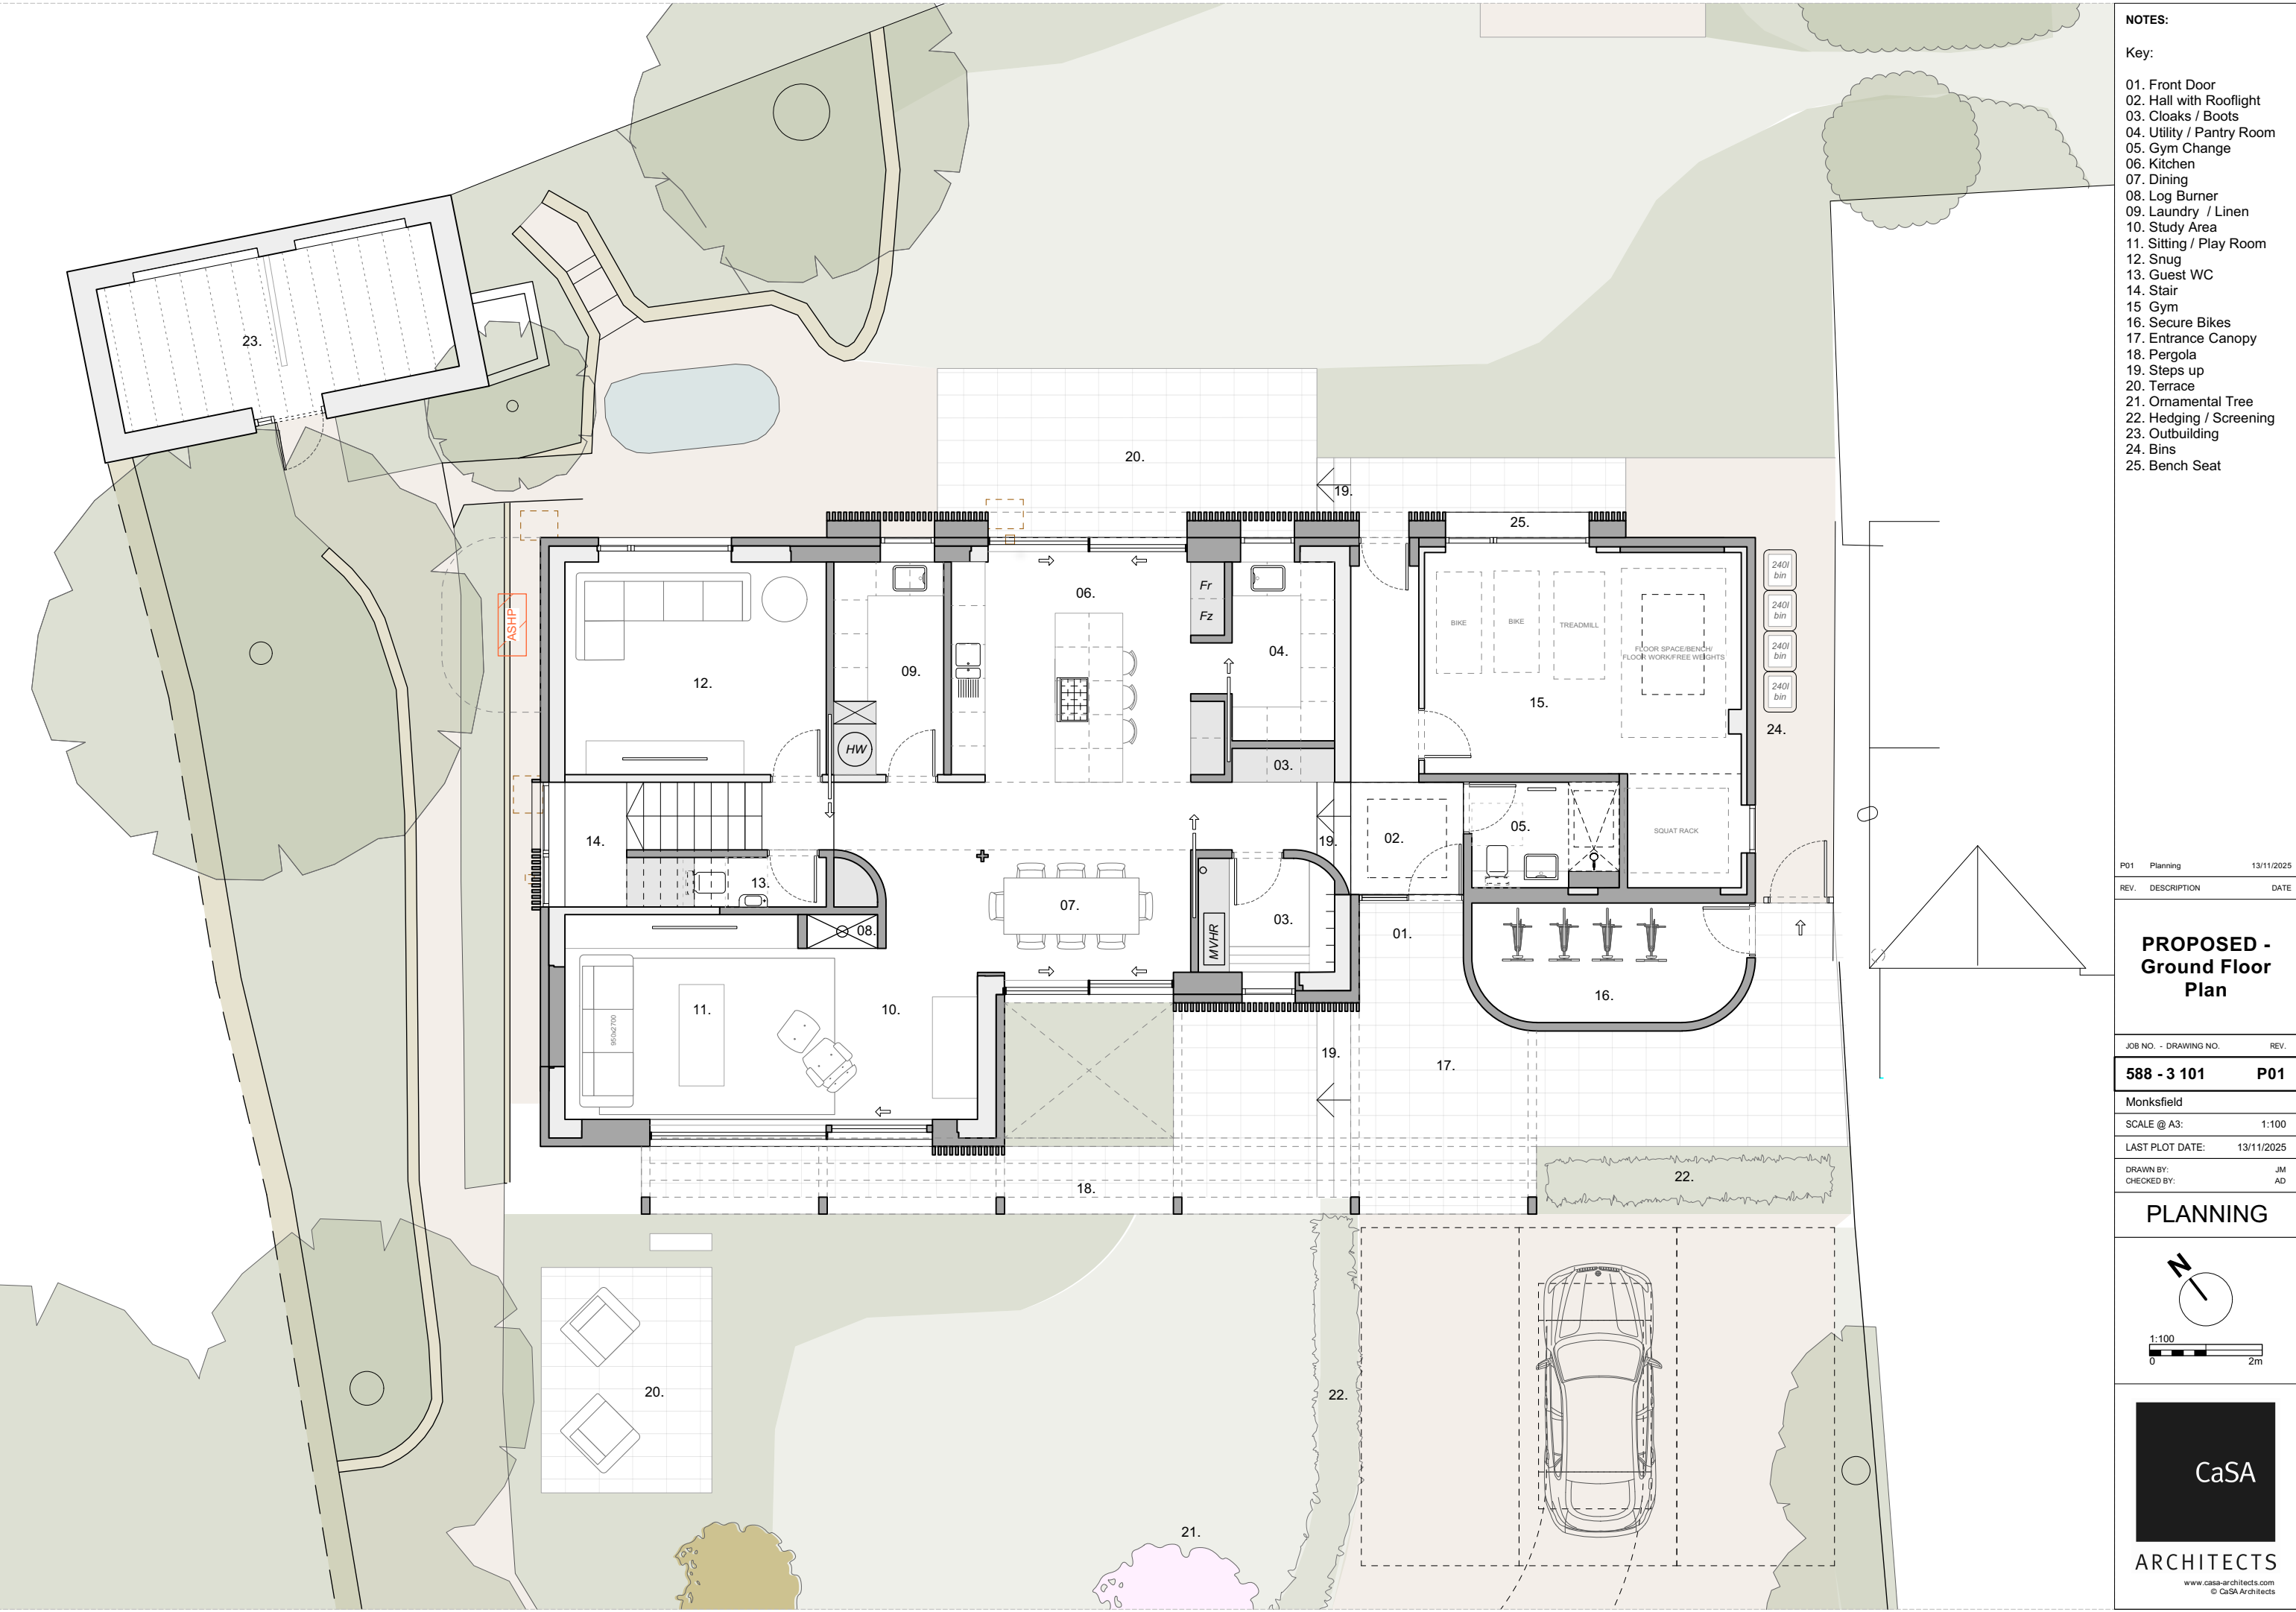

NOTES:

Key:

- 01. Front Door
- 02. Hall with Rooflight
- 03. Cloaks / Boots
- 04. Utility / Pantry Room
- 05. Gym Change
- 06. Kitchen
- 07. Dining
- 08. Log Burner
- 09. Laundry / Linen
- 10. Study Area
- 11. Sitting / Play Room
- 12. Snug
- 13. Guest WC
- 14. Stair
- 15. Gym
- 16. Secure Bikes
- 17. Entrance Canopy
- 18. Pergola
- 19. Steps up
- 20. Terrace
- 21. Ornamental Tree
- 22. Hedging / Screening
- 23. Outbuilding
- 24. Bins
- 25. Bench Seat

P01	Planning	13/11/2025
REV.	DESCRIPTION	DATE

PROPOSED -
Ground Floor
Plan

JOB NO. - DRAWING NO.	REV.
-----------------------	------

588 - 3 101 P01

Monksfield


SCALE @ A3: 1:100

LAST PLOT DATE: 13/11/2025

DRAWN BY: JM

CHECKED BY: AD

PLANNING

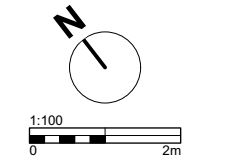

CaSA

ARCHITECTS

www.casa-architects.com
© CaSA Architects