


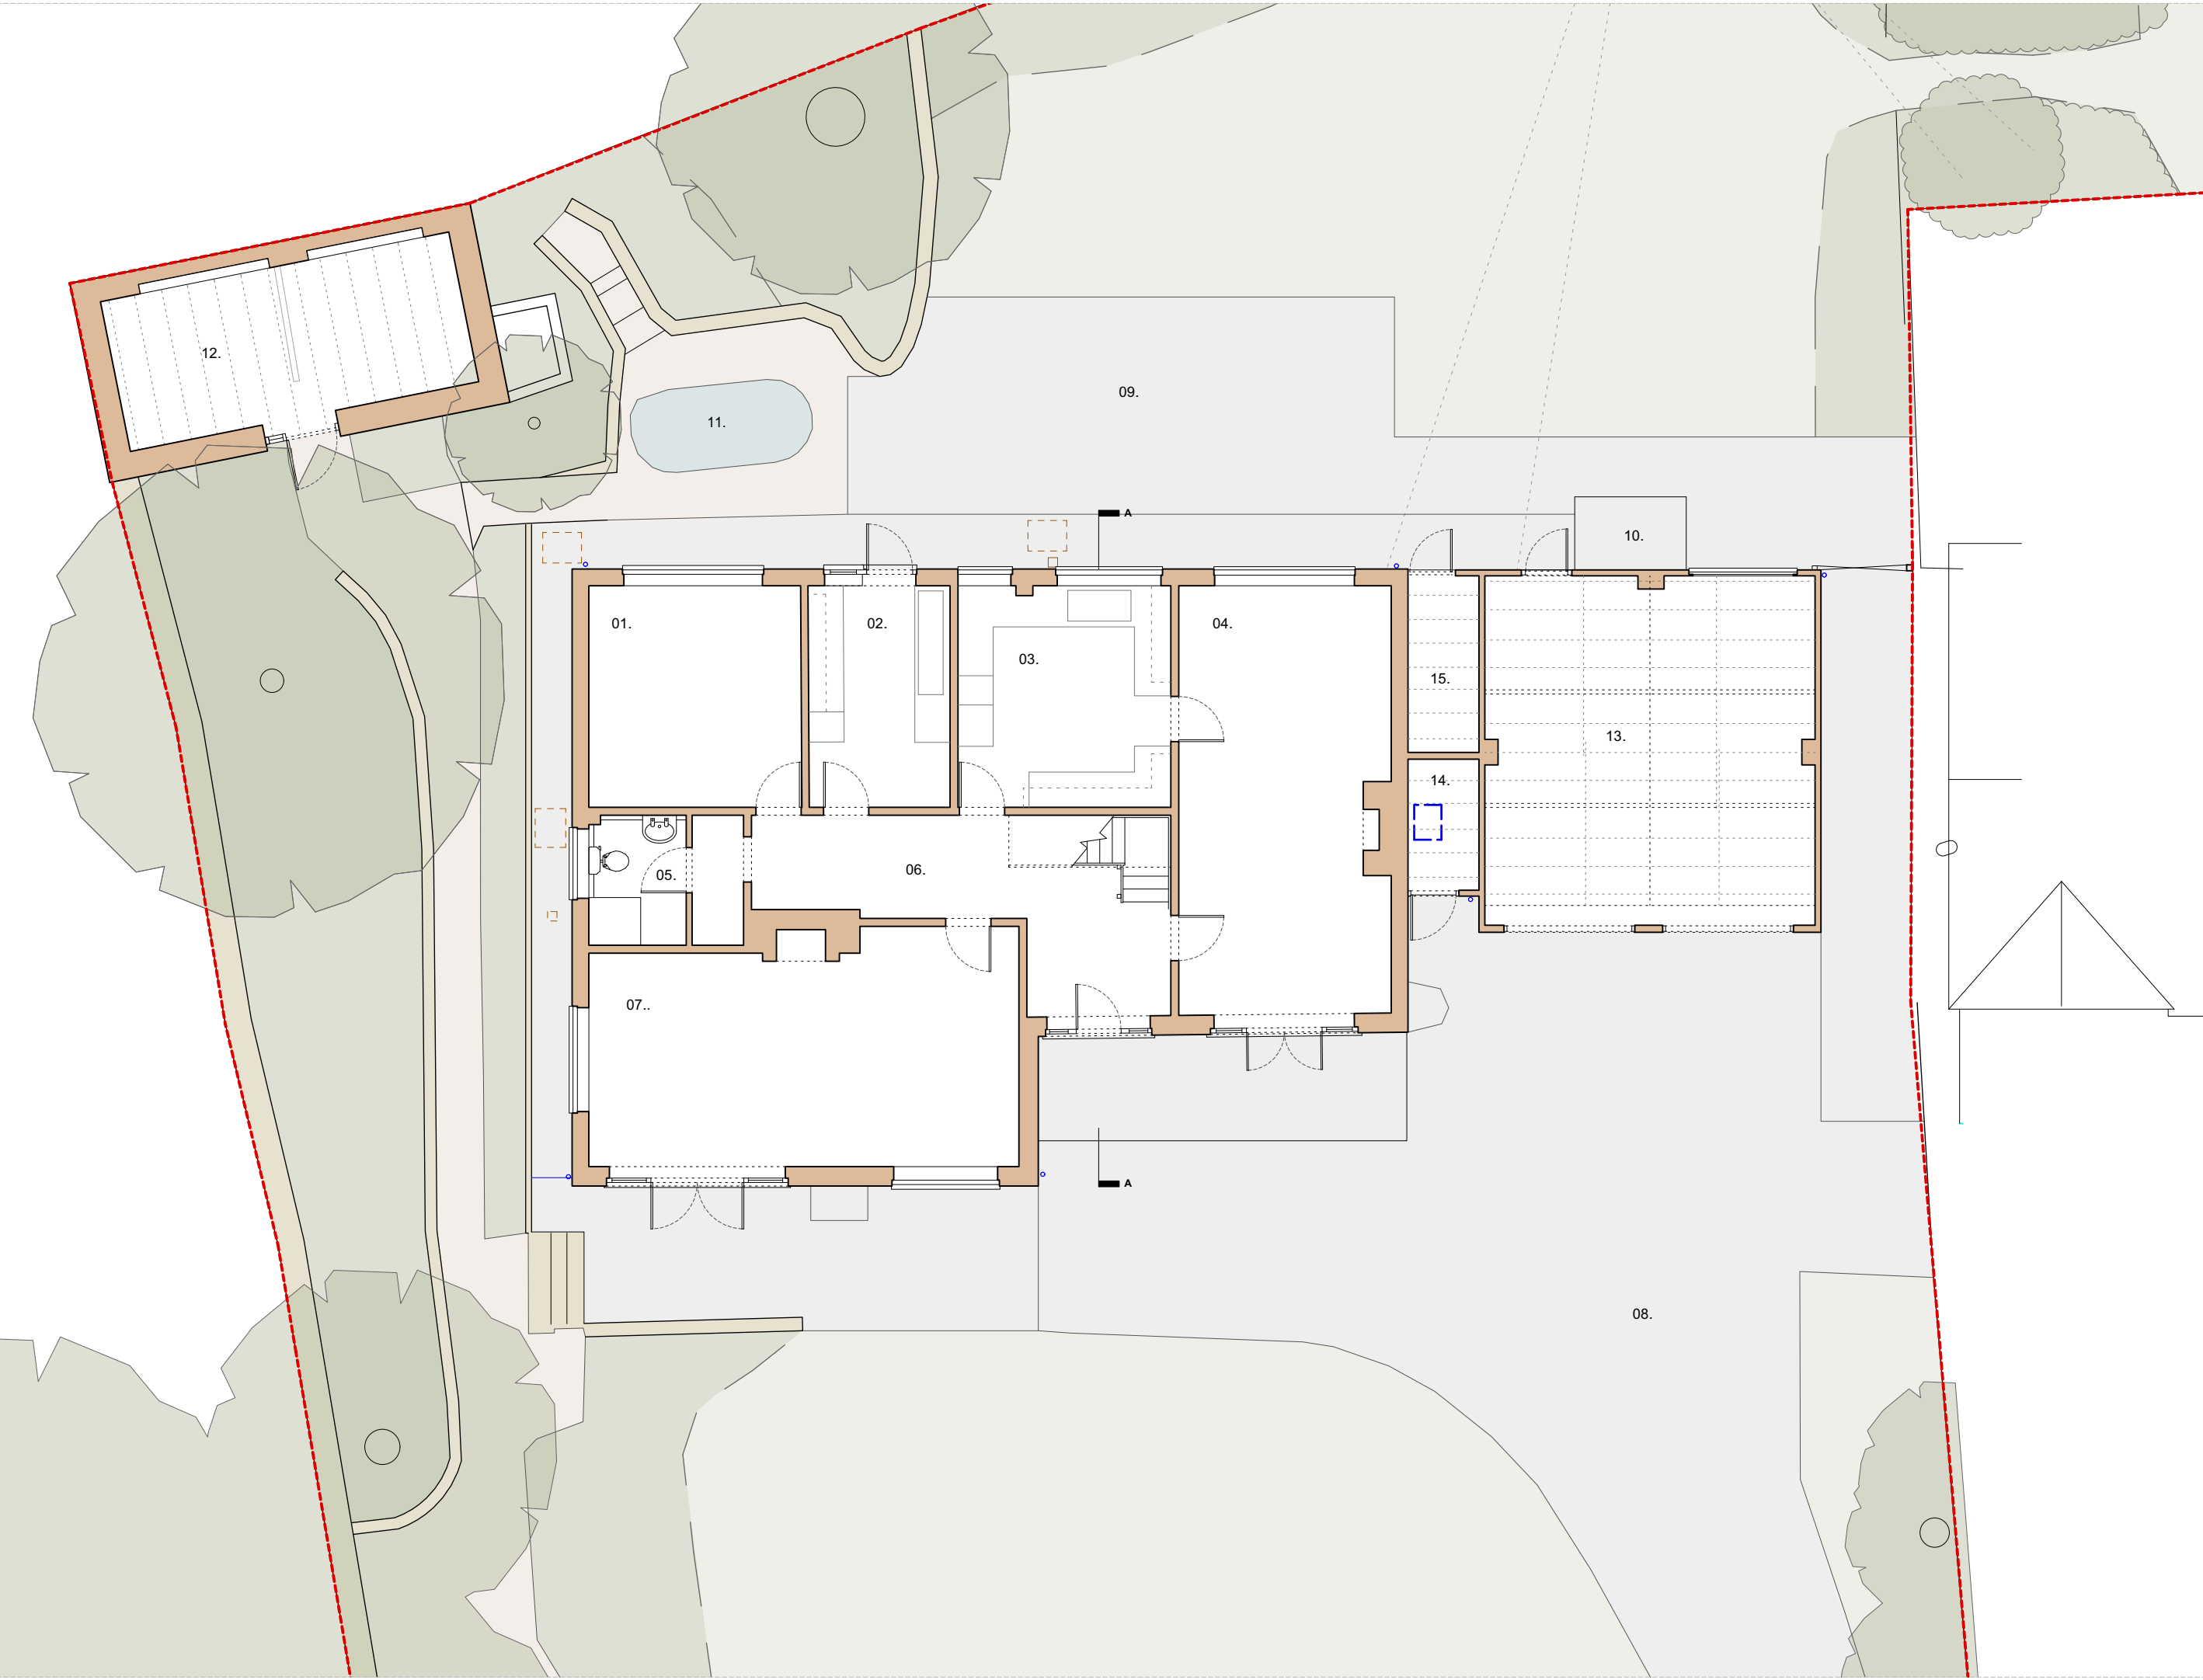

NOTES:

Key:

- 01. Lounge
- 02. Utility
- 03. Kitchen
- 04. Living Room
- 05. WC
- 06. Hallway
- 07. Sitting Room
- 08. Driveway
- 09. Terrace
- 10. Oil Tank
- 11. Pond
- 12. Outbuilding
- 13. Double Garage
- 14. Boiler Room
- 15. Store

REV.	DESCRIPTION	DATE
------	-------------	------

EXISTING -
Ground Floor
Plan

JOB NO. -	DRAWING NO.	REV.
-----------	-------------	------

588 - X 101

Monksfield


SCALE @ A3: 1:100

LAST PLOT DATE: 13/11/2025

DRAWN BY: xx

CHECKED BY: xx

SURVEY

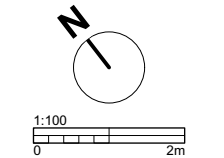

CaSA

ARCHITECTS

www.casa-architects.com
© CaSA Architects