


HW
12/09/2025

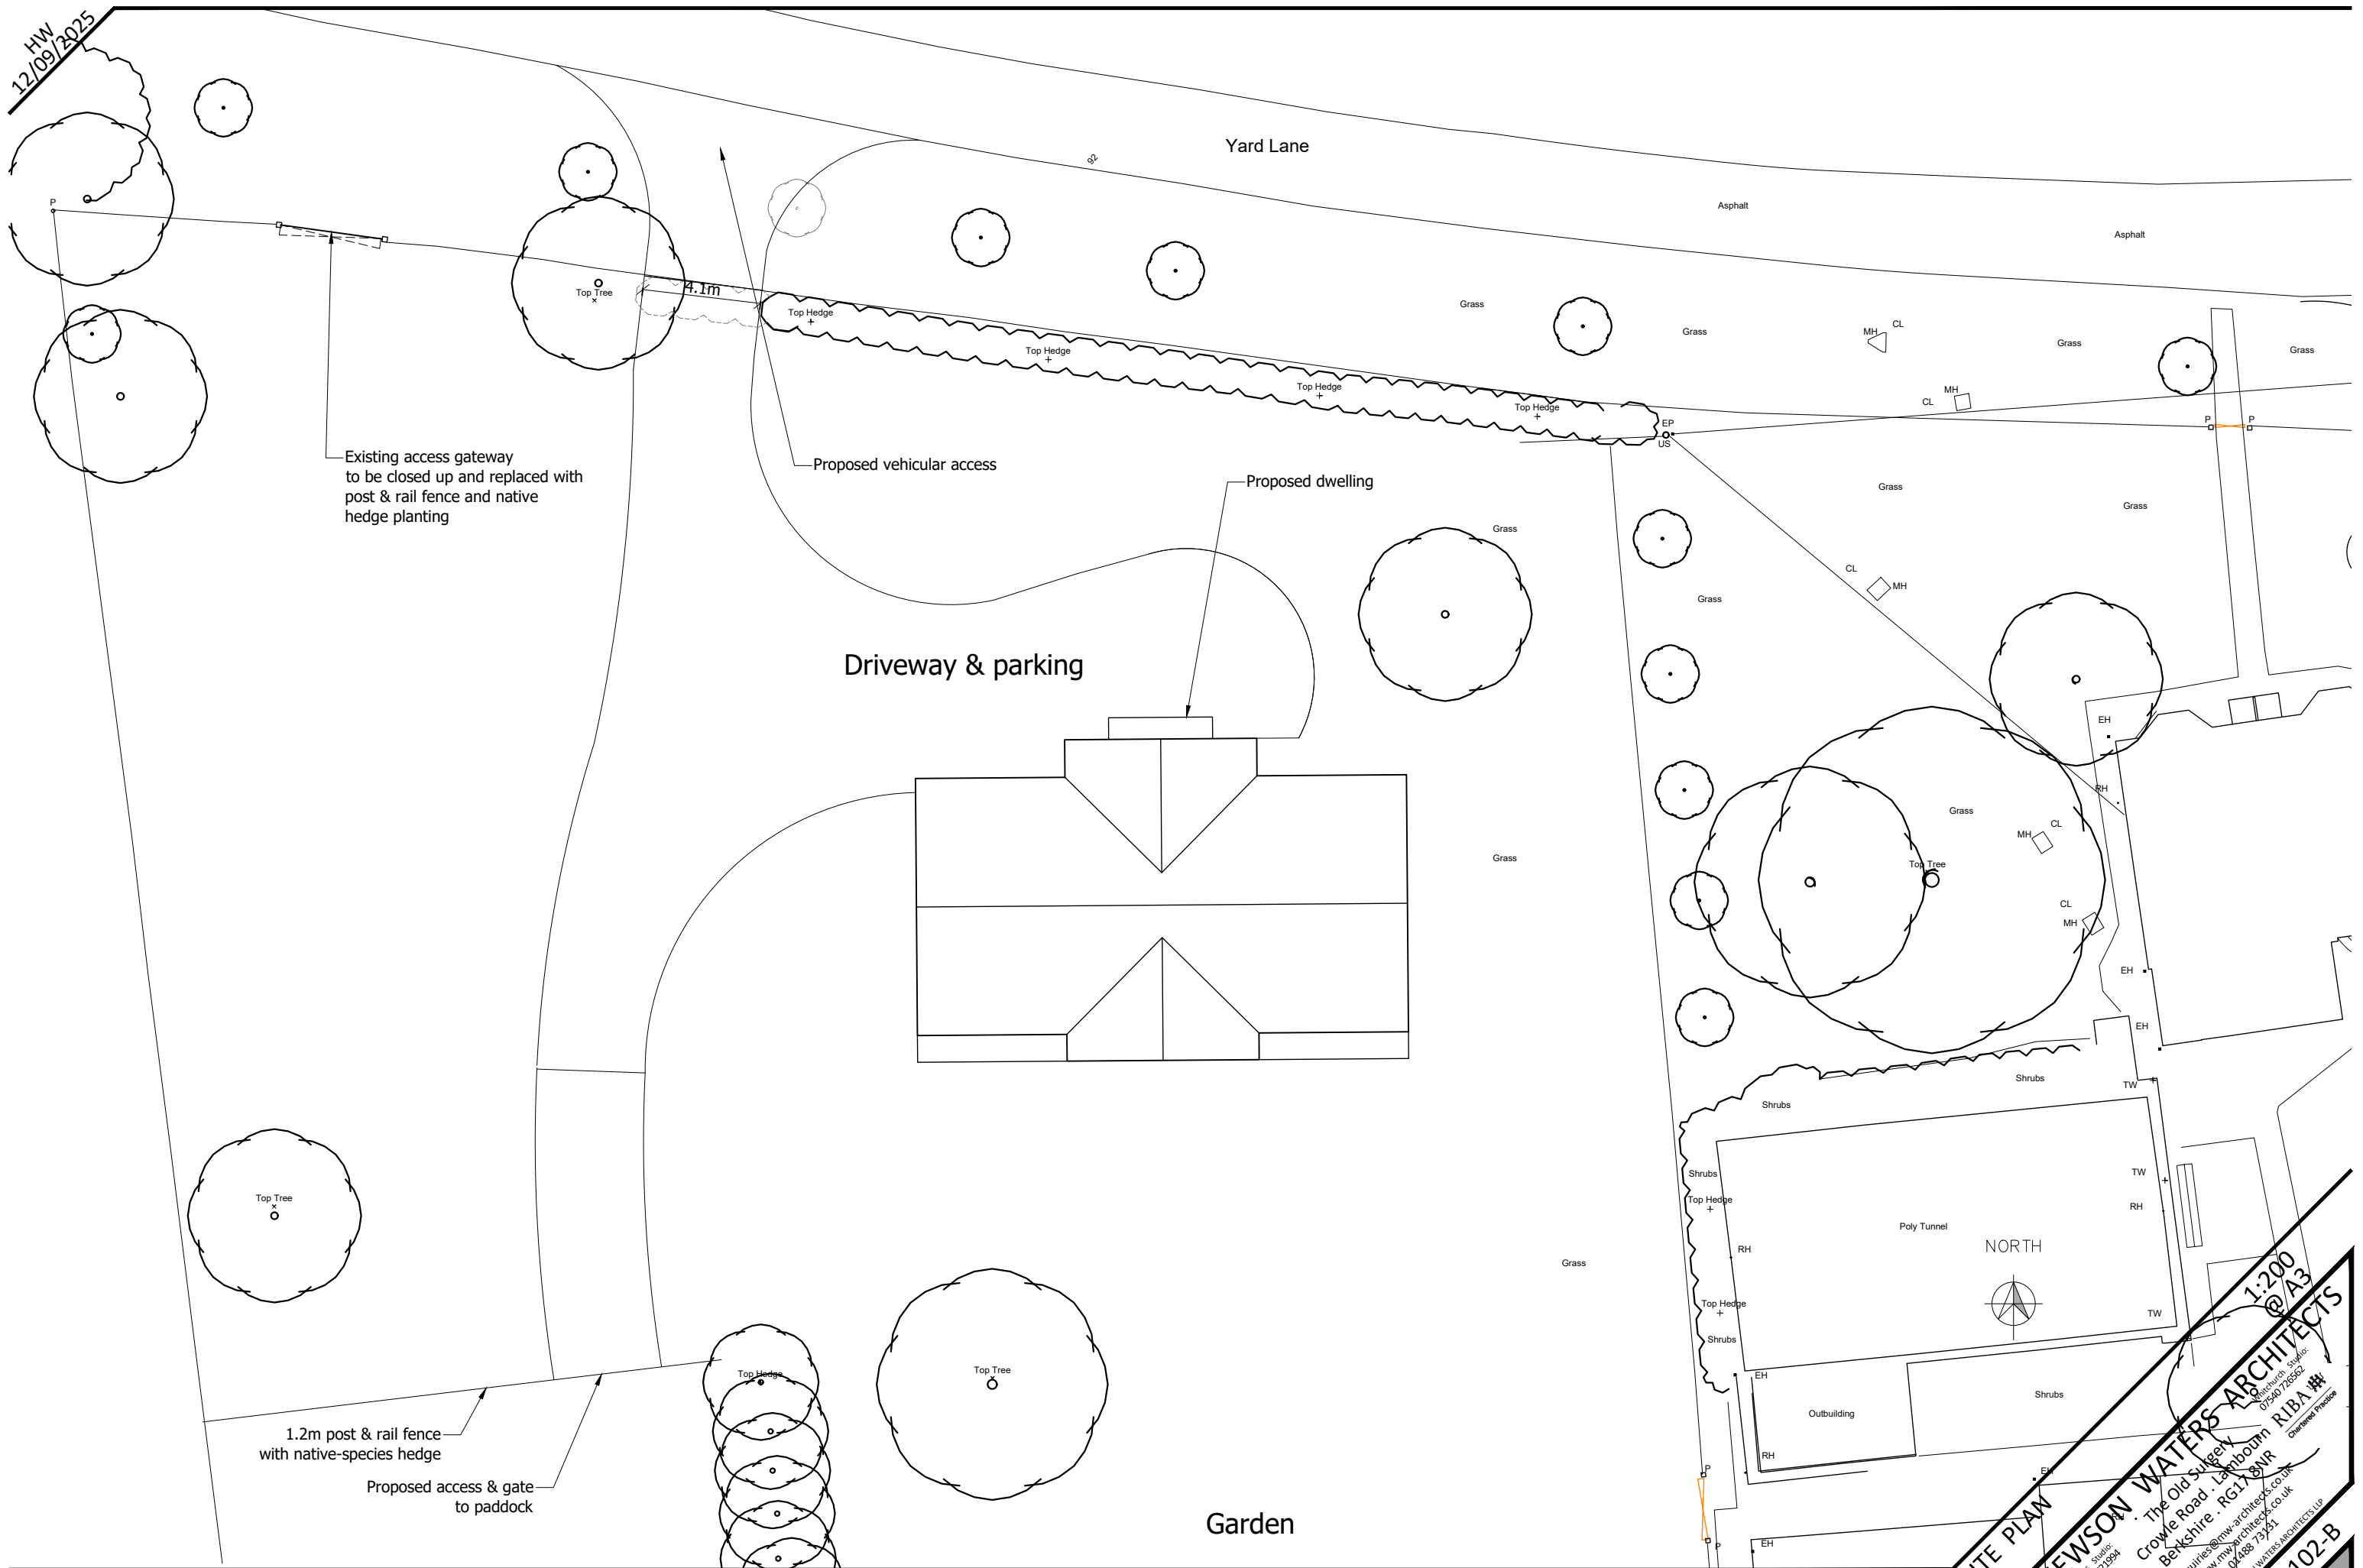

PROJECT

Land at 42 Yard Lane, Bromham, Chippenham. SN15 2DT

REVISION DATE AMENDMENTS

0 2 4 6

SCALE BAR - 1:200

ALL FIGURED DIMENSIONS ARE TO BE TAKEN IN PREFERENCE TO SCALED DIMENSIONS AND ANY INACCURACIES ARE TO BE REPORTED TO THE ARCHITECT. DIMENSIONS TO BE CHECKED ON SITE BEFORE ANY WORK IS PUT IN HAND OR PREFABRICATED. COPYRIGHT OF THIS DRAWING IS RETAINED BY THE ARCHITECT AND IT MUST NOT BE REPRODUCED WITHOUT THEIR WRITTEN CONSENT.

SITE PLAN

North

Shrubs

TW

MATHESON WATERS ARCHITECTS

RIBA #

Mathewson Studio
07240 76592

The Old Surgeon
Cromwell Road · Lambourn
Berkshire · RG17 8NR

enquiries@mw-architects.co.uk
www.mw-architects.co.uk
04468 73451

© MATHESON WATERS ARCHITECTS LTD

25063-102-B