




18

24

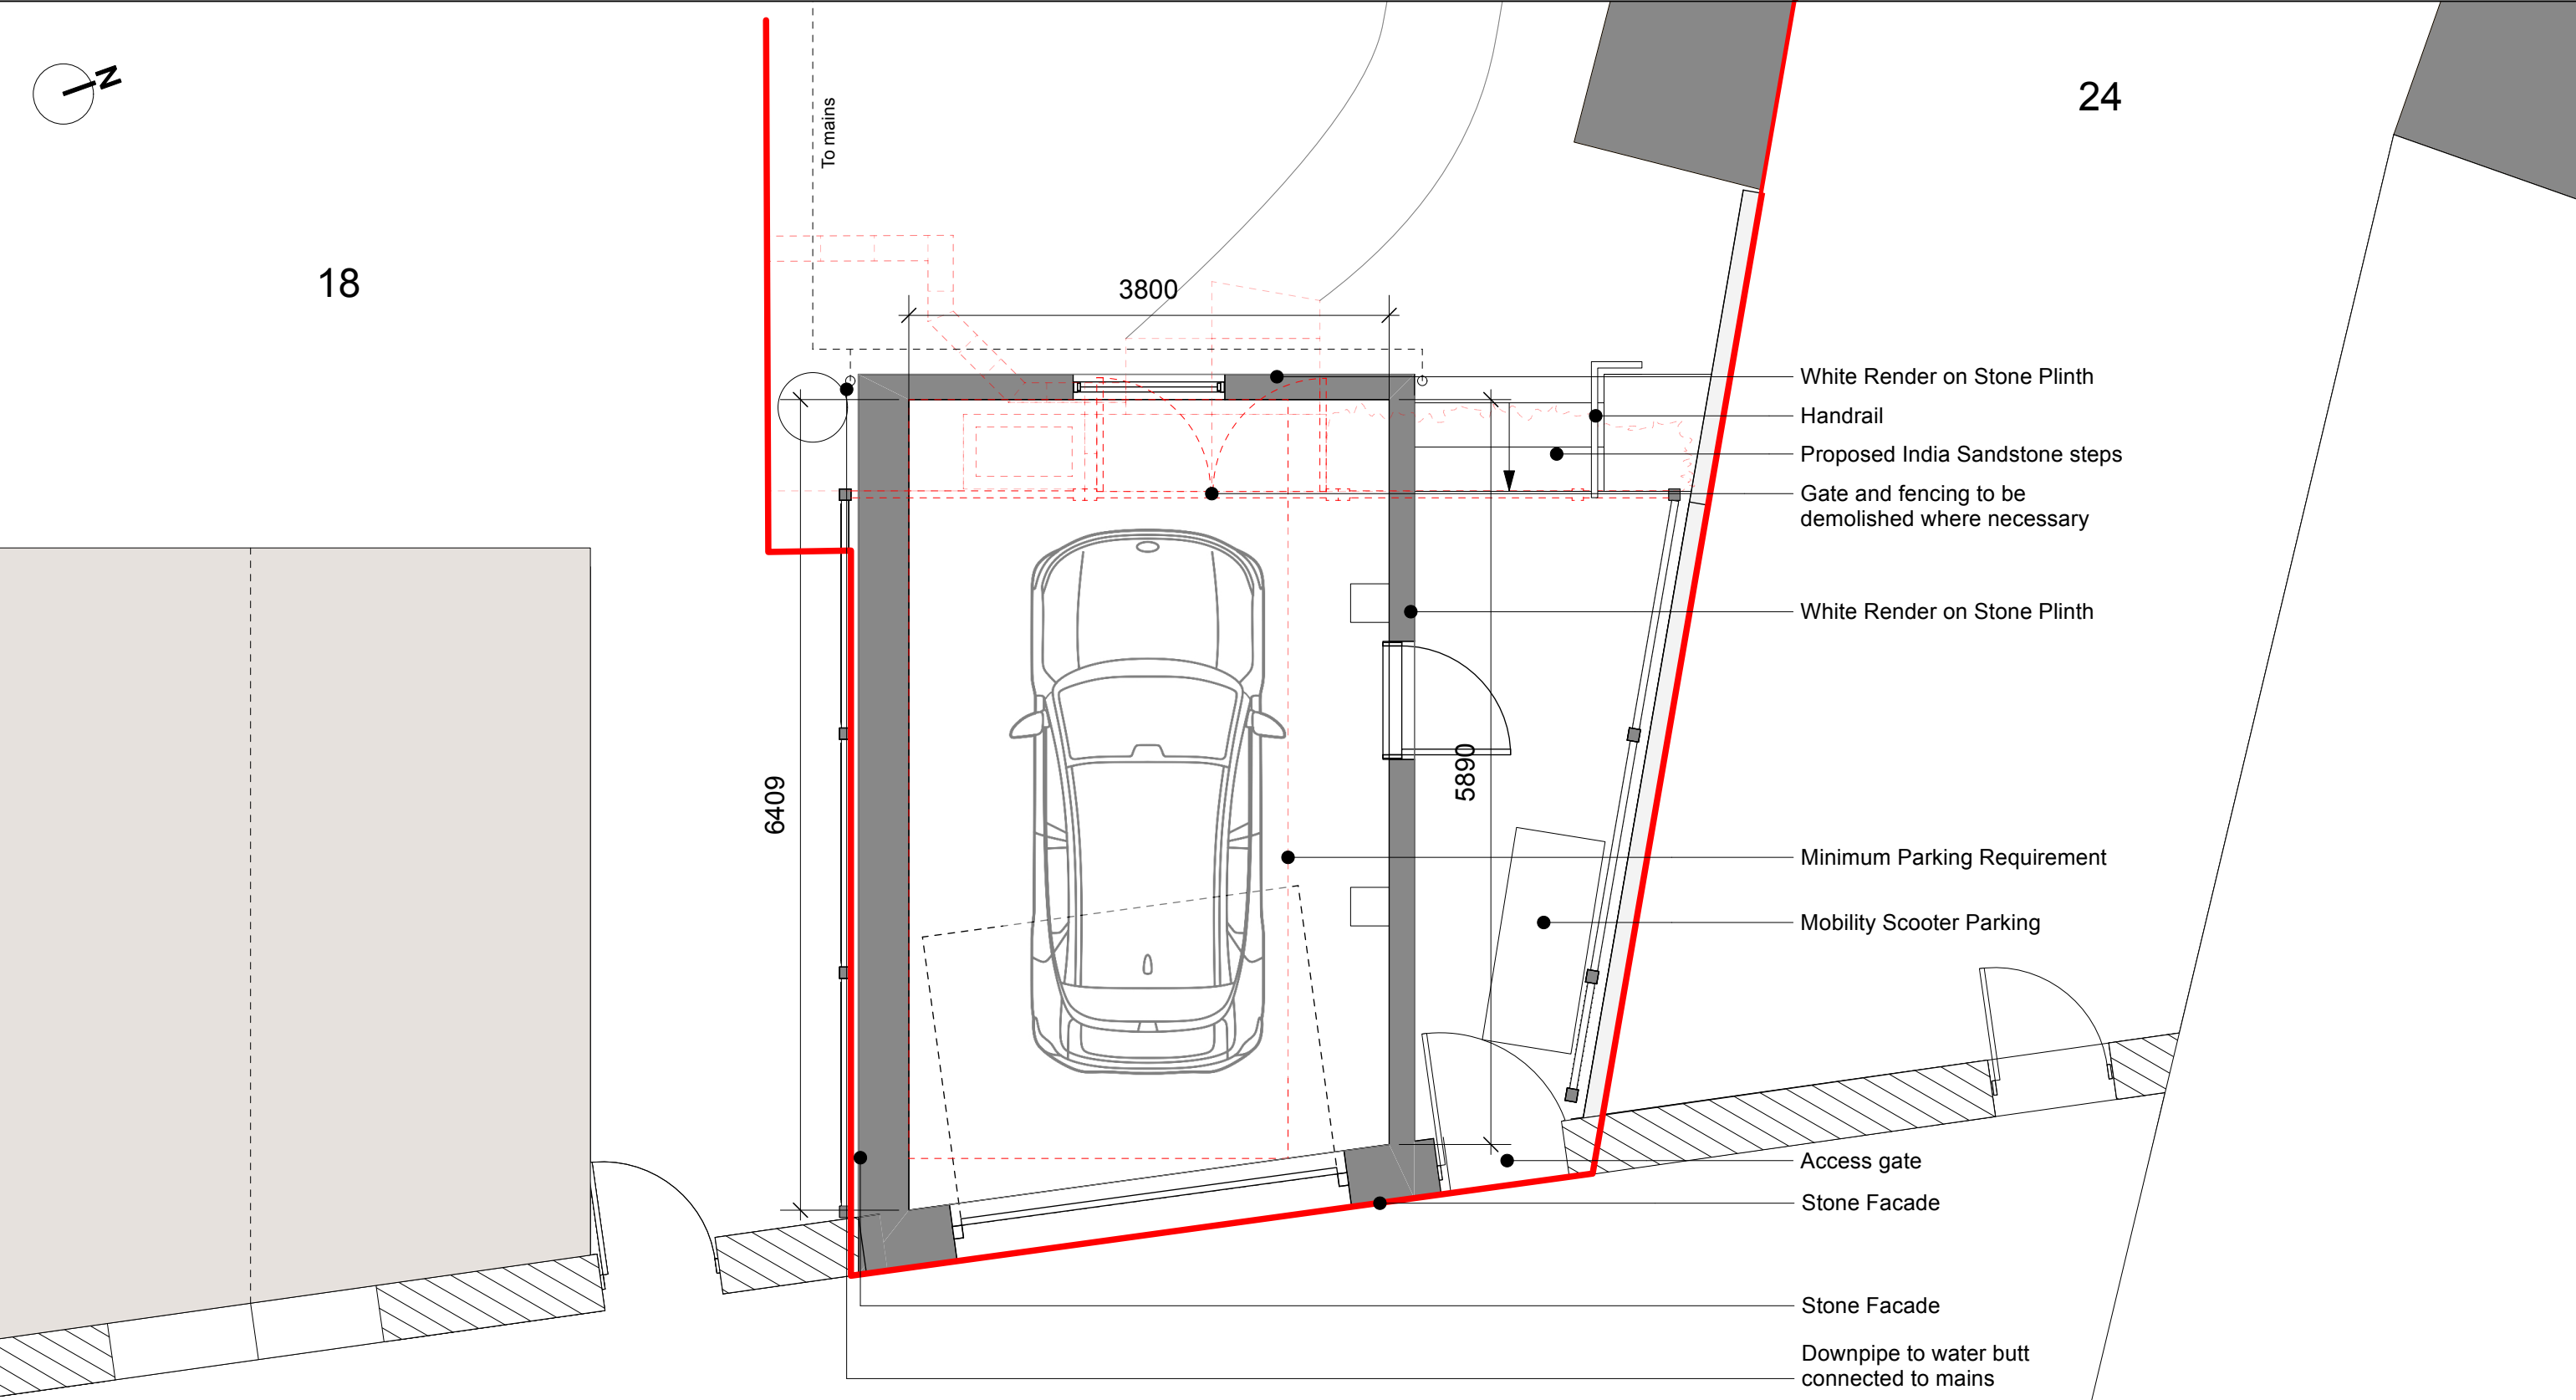

Proposed Plan 1.50

