


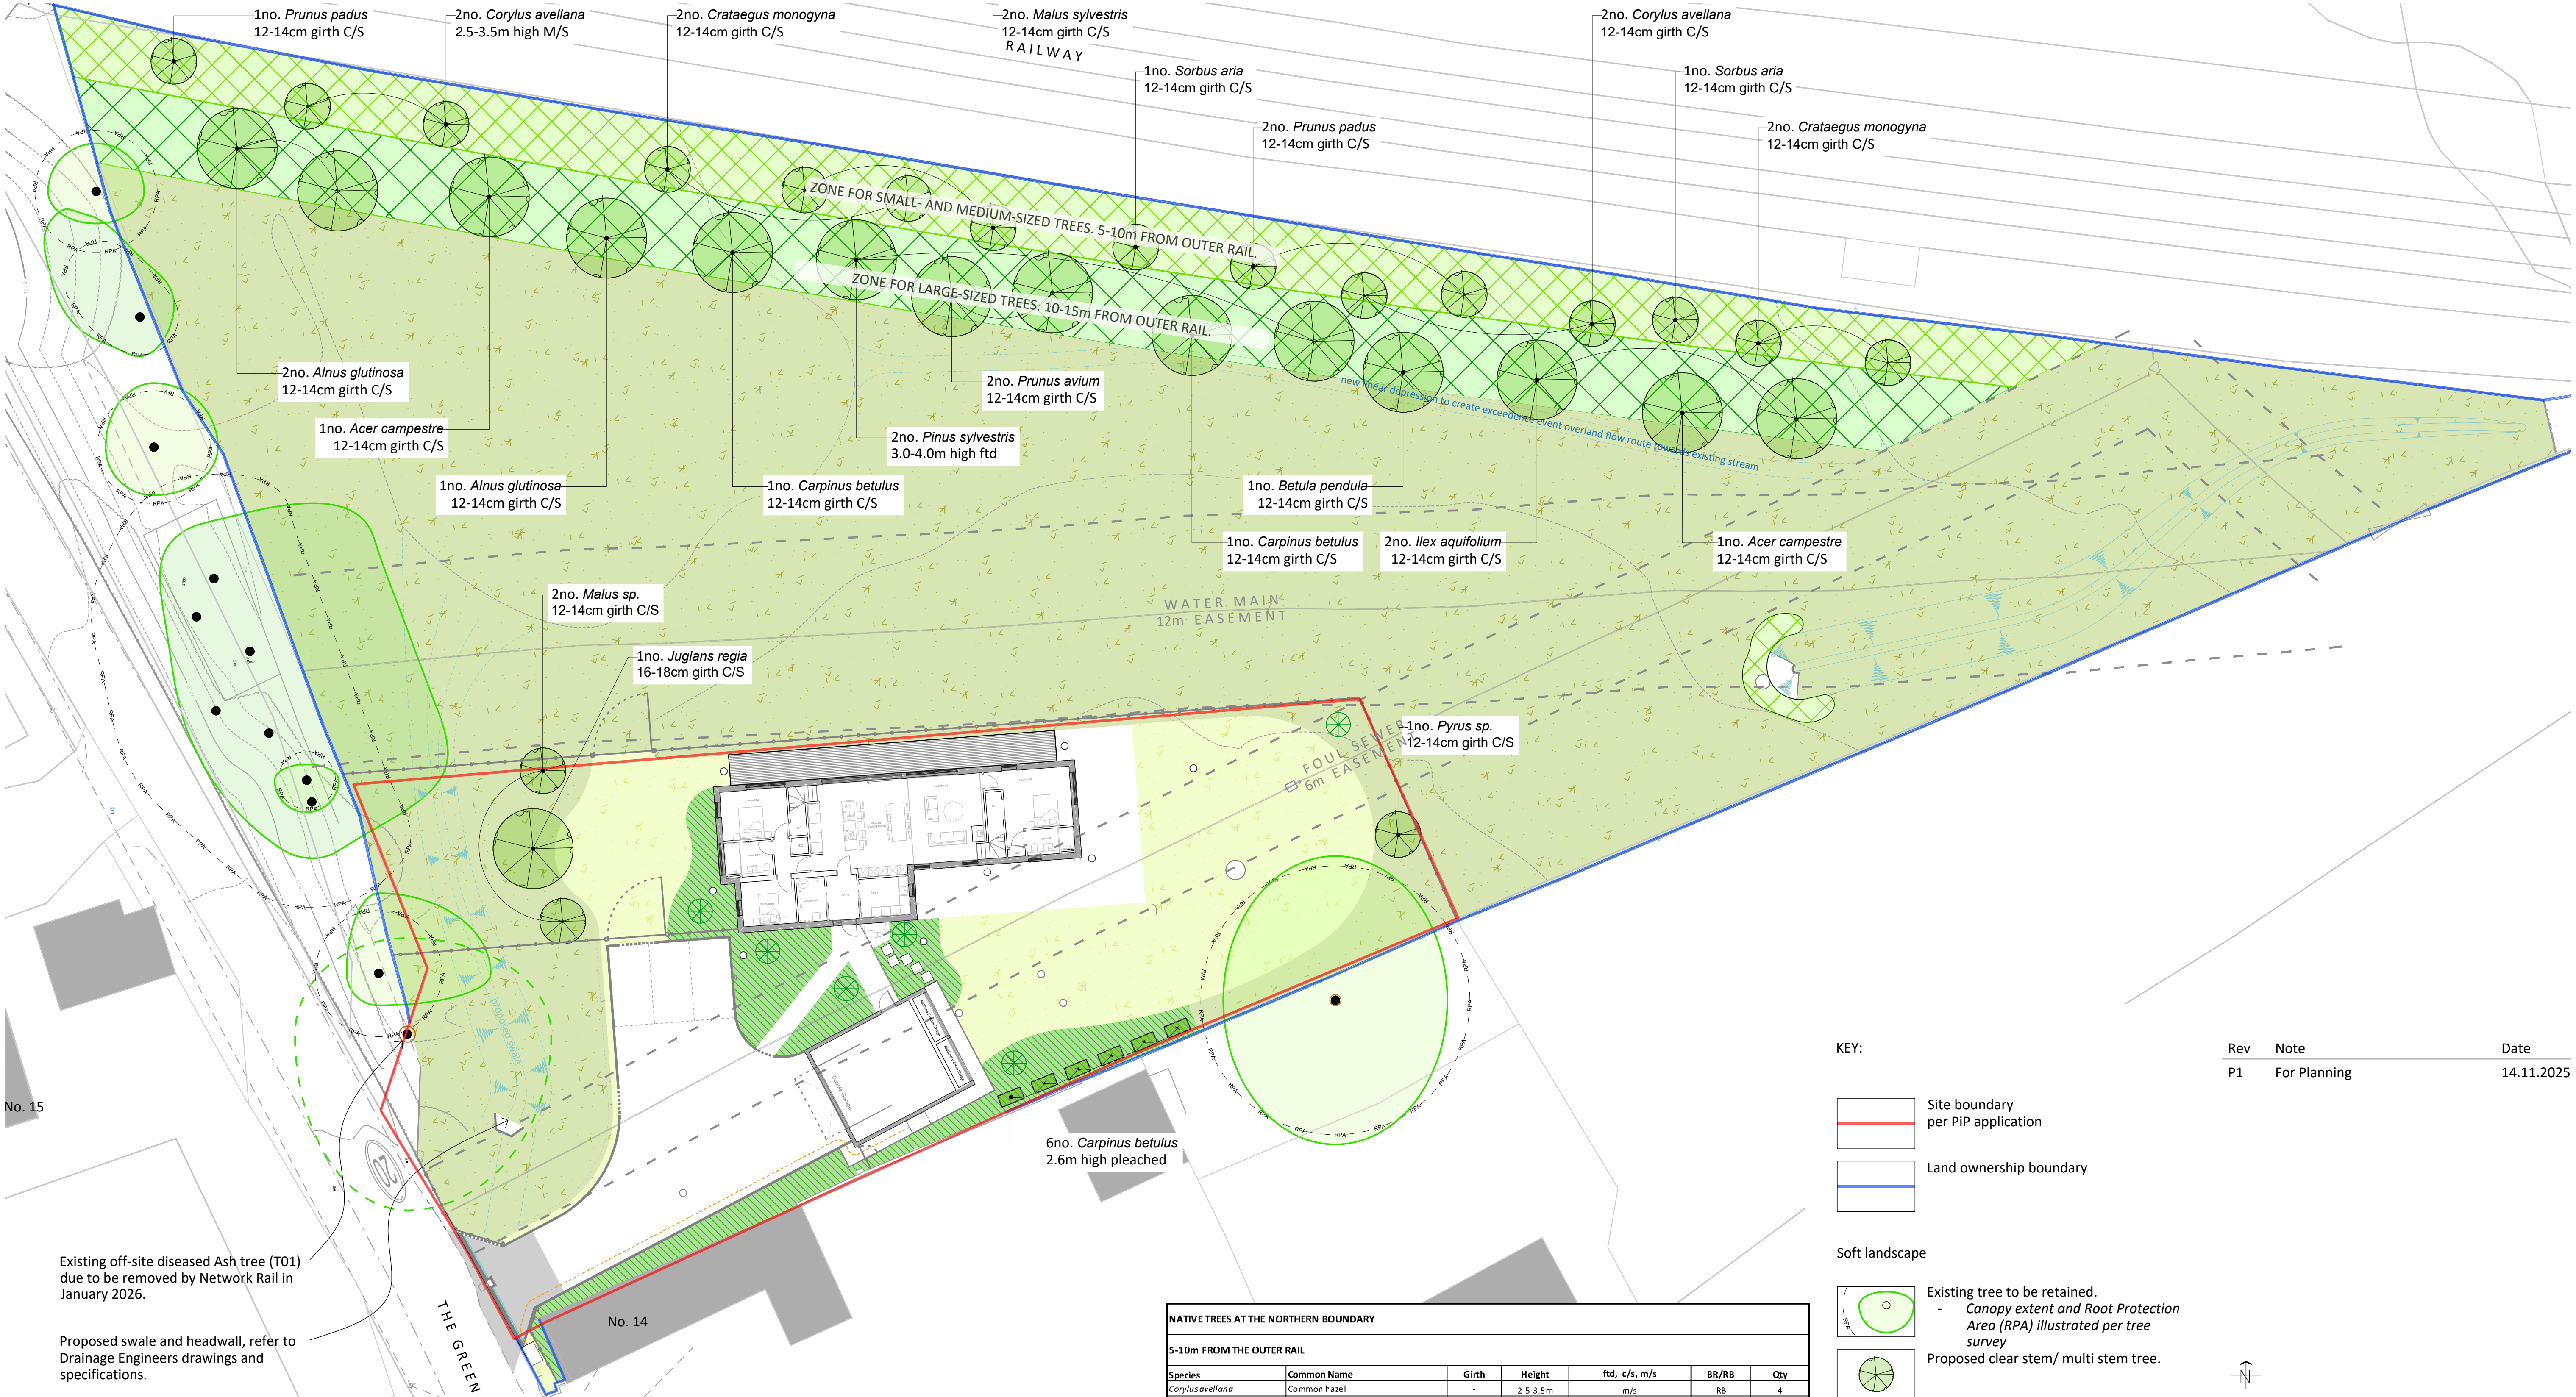

Existing off-site diseased Ash tree (T01) due to be removed by Network Rail in January 2026.

Proposed swale and headwall, refer to Drainage Engineers drawings and specifications.

NATIVE UNDERSTOREY SCRUB PLANTING						
To be planted in same-species groups of 3, 5 or 7 at 3/m2						
Species	Common Name	Form	Spec	Root	Notes	%
Cornus sanguinea	Common dogwood	Branched	100/120 min. 9No breaks	BR	Feathered to the base	10.0
Corylus avellana	Hazel	Branched	100/120 min. 7No breaks	BR	Feathered to the base	7.5
Crataegus monogyna	Hawthorn	Branched	100/120 min. 7No breaks	BR	Feathered to the base	7.5
Frangula alnus	Alder buckthorn	Branched	100/120 min. 9No breaks	BR	Feathered to the base	7.5
Ligustrum vulgare	Wild privet	Branched	100/120 min. 9No breaks	BR	Feathered to the base	7.5
Lonicera periclymenum	Honeysuckle	Branched	100/120	BR	Feathered to the base	7.5
Malus sylvestris	European crab apple	Branched	100/120 min. 7No breaks	BR	Feathered to the base	7.5
Rosa arvensis	Field rose	Branched	100/120 min. 9No breaks	BR	Feathered to the base	7.5
Rosa canina	Dog rose	Branched	100/120 min. 9No breaks	BR	Feathered to the base	7.5
Sambucus nigra	Elder	Branched	100/120 min. 9No breaks	BR	Feathered to the base	10.0
Viburnum lantana	Wayfaring tree	Branched	100/120 min. 9No breaks	BR	Feathered to the base	10.0
Viburnum opulus	Gelder rose	Branched	100/120 min. 9No breaks	BR	Feathered to the base	10.0
Total						100.0

NATIVE TREES AT THE NORTHERN BOUNDARY							
5-10m FROM THE OUTER RAIL							
Species	Common Name	Girth	Height	ftd, c/s, m/s	BR/RB	Qty	
<i>Corylus avellana</i>	Common hazel	-	2.5-3.5m	m/s	RB	4	
<i>Crataegus monogyna</i>	Common hawthorn	12-14cm	2.5-3.5m	c/s	RB	4	
<i>Malus sylvestris</i>	Crab apple	12-14cm	2.5-3.5m	c/s	RB	2	
<i>Prunus padus</i>	Bird cherry	12-14cm	2.5-3.5m	c/s	RB	3	
<i>Sorbus aria</i>	Whitebeam	12-14cm	2.5-3.5m	c/s	RB	2	
>10m FROM THE OUTER RAIL							
<i>Acer campestre</i>	Field maple	12-14cm	2.5-3.5m	c/s	RB	2	
<i>Alnus glutinosa</i>	Common alder	12-14cm	2.5-3.5m	c/s	RB	3	
<i>Betula pendula</i>	Silver birch	12-14cm	2.5-3.5m	c/s	RB	1	
<i>Carpinus betulus</i>	Hornbeam	12-14cm	2.5-3.5m	c/s	RB	2	
<i>Ilex aquifolium</i>	Holly	12-14cm	2.5-3.5m	c/s	RB	2	
<i>Pinus sylvestris</i>	Scots pine	-	3.0-4.0m	ftd	RB	2	
<i>Prunus avium</i>	Wild cherry	12-14cm	2.5-3.5m	c/s	RB	2	
						Total	29
TREES WITHIN GARDEN							
INDICATIVE SPECIES LIST							
Species	Common Name	Girth	Height	ftd, c/s, m/s	BR/RB	Qty	
<i>Malus sp.</i>	Culinary apple varieties	12-14cm	2.5-3.5m	c/s	RB	2	
<i>Juglans regia</i>	Common walnut	16-18cm	4.0-4.5m	c/s	RB	1	
<i>Pyrus sp.</i>	Culinary pear variety	12-14cm	2.5-3.5m	c/s	RB	1	
<i>Carpinus betulus</i>	Hornbeam	-	min. 2.6m	1.2m x 1.4m pleached	RB	6	
						Total	10

KEY:

- Site boundary per PIP application
- Land ownership boundary

Soft landscape

- Existing tree to be retained.
- Canopy extent and Root Protection Area (RPA) illustrated per tree survey
- Proposed clear stem/ multi stem tree.
- Proposed pleached tree.
- Proposed specimen shrub.
- Proposed ornamental shrub and herbaceous planting.
- Proposed species-rich meadow grassland
- maintained as long grassland through the growing season.
- Proposed amenity grass/ species-rich grassland
- maintained by regular mowing.
- Proposed native understorey scrub planting
- medium/ large species depending on proximity to outer rail.

Rev P1 Note For Planning Date 14.11.2025

0m 5m 10m 20m

GREENHALGH
Landscape Architecture

Project
Land at The Green
Great Cheverell

Drawing Name
Planting Plan

Drawn By LB	Checked By IG	Scale 1:200 @A1
Job No. 350	Status S4	Rev P1
Drawing No. 350_GLA_00_00_DR_L_1201		

www.greenhalghla.com | 7 Sydney Wharf, Bath, BA2 4EF | +44 (0)1225 868432