

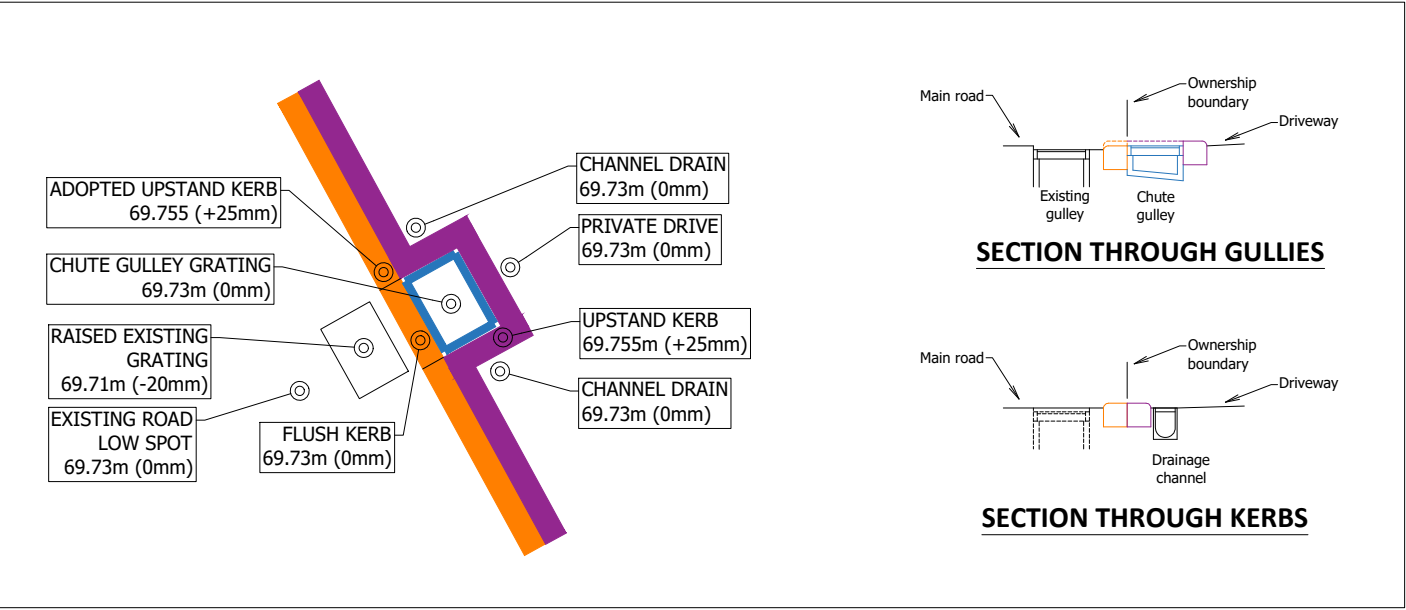


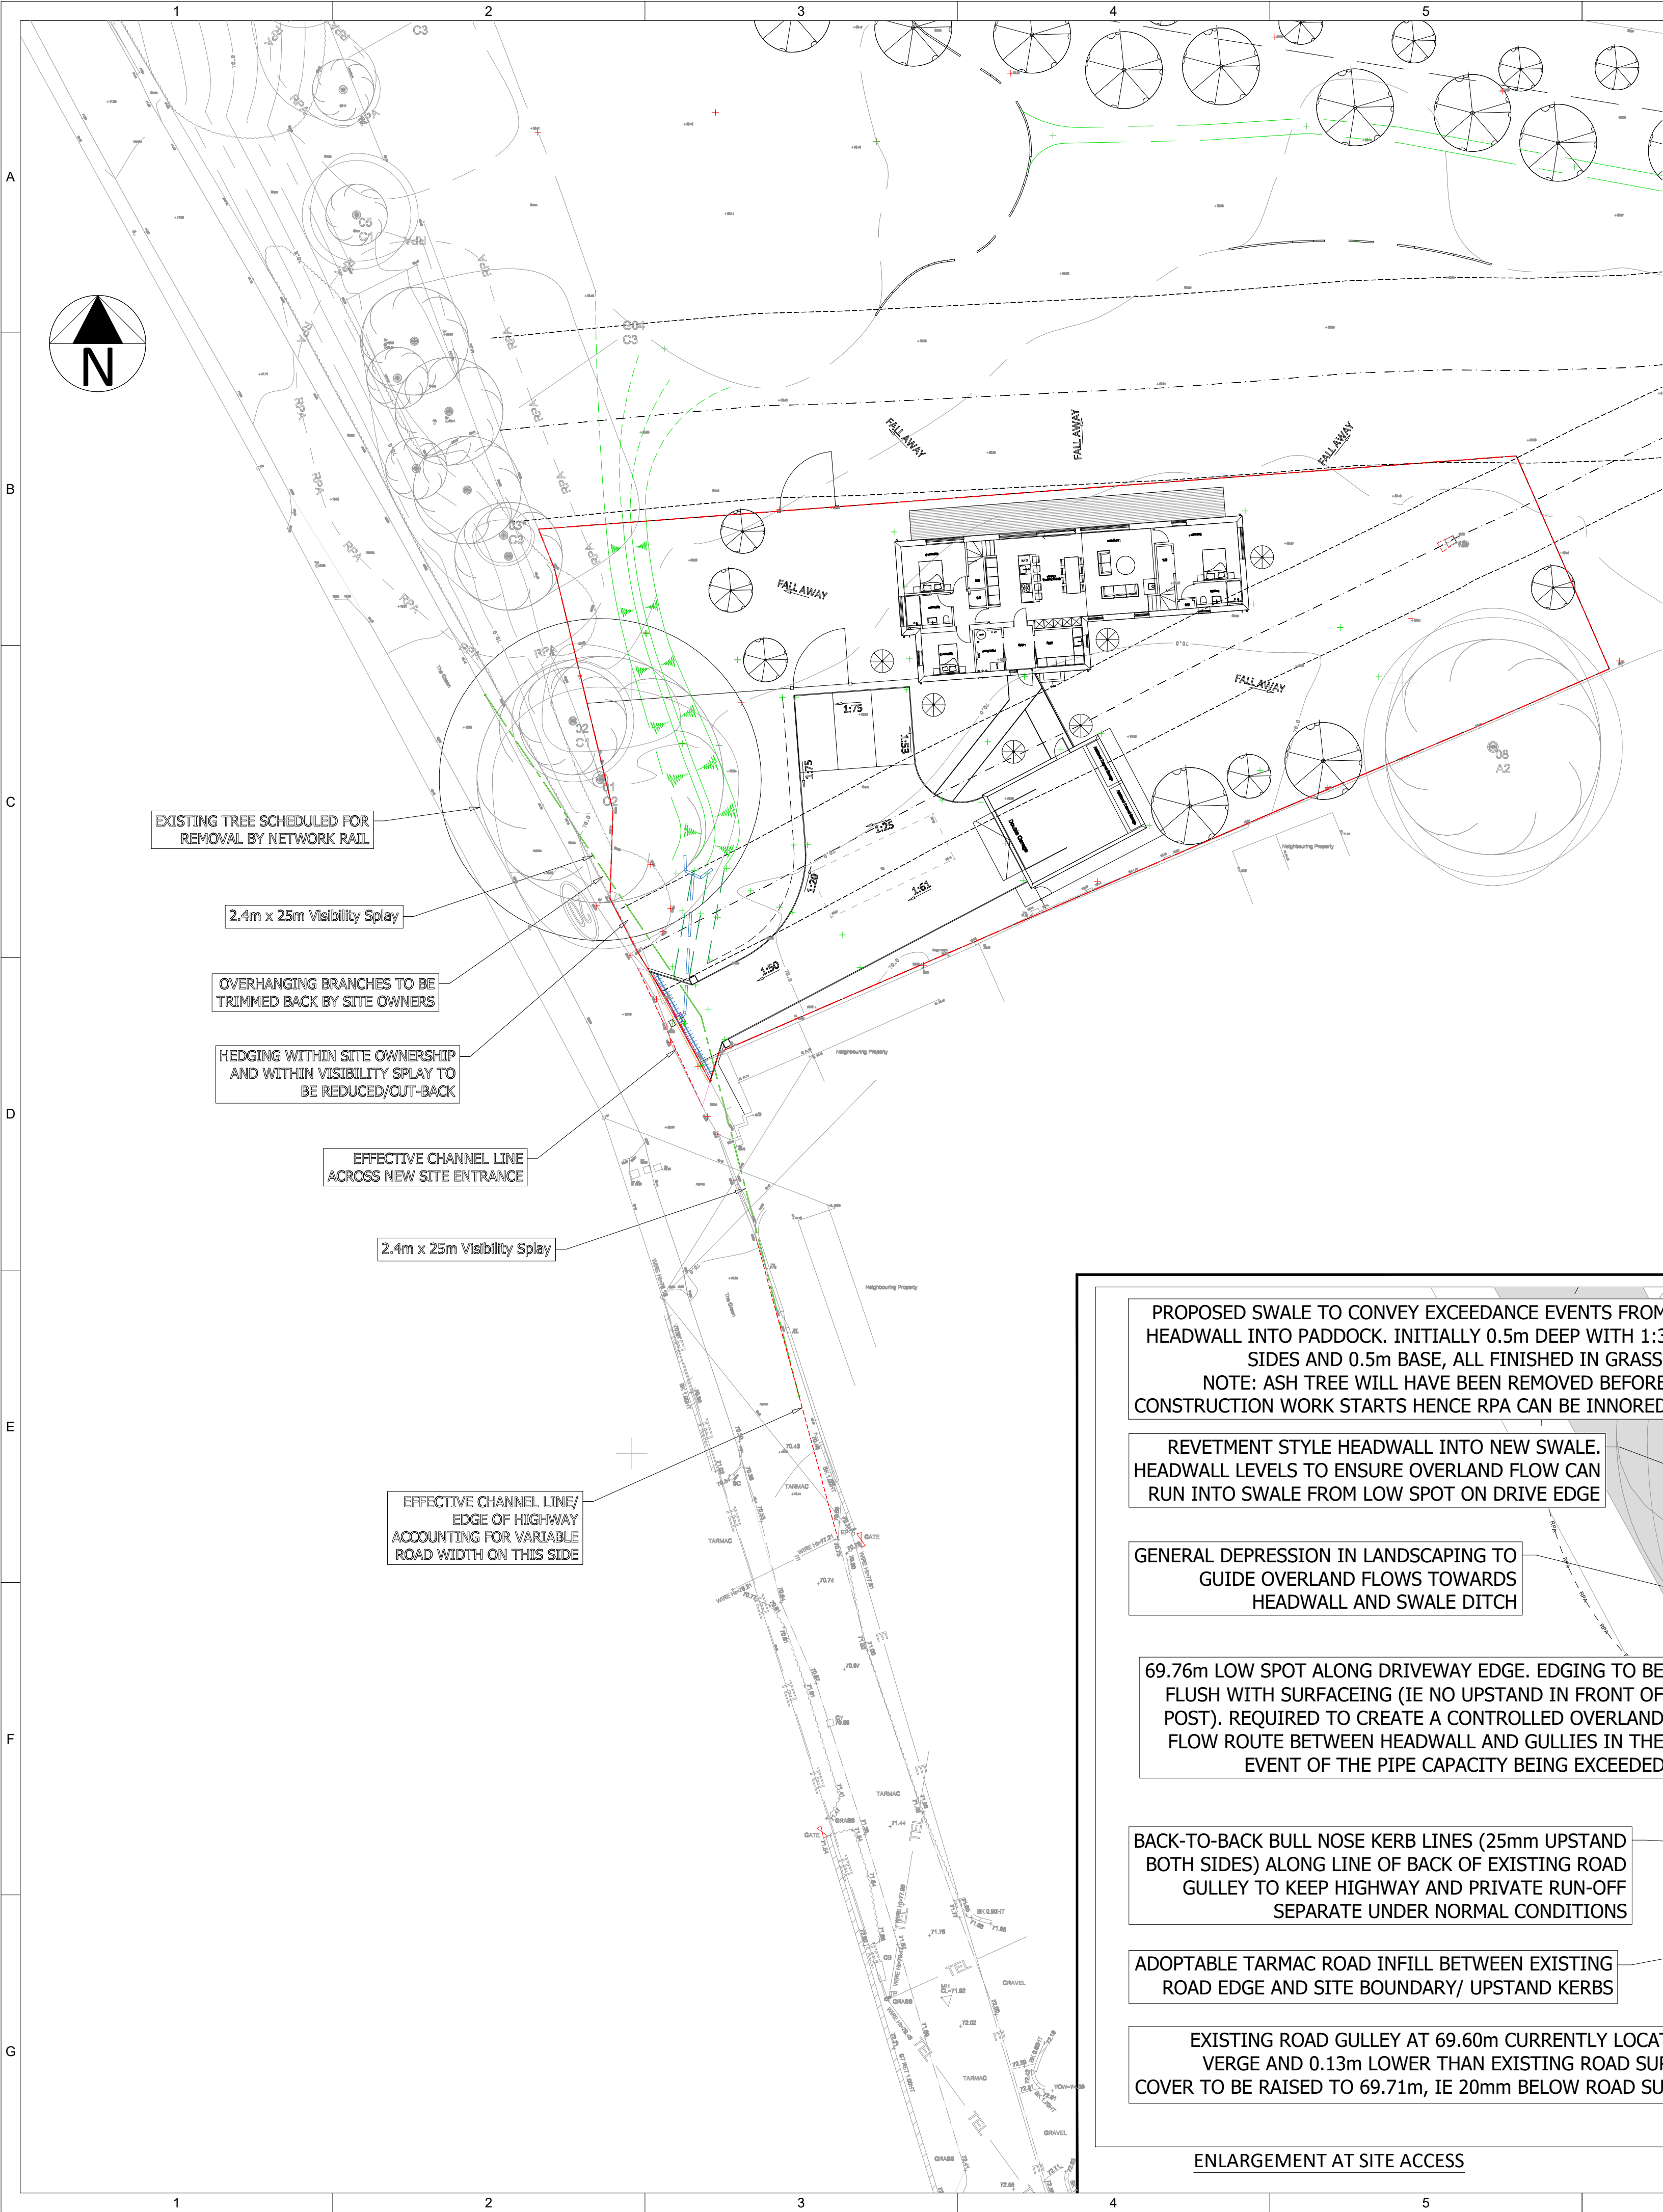

DETAILED LEVELS DIFFERENCES AROUND GULLIES

- KEY:
- [68.50] EXISTING LEVEL
 - + 68.15 PROPOSED LEVEL
 - PROPOSED FALL
 - EXISTING ADOPTED HIGHWAY (WILTSHIRE COUNTY HIGHWAYS)
 - PROPOSED ADOPTED HIGHWAY (NEW ASPHALT CONSTRUCTION)
 - SITE OWNERSHIP BOUNDARY
 - PROPOSED ADOPTED BULLNOSE KERB (25mm UPSTAND, FACING HIGHWAY SIDE)
 - PROPOSED PRIVATED BULLNOSE KERB (25mm UPSTAND, FACING DWELLING SIDE)
 - PRIVATE CHANNEL DRAINAGE
 - EFFECTIVE CHANNEL LINE
 - VISIBILITY SPY

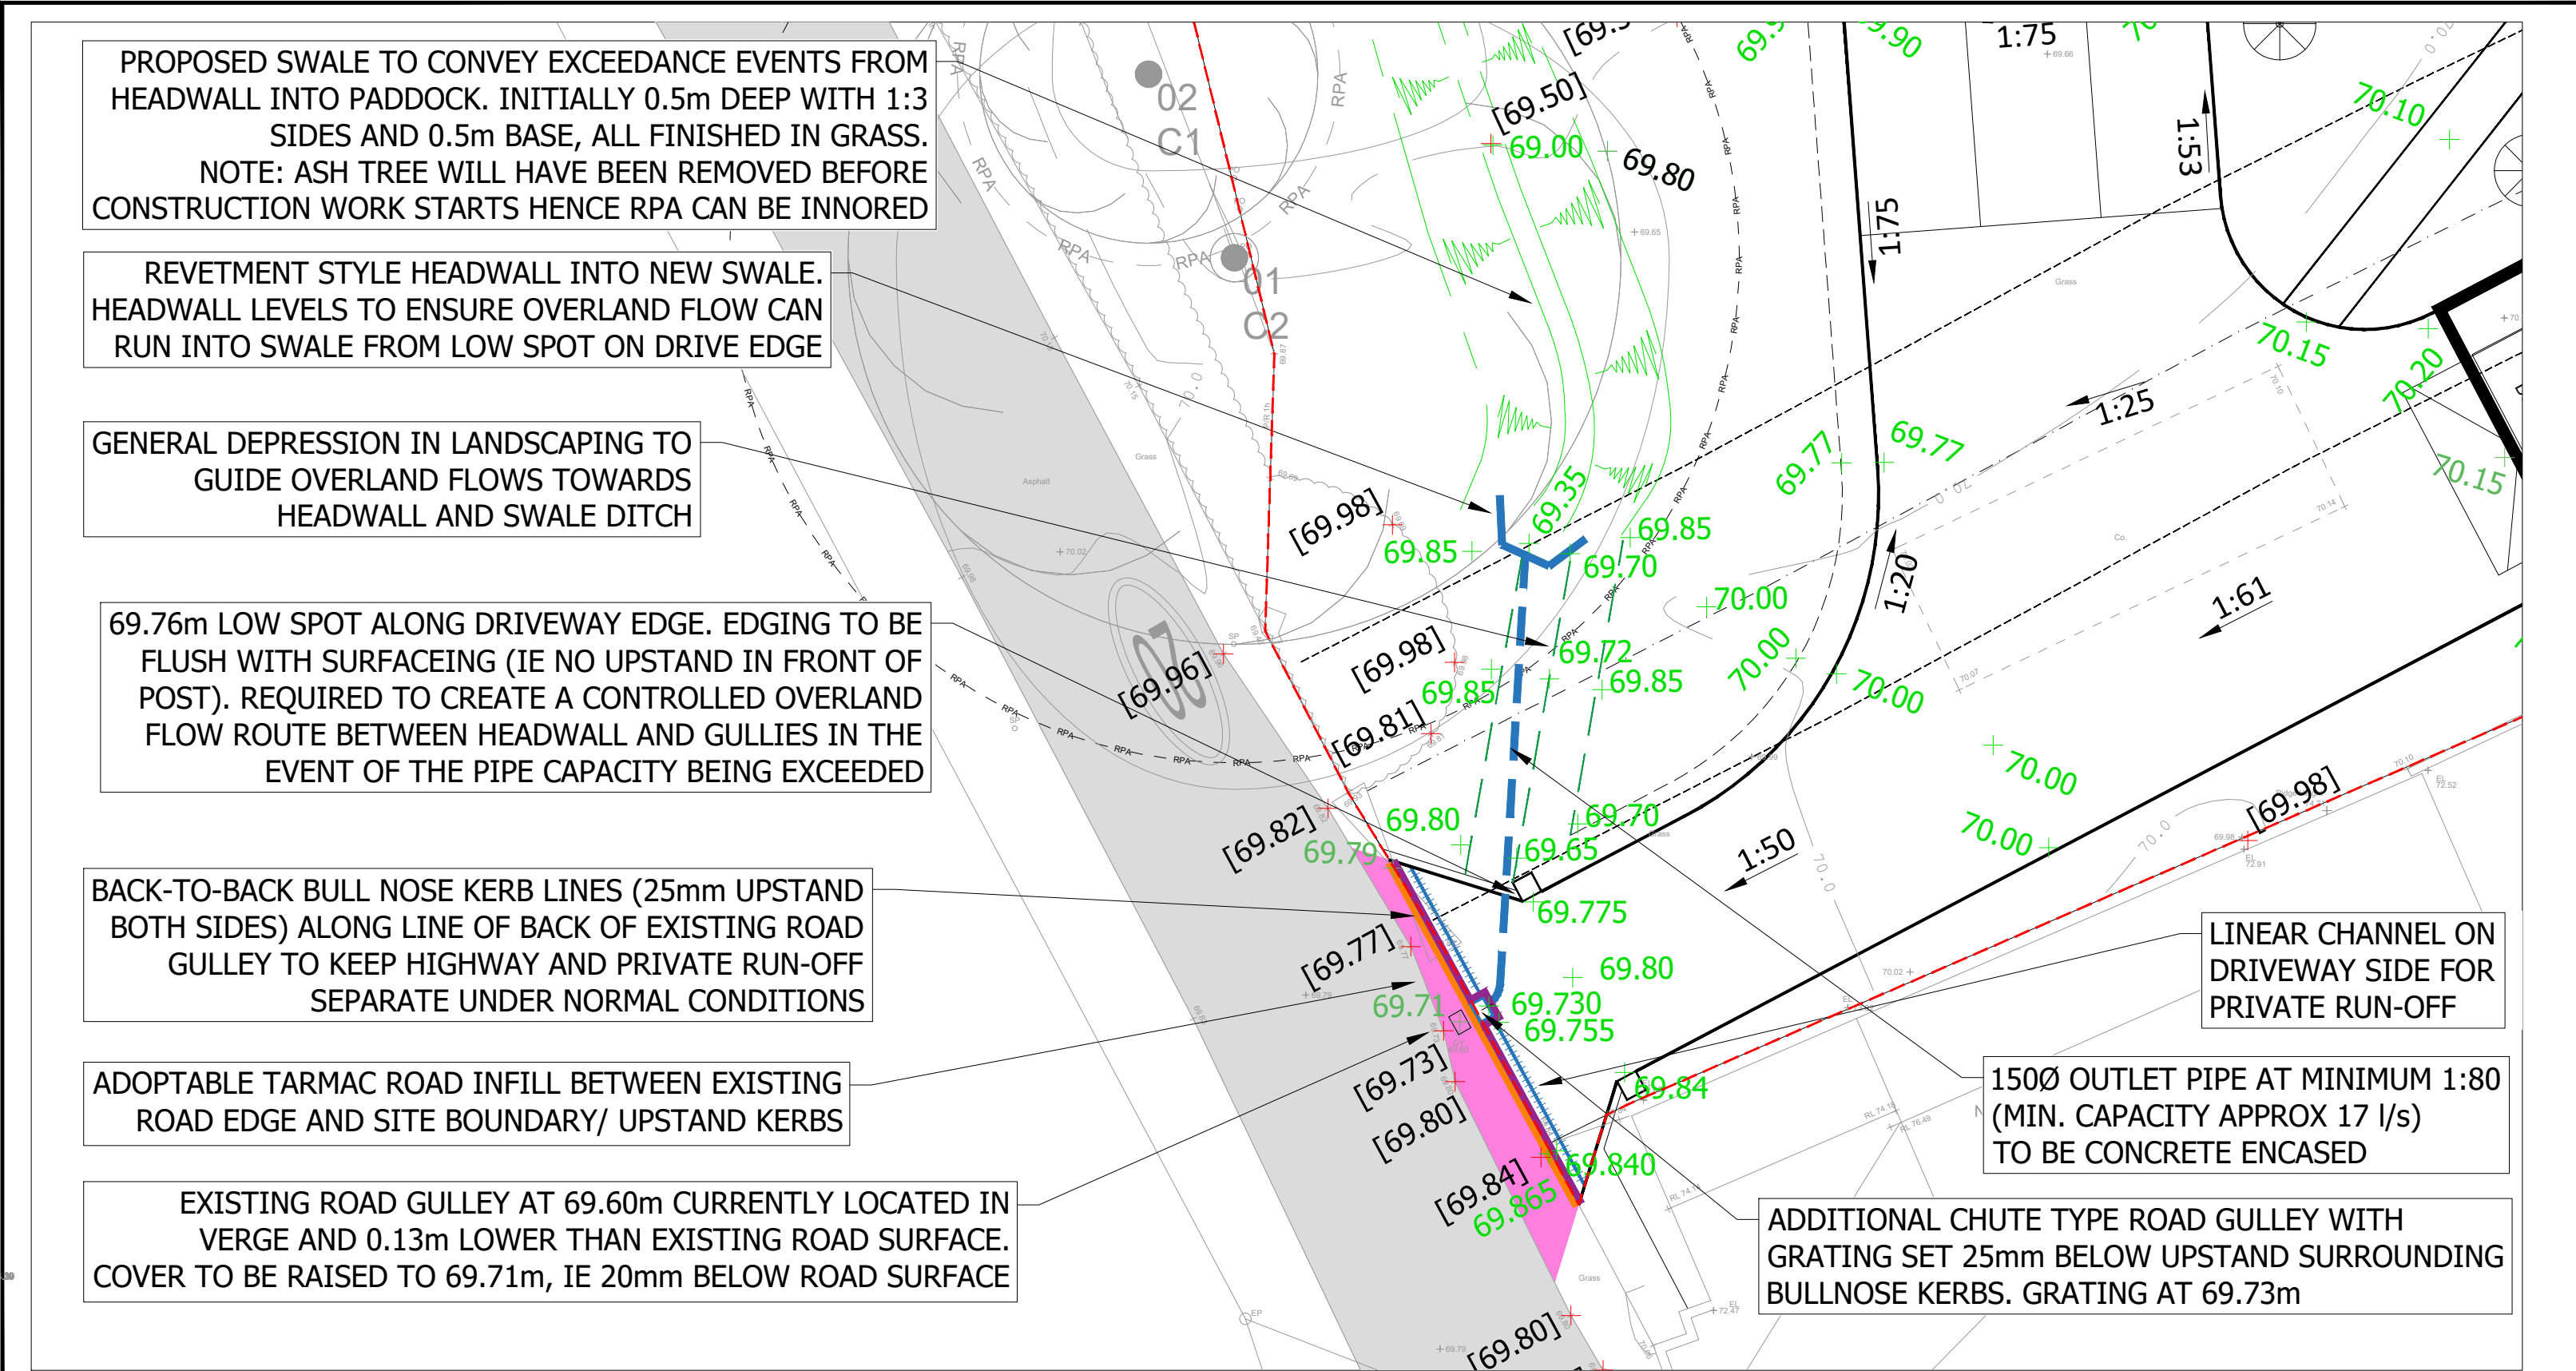

ENLARGEMENT AT SITE ACCESS

A	PLANNING SUBMISSION	05/11/25	SW	SW
-	WORK IN PROGRESS	31/10/25	JJ	SW
REV.	DESCRIPTION	Date	BY	CHK
DESIGN BY:				
				
CLIENT:				
JOEL FIGOV				
DRAWING STATUS:				
PLANNING APPLICATION				
SCALE @ A1:				
0 1:200 10 metres				
PROJECT:				
LAND AT THE GREEN, GREAT CHEVERALL, WILTSHIRE				
TITLE:				
SITE ENTRANCE DESIGN				
PROJECT No:	DRAWING No:	REV:		
19966	TUM-PL-XXX-0280	A		