
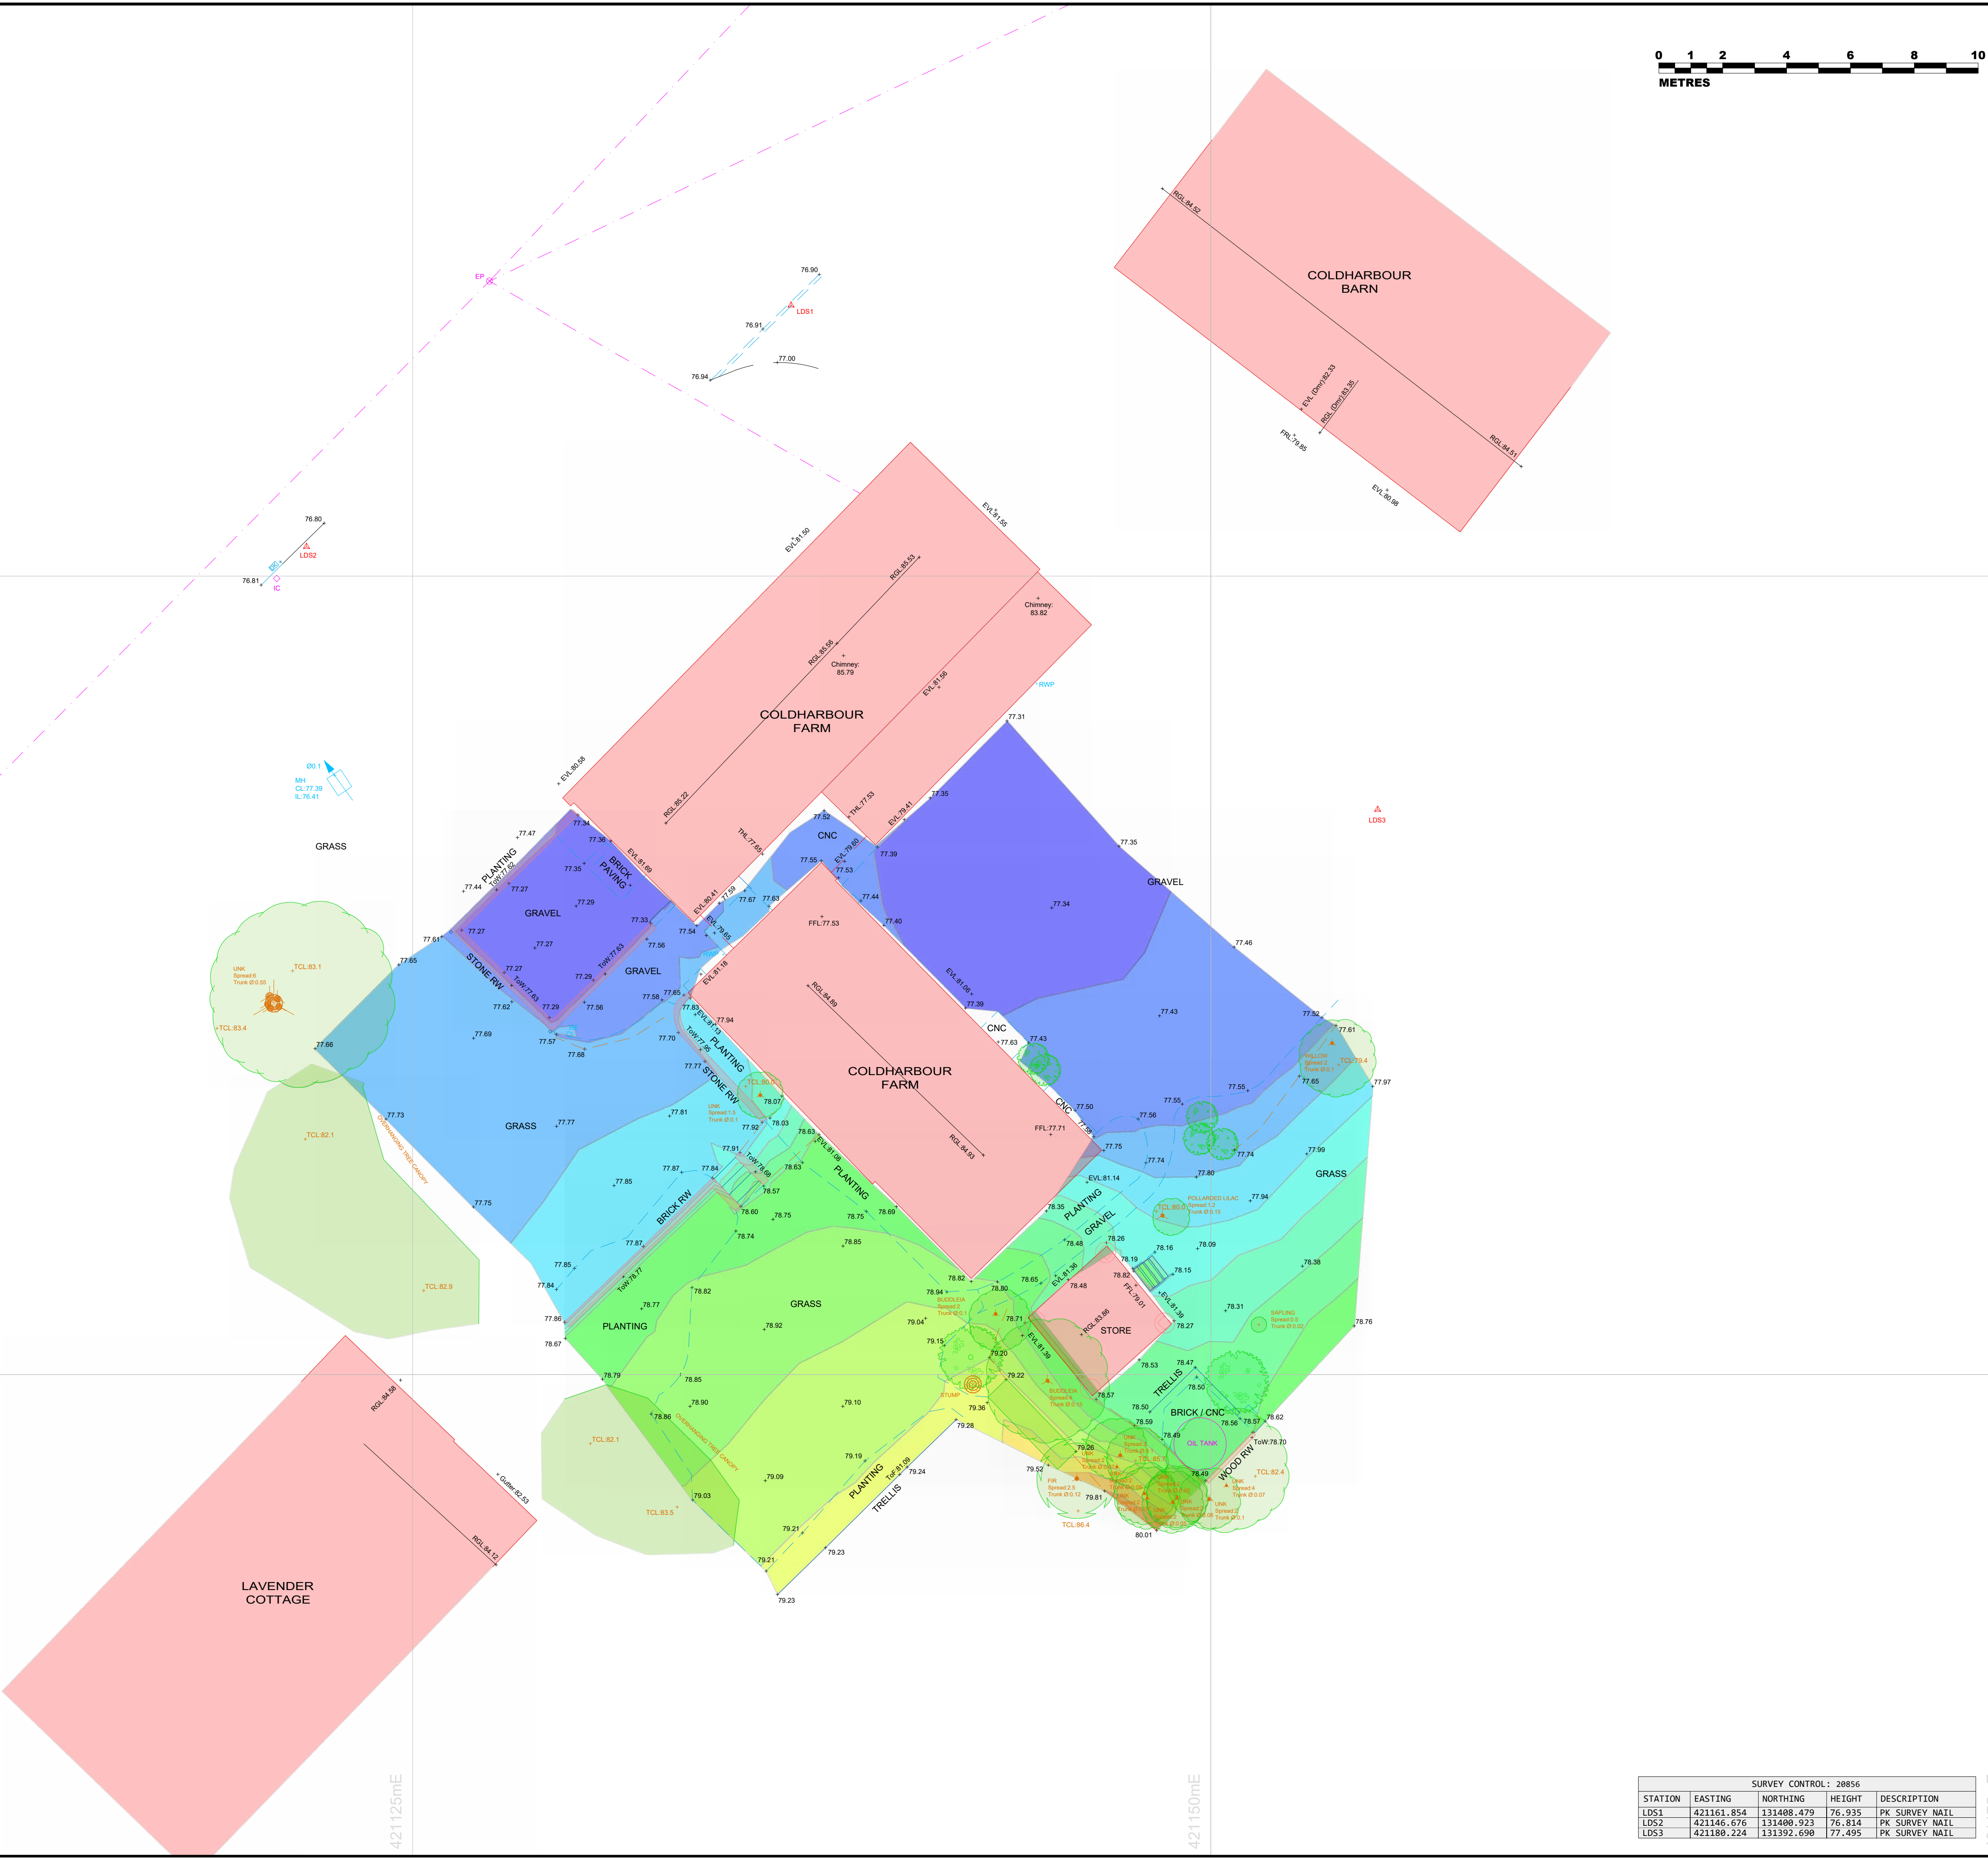


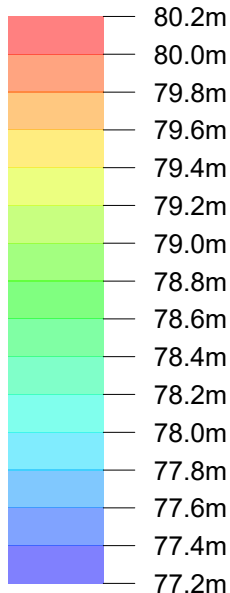

SURVEY CONTROL : 20856				
STATION	EASTING	NORTHING	HEIGHT	DESCRIPTION
LDS1	421161.854	131408.479	76.935	PK SURVEY NAIL
LDS2	421146.676	131400.923	76.814	PK SURVEY NAIL
LDS3	421180.224	131392.690	77.495	PK SURVEY NAIL

REV.	DATE	DETAILS
-	15/10/25	Original Issue Surveyed by: TH/AC Drawn by: VD/HH

NOTES: DO NOT REMOVE THESE NOTES FROM THIS DRAWING

Land Development Services Ltd. own the copyright of this drawing. Their written consent must be obtained before this drawing is copied, forwarded to any third parties, or used for any purpose other than the one for which it was supplied.

This survey has been carried out to an accuracy consistent with the presentation scale noted below. Interrogated dimensions will therefore be within the tolerance associated with this scale. The same accuracies implied by the plotting scale are equally applicable to digital data supplied for CAD.

The horizontal & vertical control of this survey is based on Ordnance Survey grid as translated from GPS co-ordinates using the OSTN15 & OSGM15 transformation as supplied by OS. We have applied a reverse scale factor to maintain true ground distances. Vertical values may differ from existing OS benchmarks in the vicinity which should be disregarded. All levels should be taken from LDS survey stations.

While every effort is made to identify all visible above-ground features, it should be noted that there may be features obscured or inaccessible at the time of survey.

All levels, heights, measurements and dimensions are in metres unless otherwise stated.

Eaves levels are taken at the bottom of the lowest roof tile. Where underside of fascia or other features are surveyed these are recorded as such.

All below-ground features (including drainage, voids and services) have been identified from above ground and therefore all details relating to these (such as sizes, depth, pipe positions and alignments etc.) will be approximate only. Underground services have not been traced, but any visible surface features have been located.

Trees have been drawn diagrammatically (i.e. circular) showing average canopy spread, however their true shape in plan will be different. Every effort has been taken to identify species, but where critical these should be verified by a specialist.

[illegible]

WWW.LDS-SURVEY.CO.UK
01722 338232 / ENQUIRIES@LDS-SURVEY.CO.UK



Land Development Services Ltd.
Unit 15, Glenmore Business Park, Telford Rd, Salisbury. SP2 7GL

Client: **GUY MOVERLY**

Drawing Title:
**TOPOGRAPHIC SURVEY WITH
GROUND SHADING**

Project: **COLDHARBOUR FARM
HIGH STREET
PITTON**

Survey is to OS Grid, located via use of GPS positioning.

Level values in metres, related to Ordnance Datum Newlyn.

Scale: 1:100 Plotted on A1	Drawing No: LDS/20856 TP2 © Land Development Services Ltd. 2025	Revision: -
---	--	-----------------------