


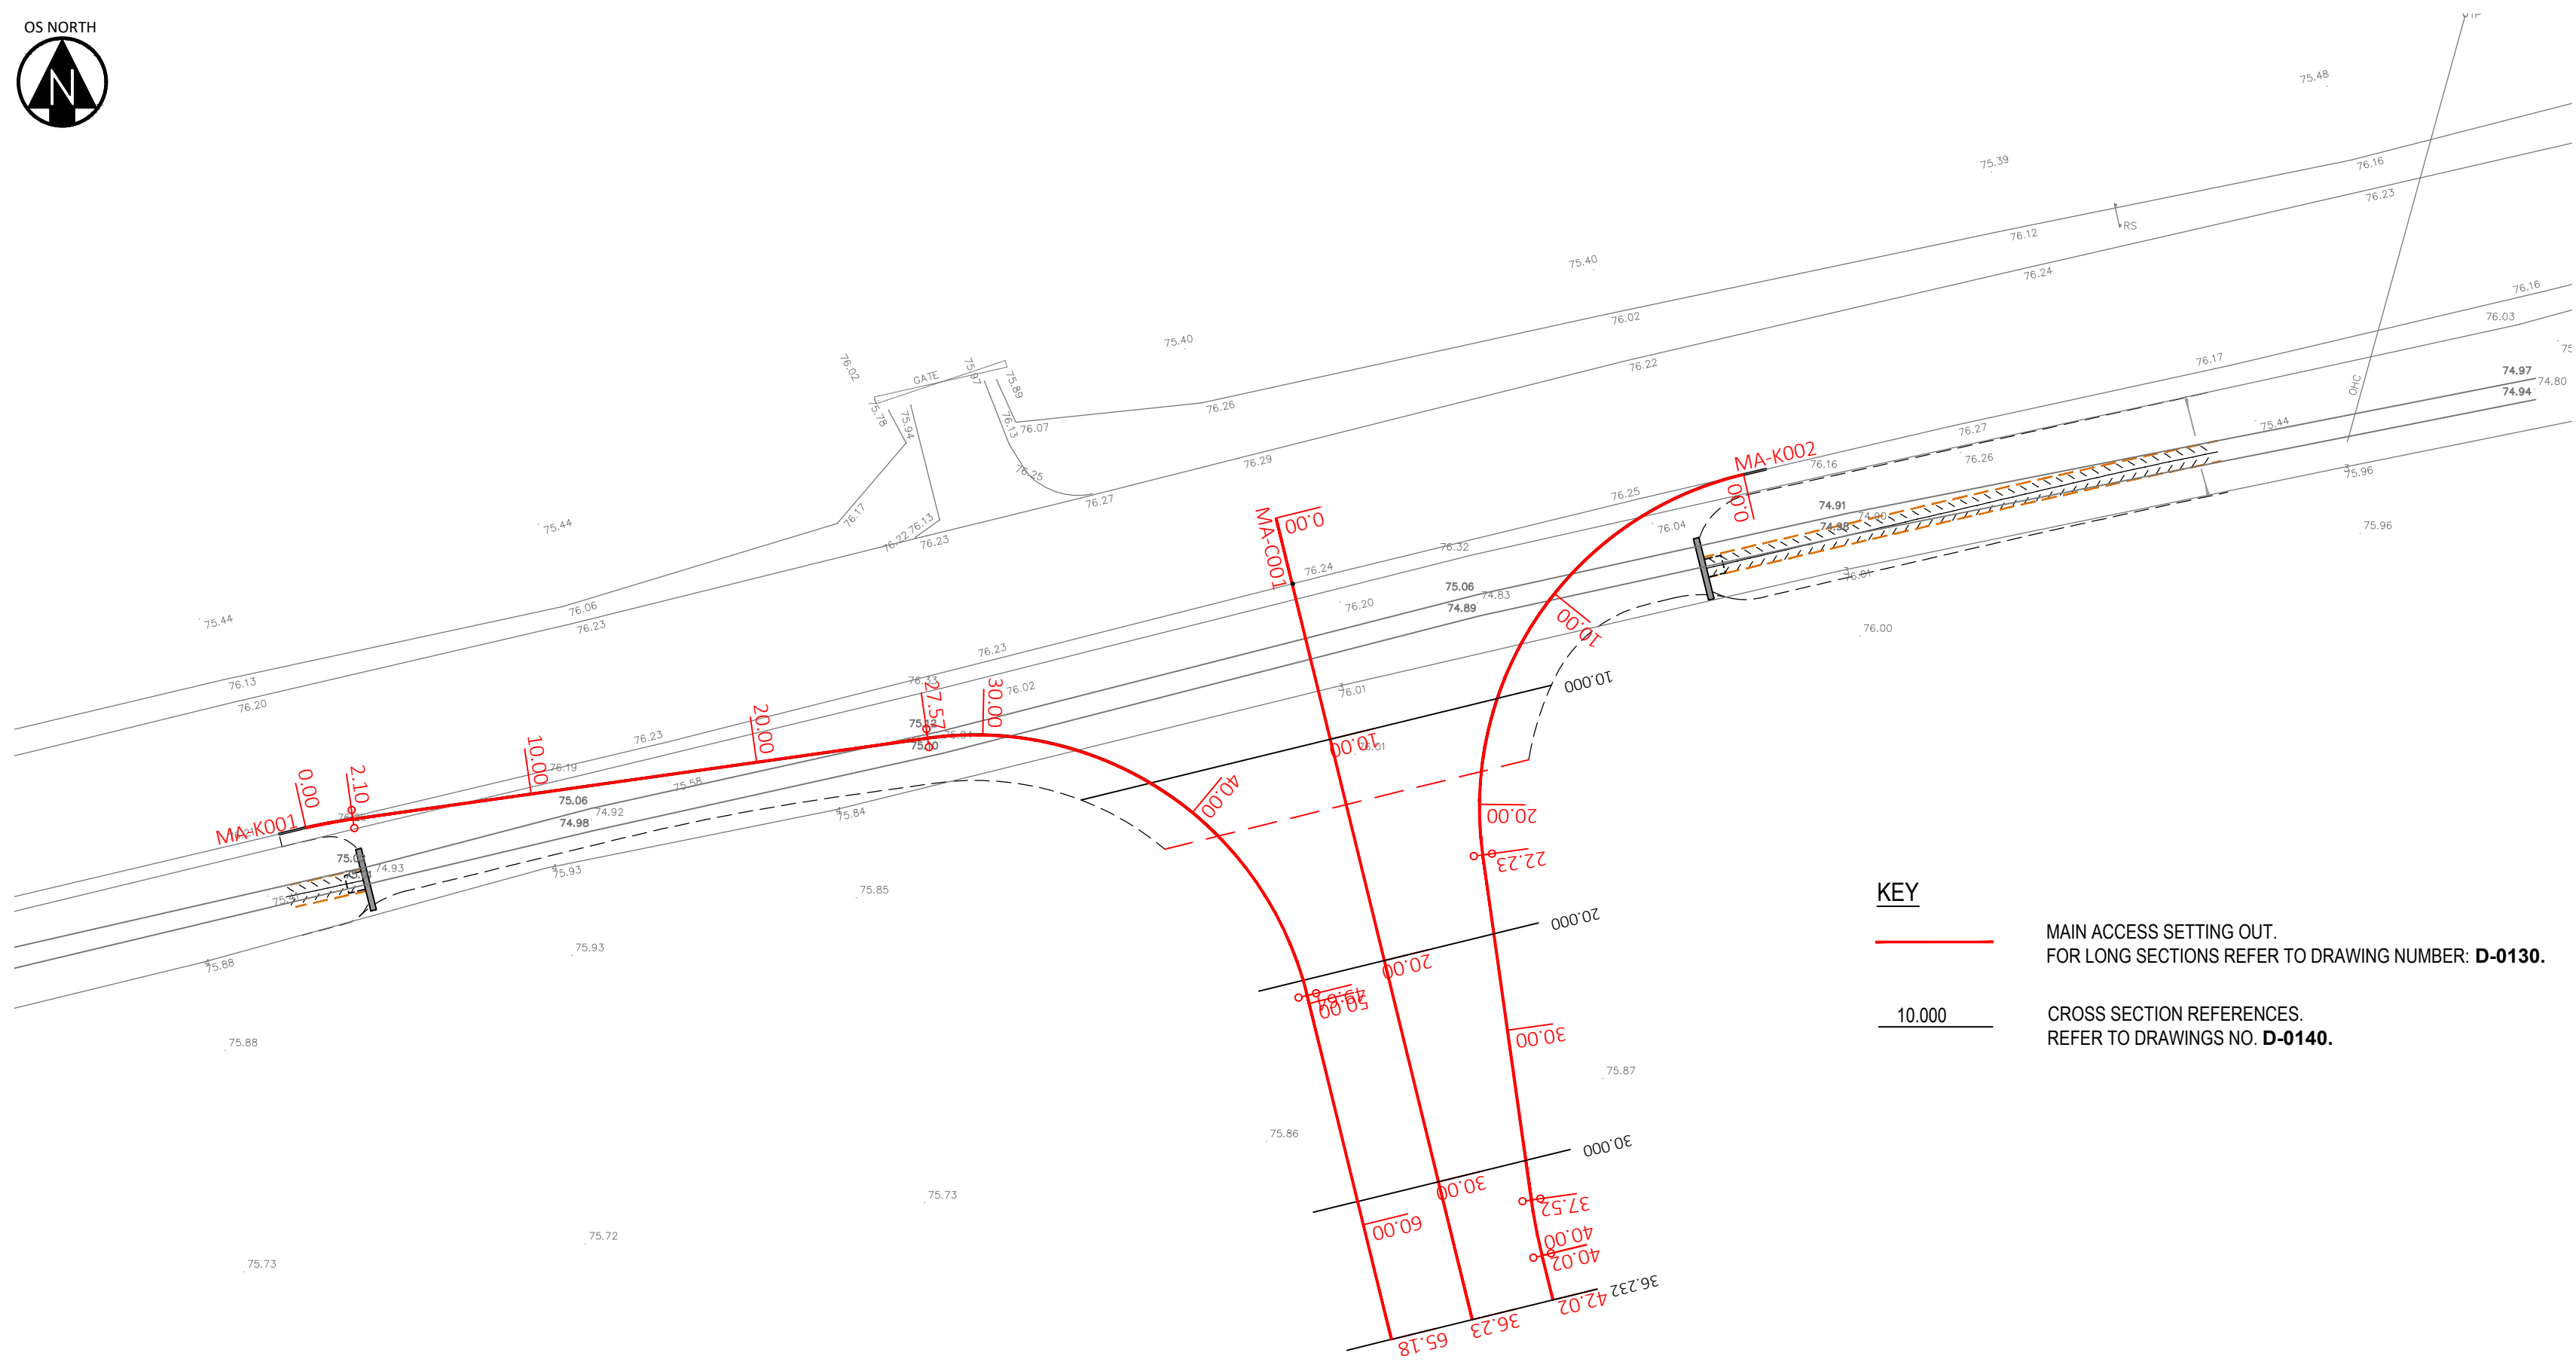

FRAME 1



DO NOT SCALE

REVISIONS

P01	FIRST ISSUE	06/06/25	RJP	SW RJP
Rev.	Revision Notes	Date	Drawn By	Checked Approved



Over Court Barns
Over Lane, Almondsbury
Bristol
BS32 4DF
t: +44(0)1454 619533
e: bristol@hydrock.com

CLIENT



PROJECT

BLACKBURR FARM QUARRY

TITLE

SECTION S278 AGREEMENT MAIN SITE ACCESS JUNCTION SETTING OUT

STANTEC PROJECT NO. 333800456	SCALE @ A2 1:250
STATUS DESCRIPTION SUITABLE FOR STAGE APPROVAL	STATUS S4
DRAWING NO. 38342-HYD-XX-XX-DR-D-0110	REVISION P01

filename: U:\333800456\01 WIP\DR Drawing\D\38342-HYD-XX-XX-DR-D-0110 S278 Setting Out Layout.dwg