


999 Rowden Hill

Planning

CLIENT
Rowden Hill Holdings Ltd.
ADDRESS
Chippenhams
Wiltshire
SN15 2AJ

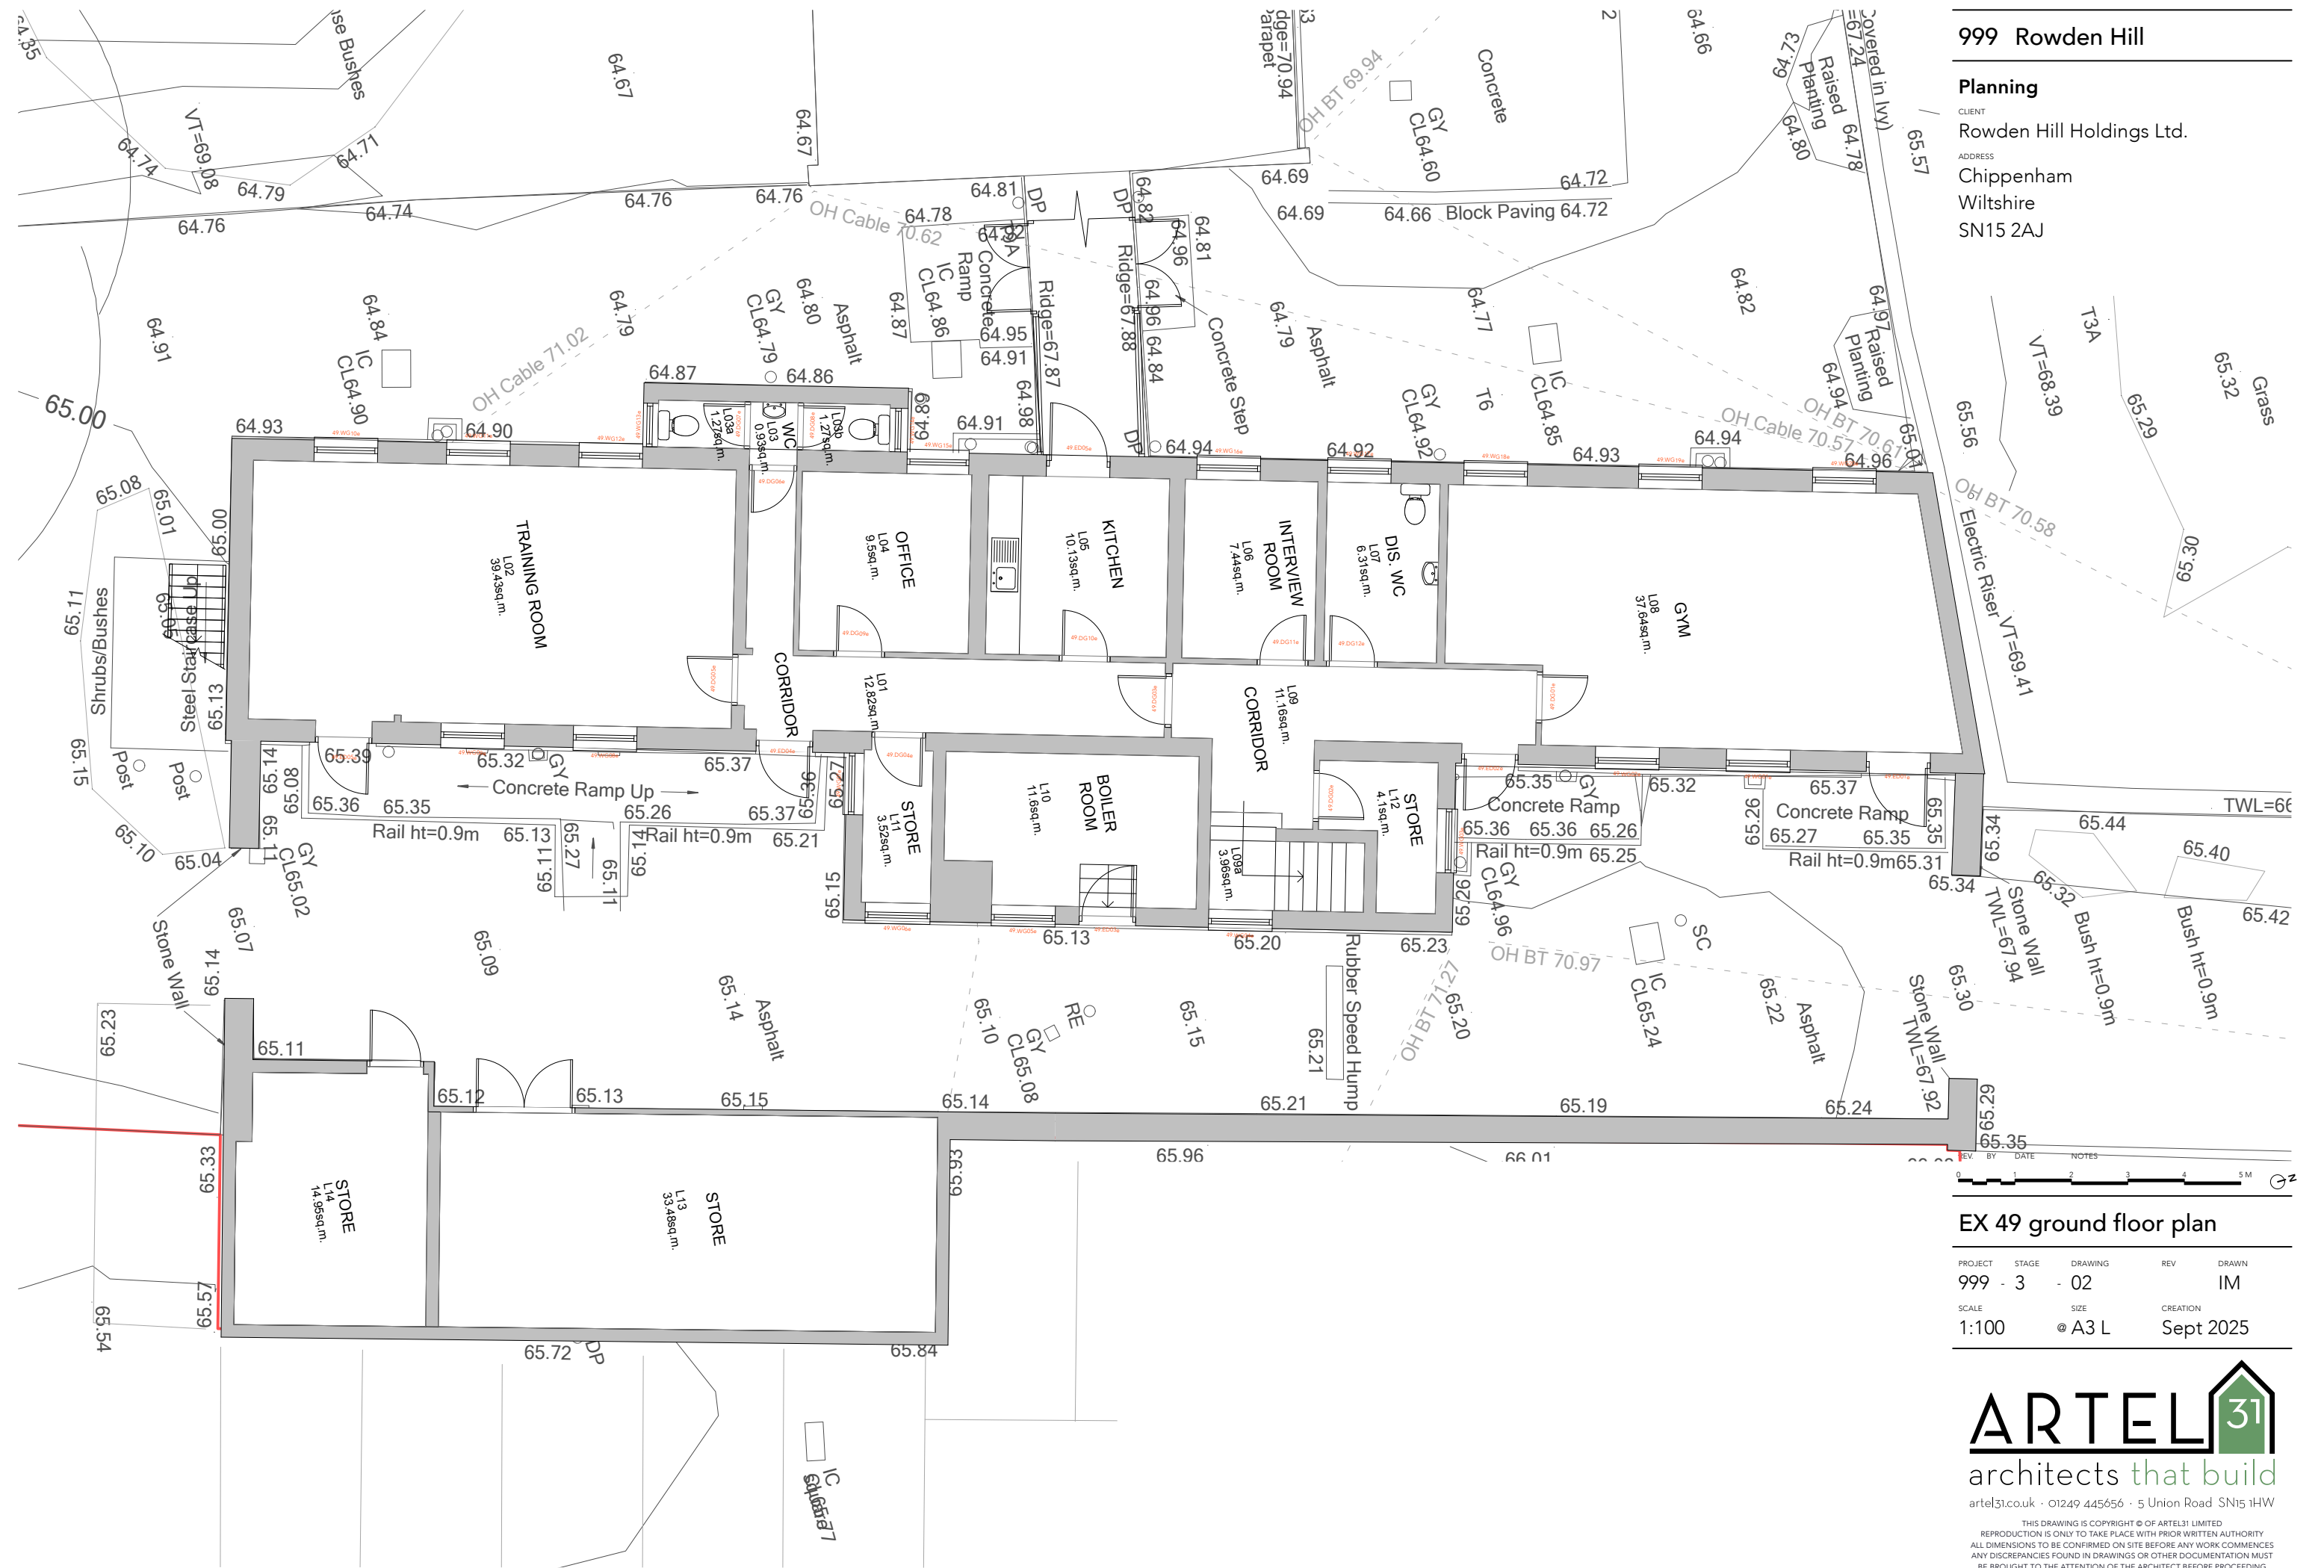

EX 49 ground floor plan

PROJECT	STAGE	DRAWING	REV	DRAWN
999	3	02		IM
SCALE	SIZE	CREATION		
1:100	@ A3 L	Sept 2025		