


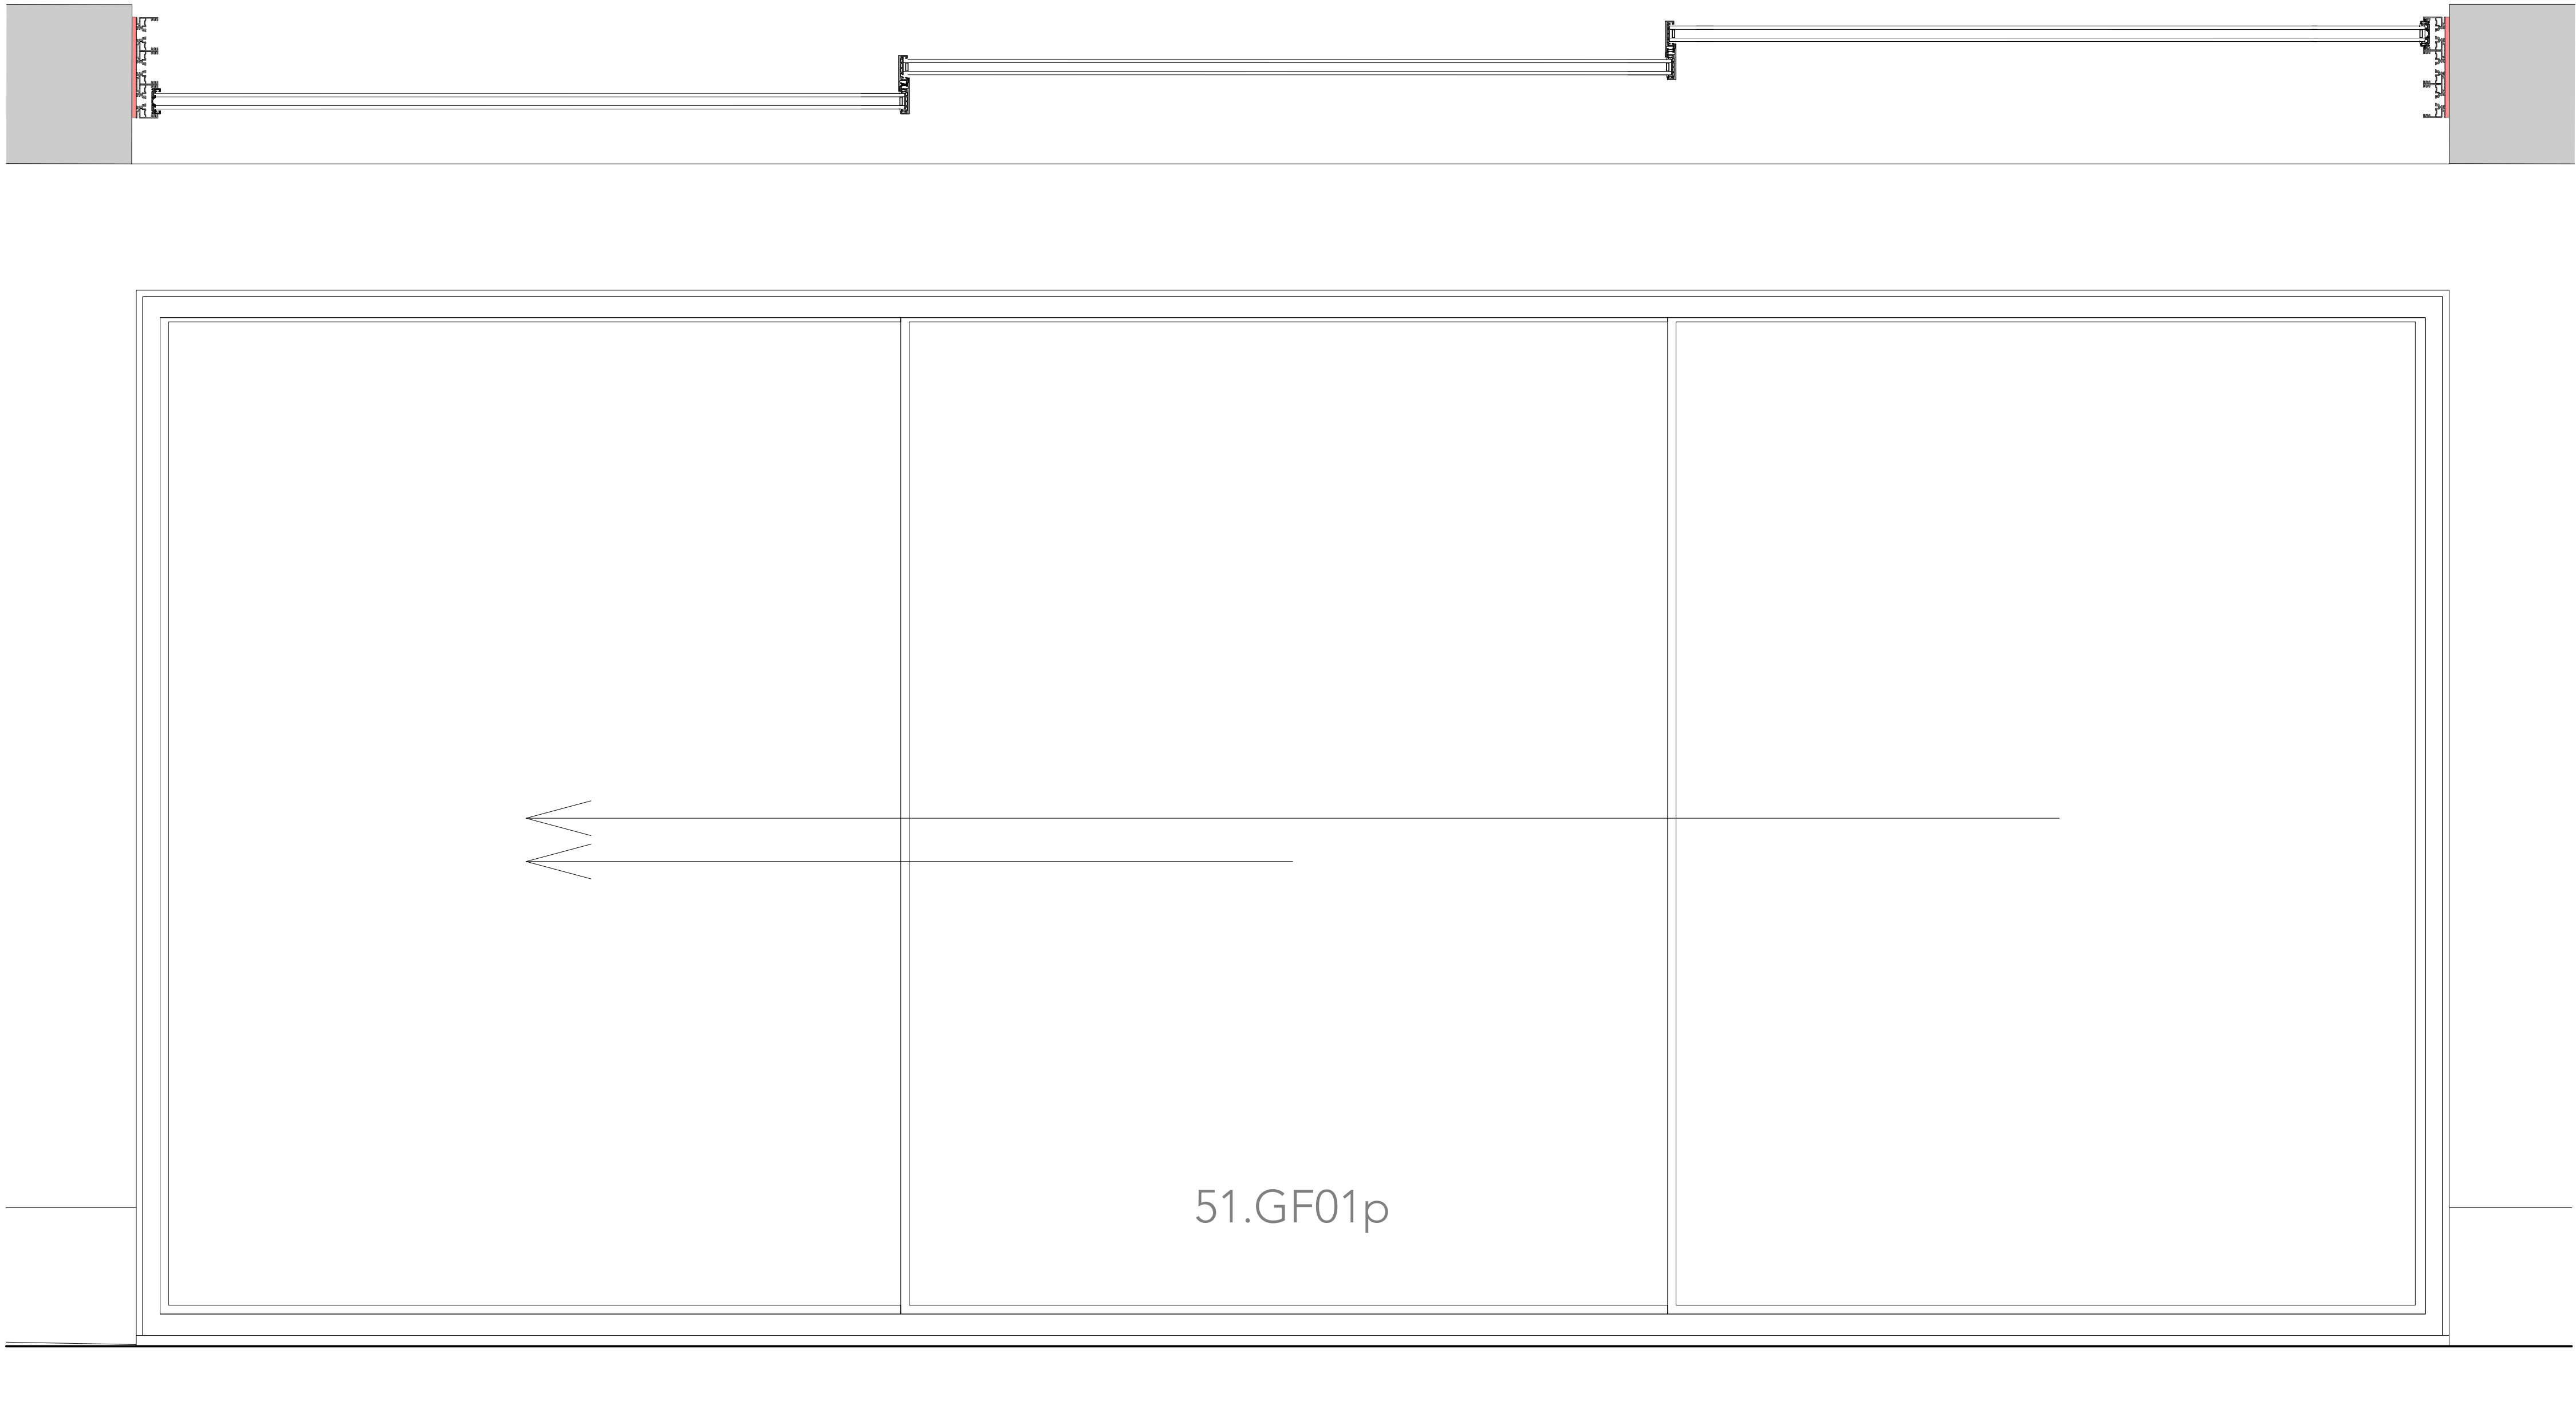

PR new double glazed aluminium sliding door
Triple track

REV	BY	DATE	NOTES
-----	----	------	-------

PR 51 conservation details 4

PROJECT	STAGE	DRAWING	REV	DRAWN
999	3	76		IM
SCALE	YES	CREATION		
1:10	☐ A1 L	Sept 2025		