
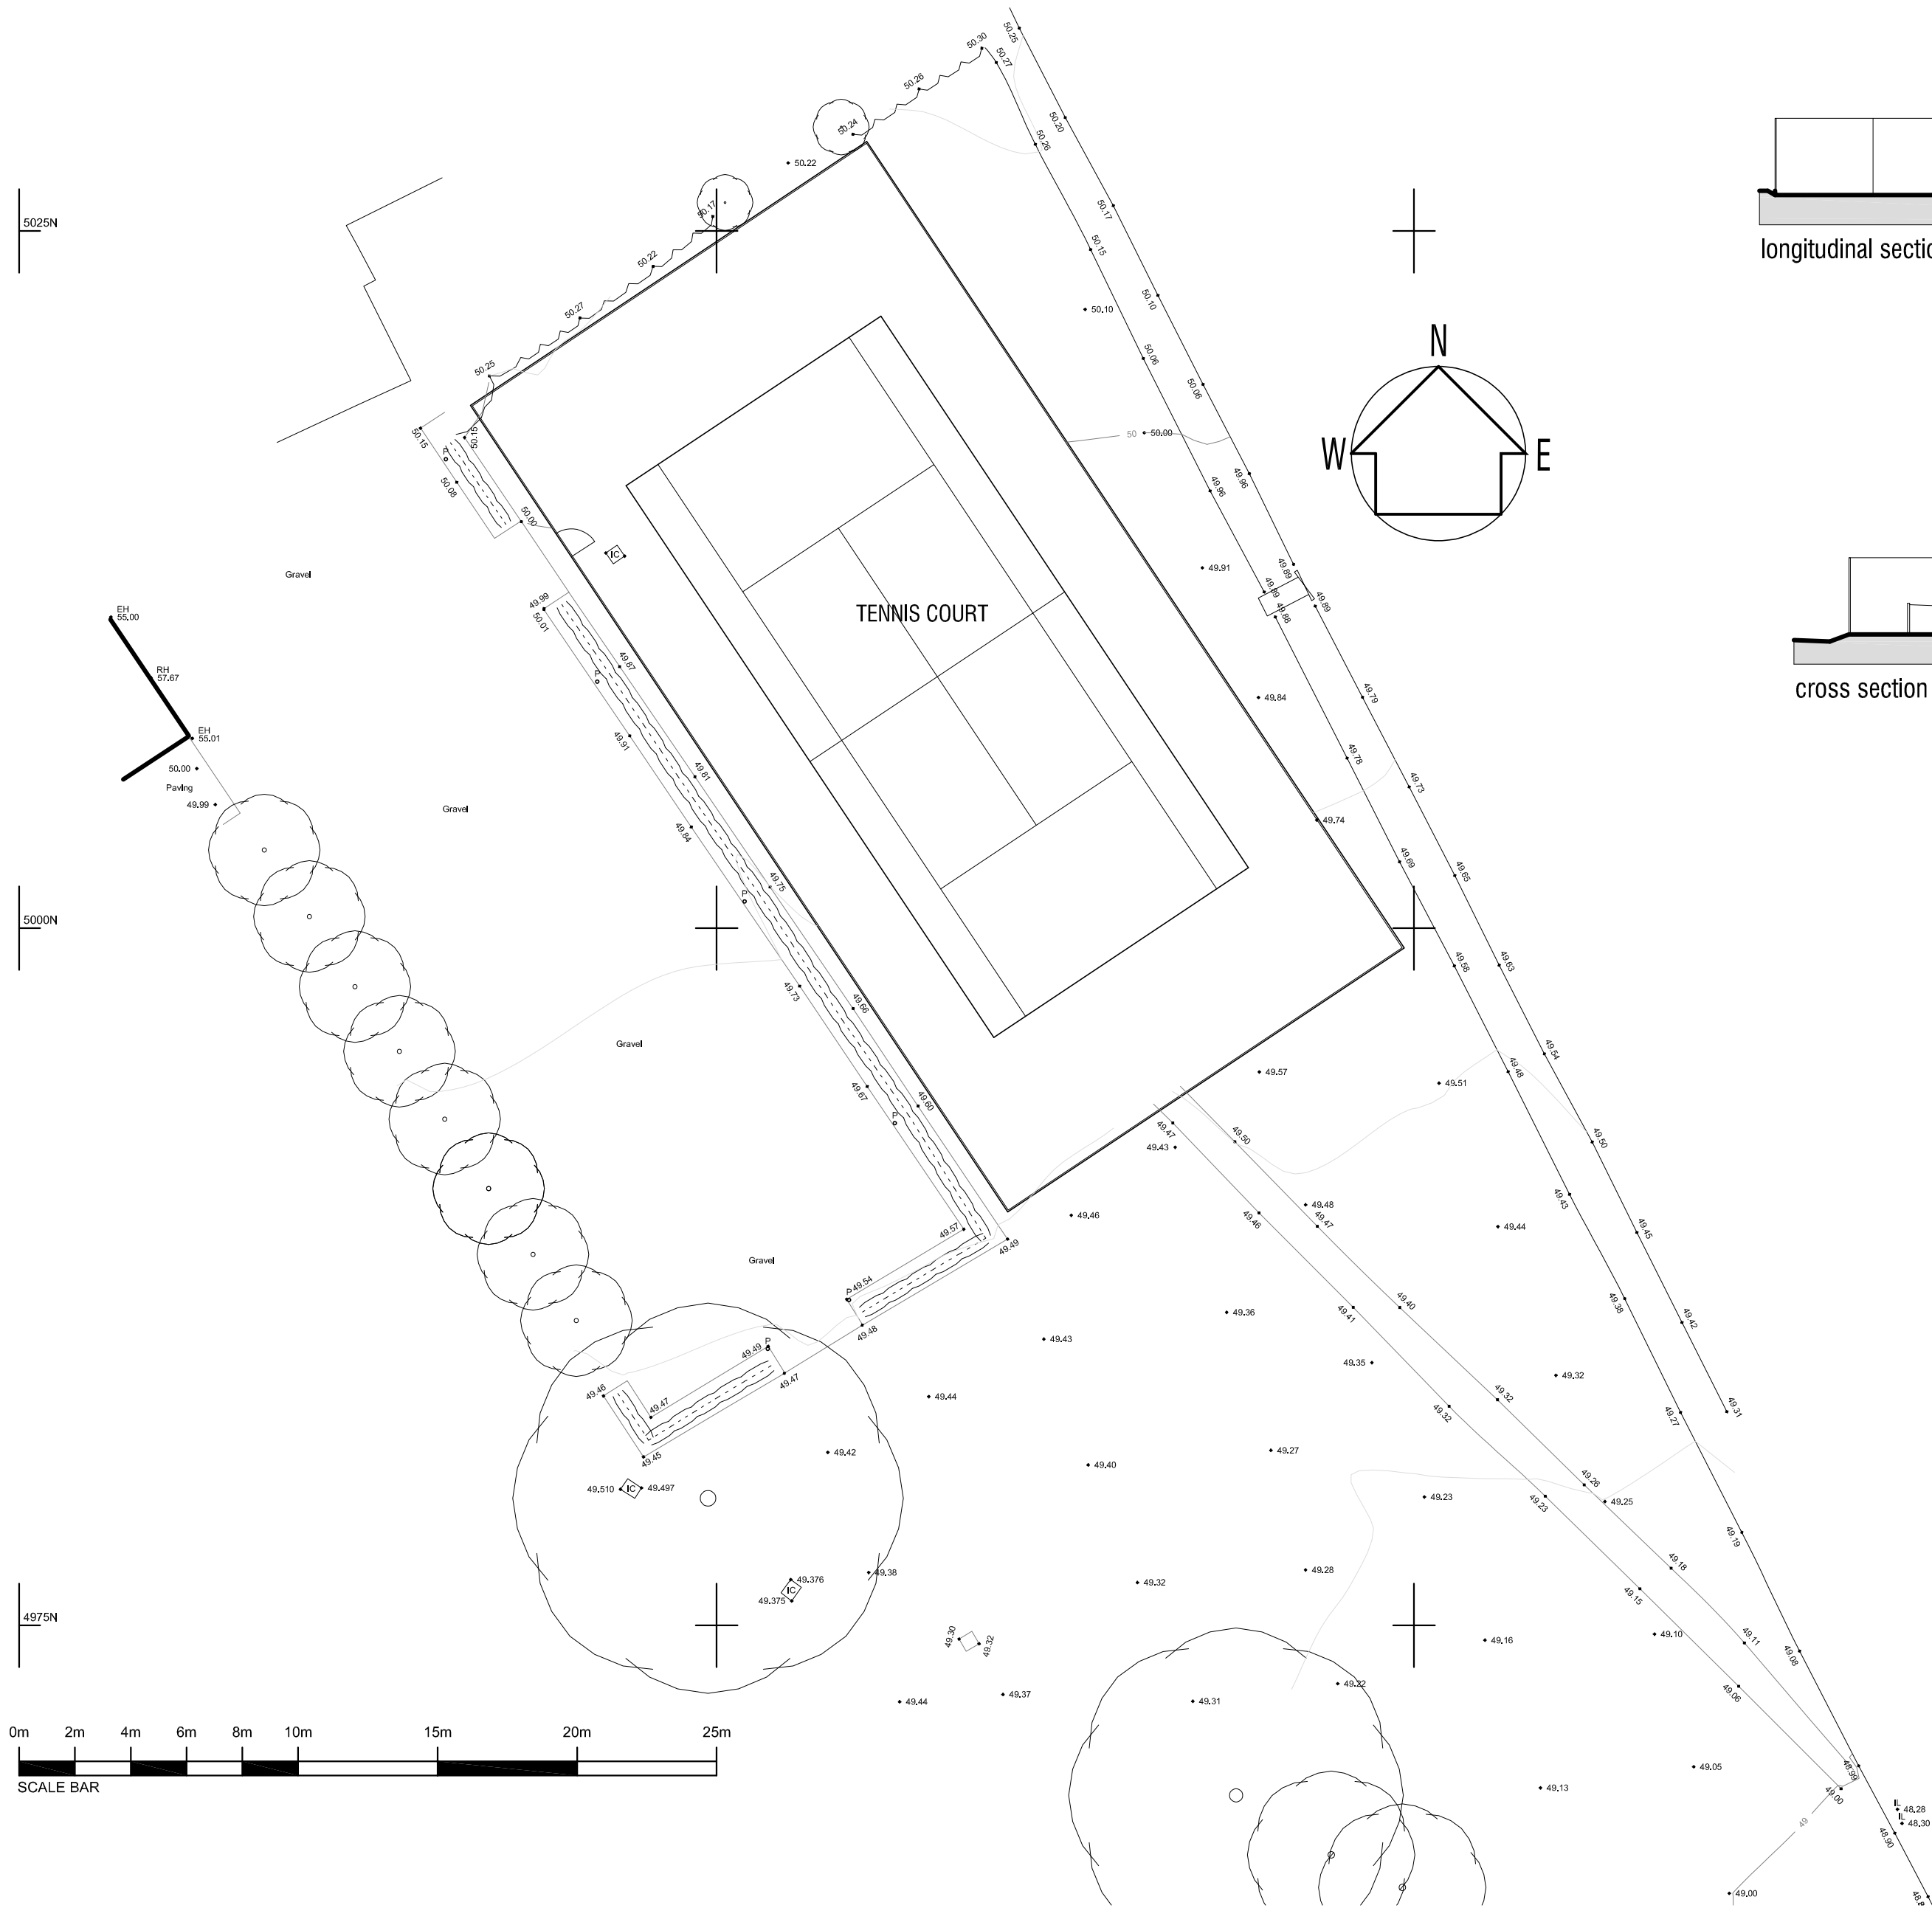


longitudinal section

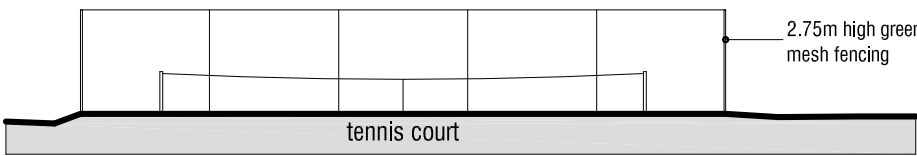

cross section

Brian Kirby

9, PIPSMORE ROAD,
CHIPPENHAM,
WILTS. SN14 0LB.
01249 660252

DIPLINT.DESIGN.
ARCHITECTURAL
DESIGN

REVISIONS.

PROJECT.
LORDSWOOD HOUSE
COMMONWOOD LANE, SHERSTON
SCALE.
1:200 @ A2

DRAWING.
TENNIS COURT
BLOCK PLAN : PROPOSED
DRAWN.
B.K.

DRAWING NUMBER.
1124:P:02
DATE.
JUNE 2025