



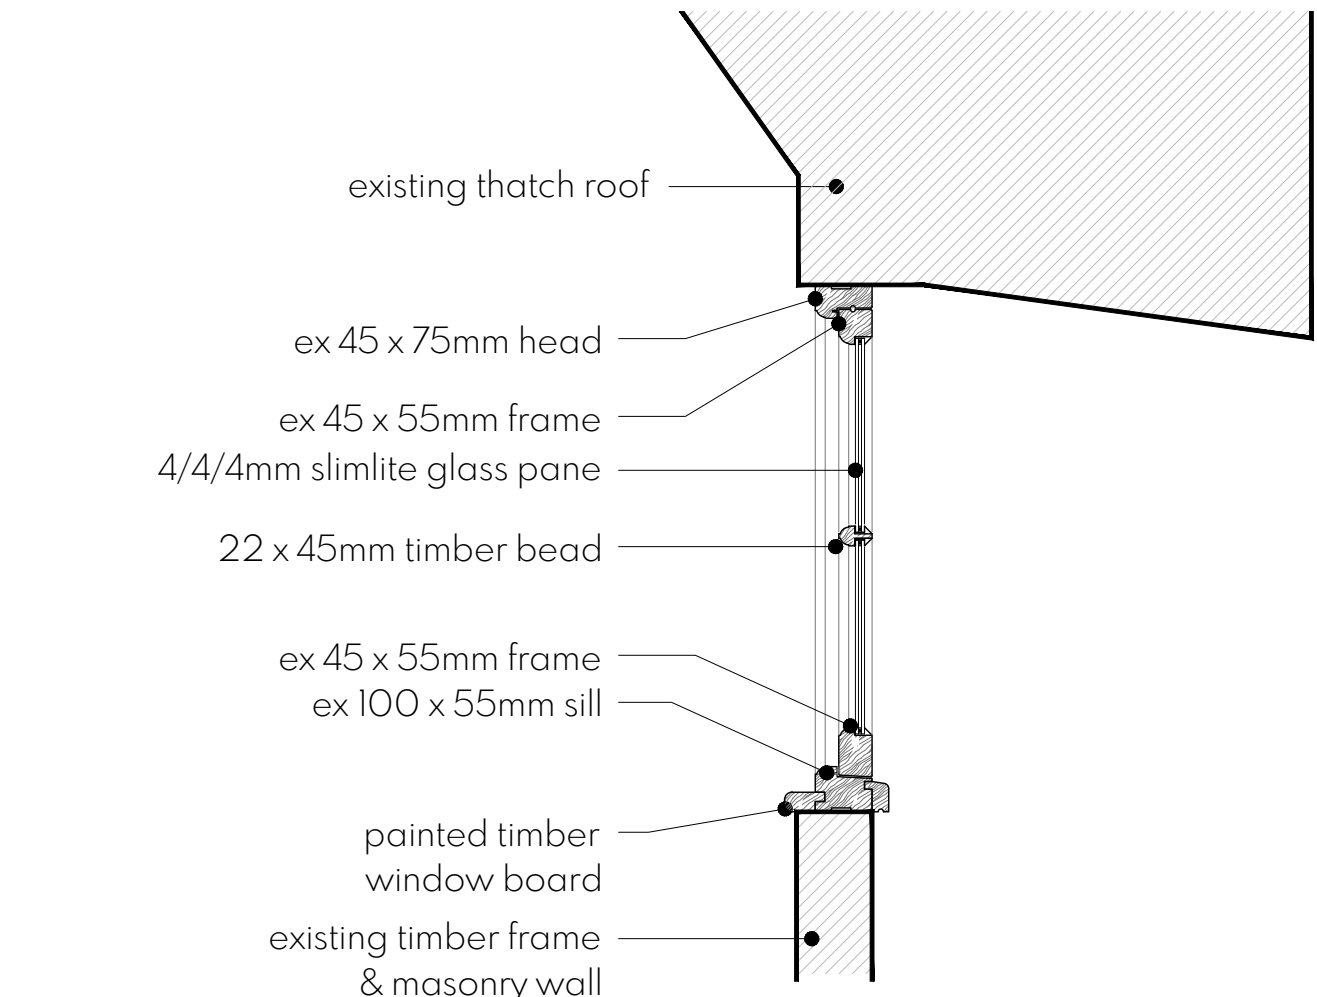


VERTICAL SECTION
1:10




SITE PHOTO
NTS

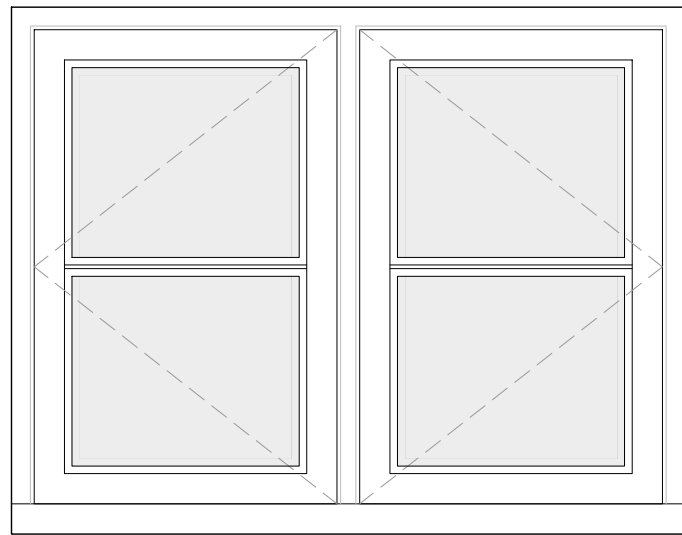


MASTER ENSUITE
EXTERNAL ELEVATION (890w x 700h)
1:10

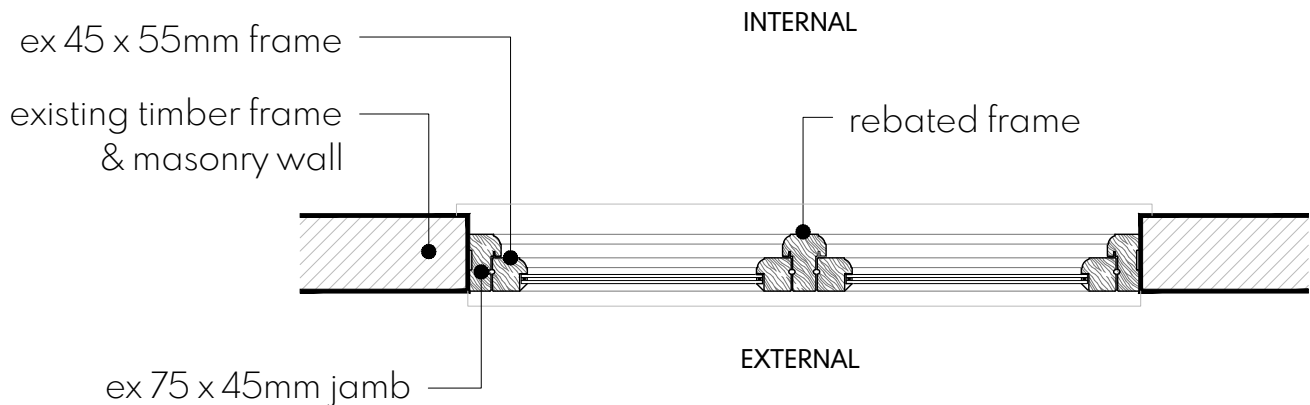


HORIZONTAL SECTION
1:10

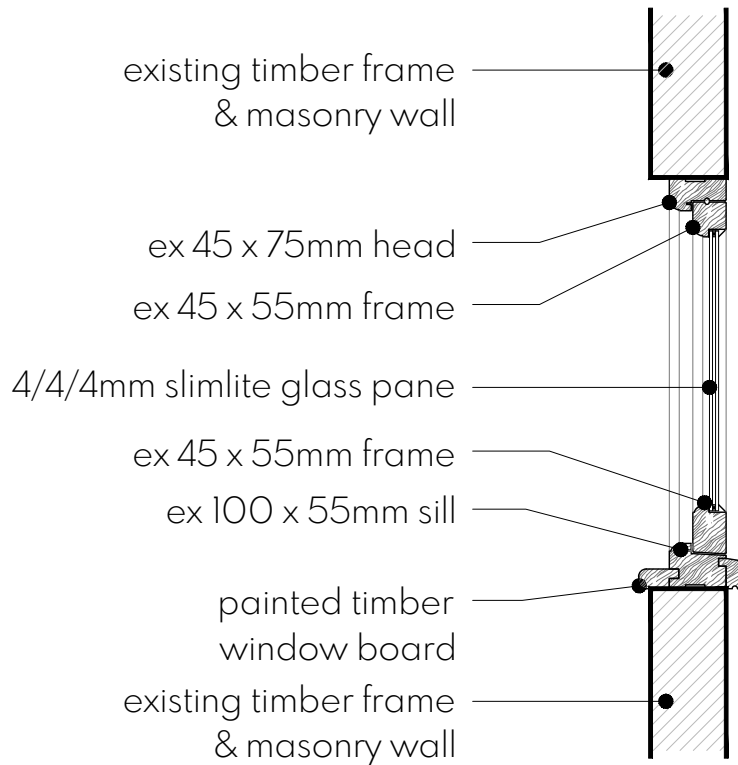


VERTICAL SECTION
1:10

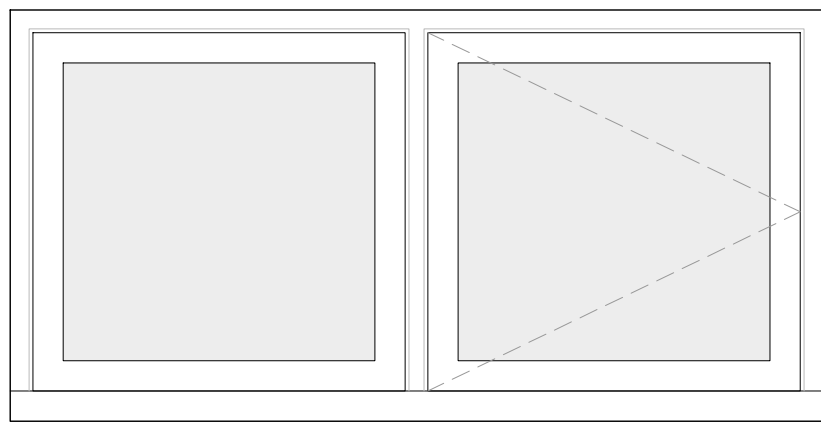

UTILITY WINDOWS (SW ele RHS)
EXTERNAL ELEVATION (1075w x 545h)
1:10

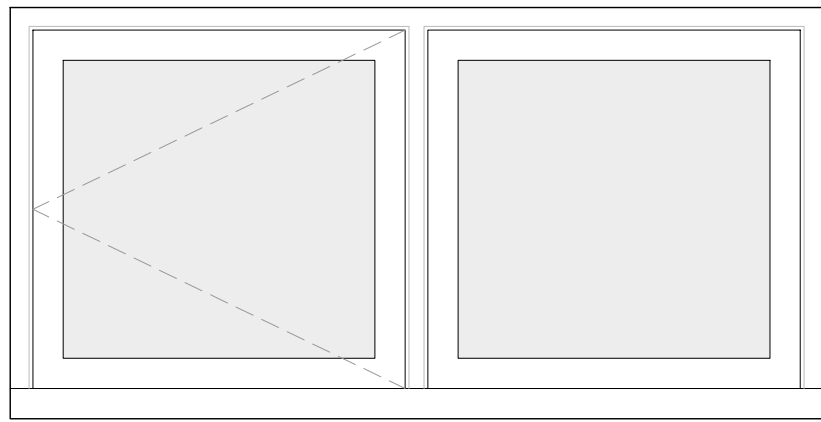

UTILITY WINDOWS (SW ele LHS)
EXTERNAL ELEVATION (1075w x 545h)
1:10

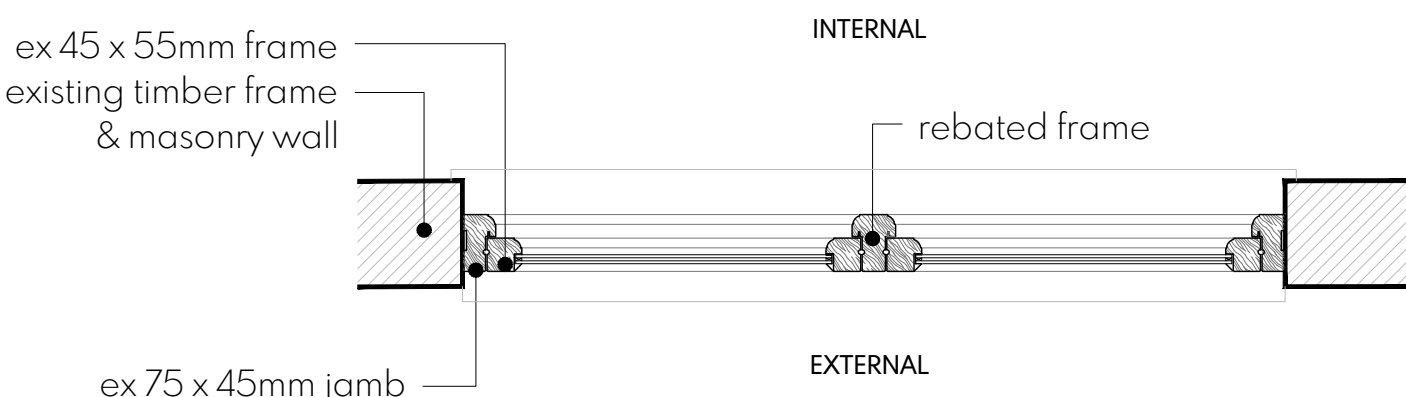


HORIZONTAL SECTION
1:10




SITE PHOTO
NTS




SITE PHOTO
NTS

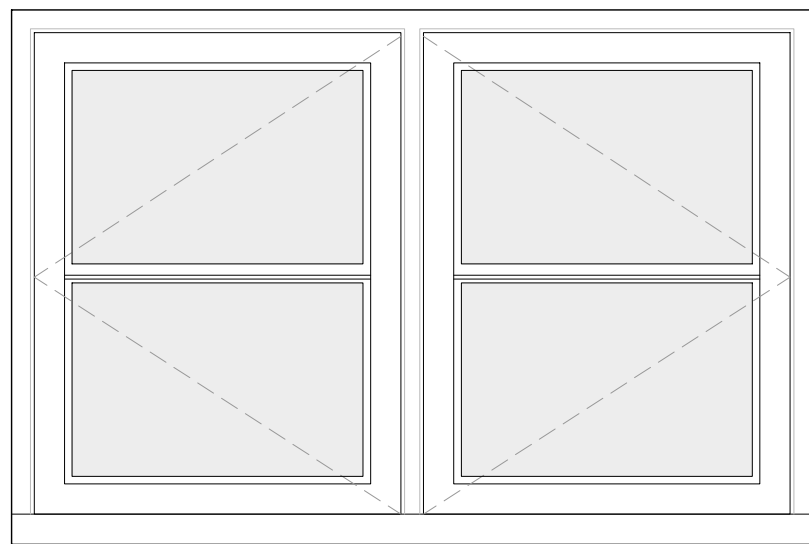


UTILITY WINDOW (SE ele)
EXTERNAL ELEVATION (890w x 700h)
1:10

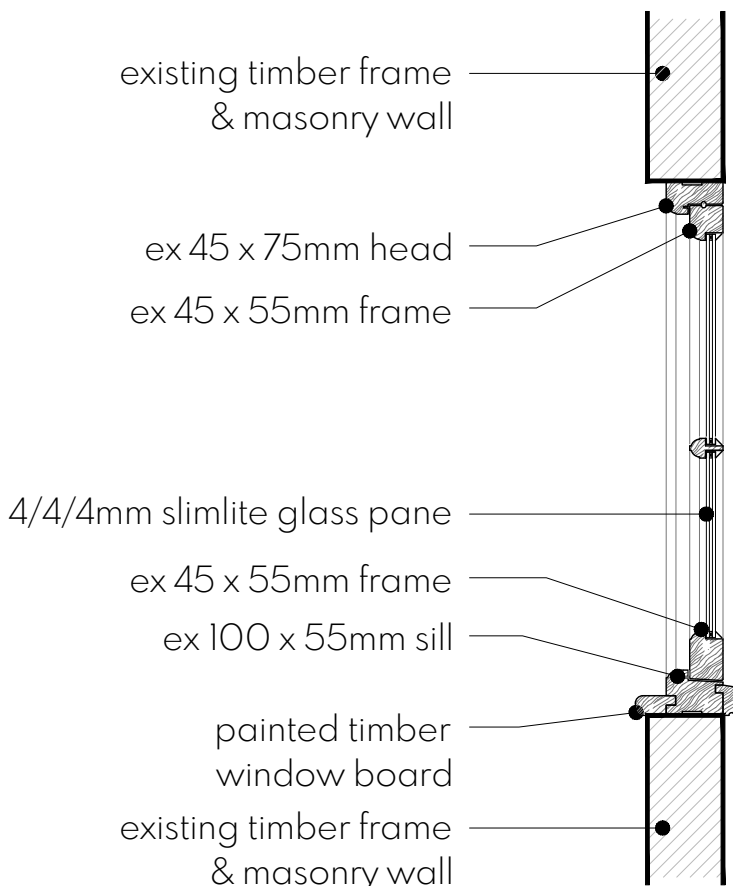


VERTICAL SECTION
1:10

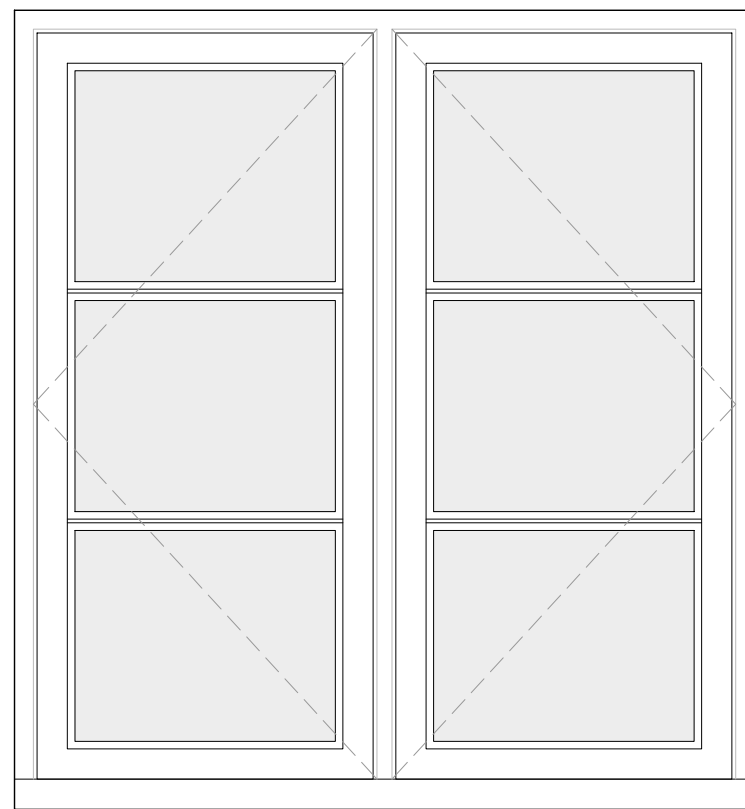

DINING ROOM (SW ele)
EXTERNAL ELEVATION (980w x 1050h)
1:10

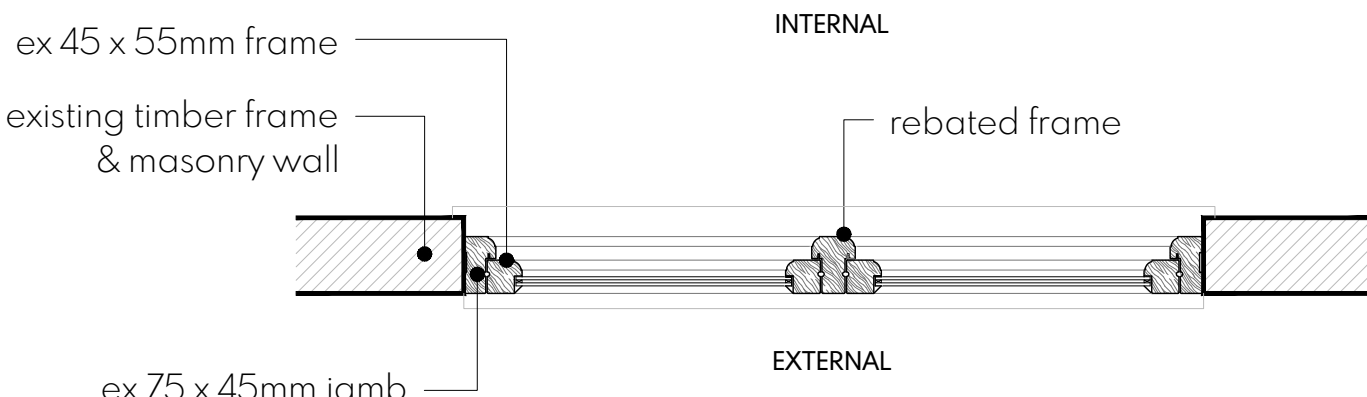

HORIZONTAL SECTION
1:10

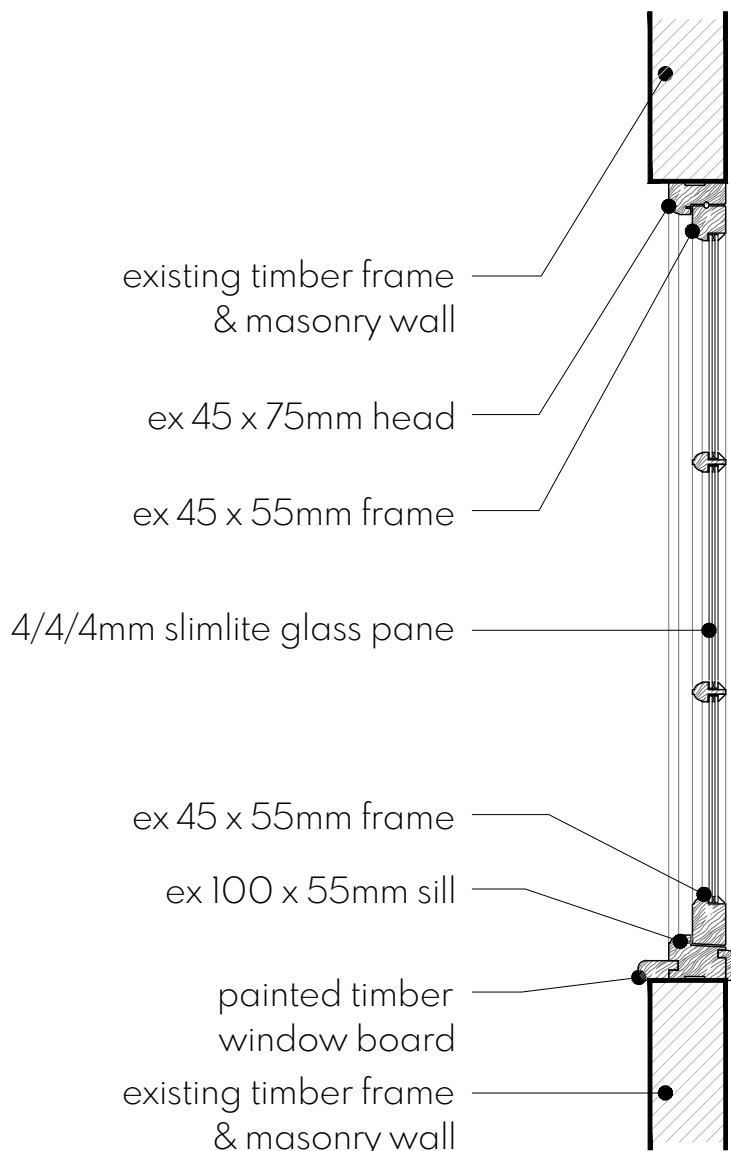

VERTICAL SECTION
1:10



SITE PHOTO
NTS

0 1:10 500mm

This drawing represents a design intent and concept only. The document and all associated documents are prepared for a specific site and event, and incorporate calculations and measurements available from the client at the time of drafting.

The recipient agrees to protect the contents from distribution and dissemination except as required for the specific event named, without the written permission of the designer. The contents of this document are not to be reproduced or copied in whole or part without the written permission of BL design studio Ltd. Use of this design is granted to the client for the specified and named event only.

Contractors, Sub Contractors and Suppliers are to check all relevant dimensions and levels of site and buildings before commencing any shop drawing or building work.

© Copyright BL design studio 2023. All Rights Reserved.

Drawing	Window Details
Client	Matt Hance & Sam Betts
Project	Packhorse Corner, Purton

Creator	BL
Date	Oct 2025
Project Stage	Planning
Scale	1:50 @ A1
Drawing Number	24.026-20

