


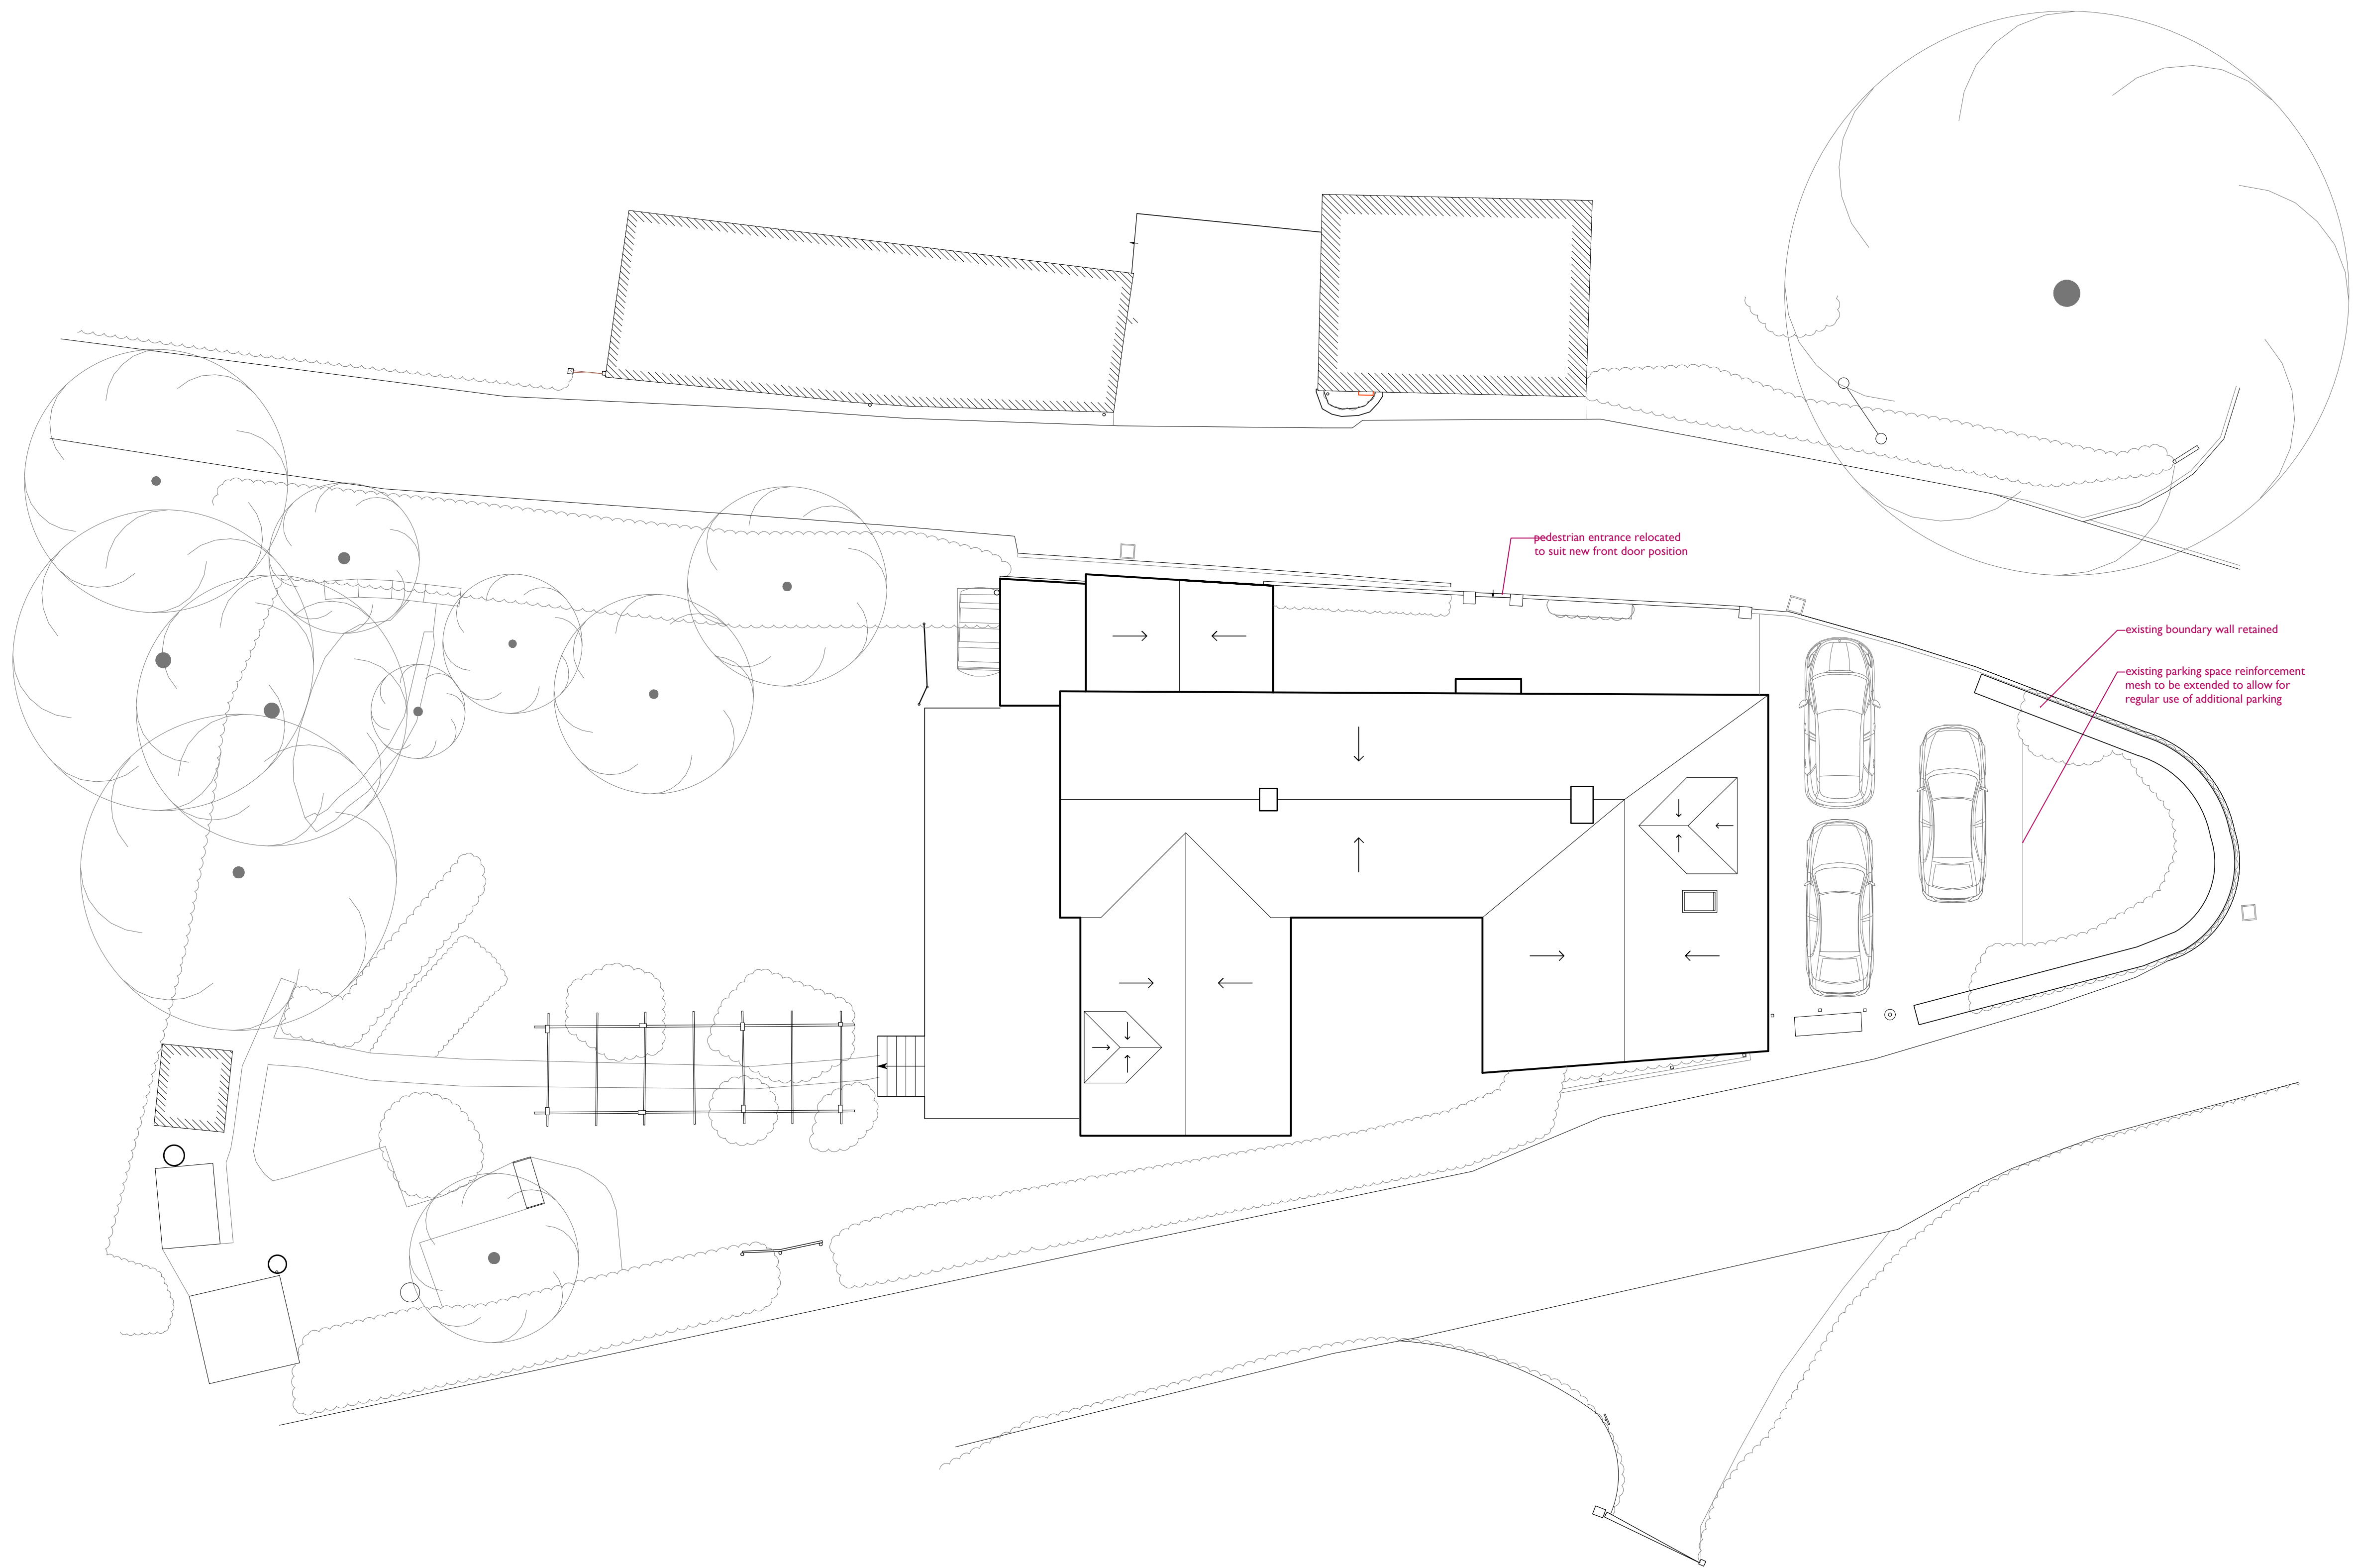

B	SD	-	25.11.25	Revised parking amendments
A	SD	-	04.08.25	Parking amendments
-	SD	-	29.07.25	First Issue
Rev.	DR.	CH.	Date	Notes

PROJECT **CORNER COTTAGE
DONHEAD ST ANDREW**


DRAWING **PROPOSED BLOCK PLAN**

DRAWING No. **4398_009B**

SCALE: 1:100 @ A1
1:200 @ A3

DATE May 2025

0m 2m 5m 10m

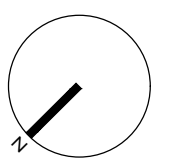

**llewellyn
harker
lowe**

home barn, gurnea, stowey lane, northend, bath, BA1 8BH
email: architects@llewellynharker.com
Tel: 01749 860022
© llewellyn harker lowe 2025

Do not scale from this drawing use figured dimensions only