





Existing Front (South) Elevation 1:100

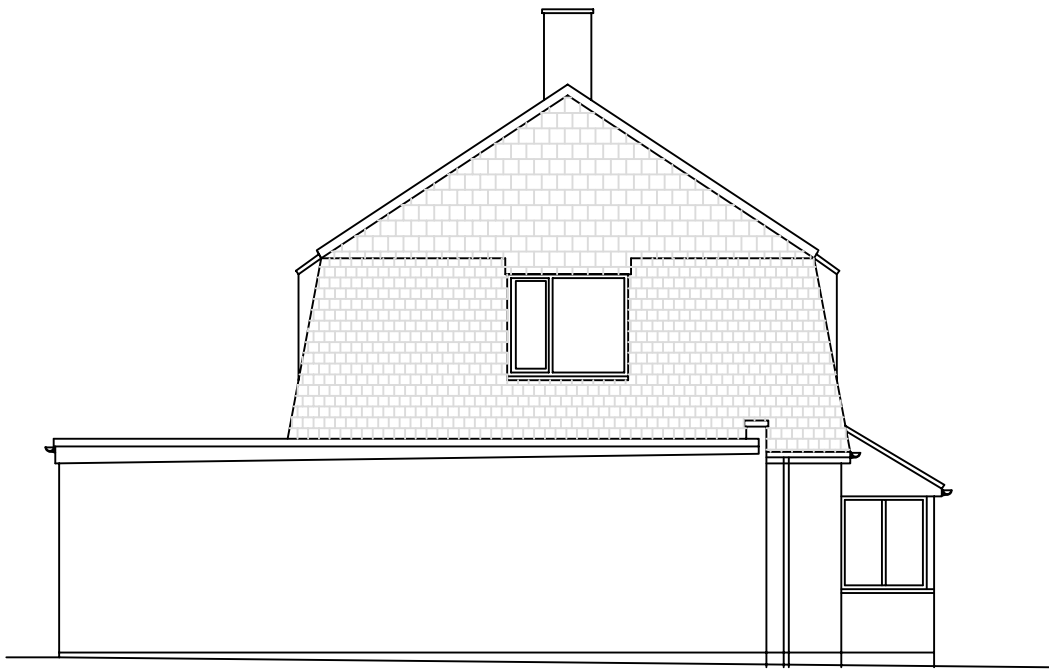


Existing Side (West) Elevation 1:100



Existing Rear (North) Elevation 1:100

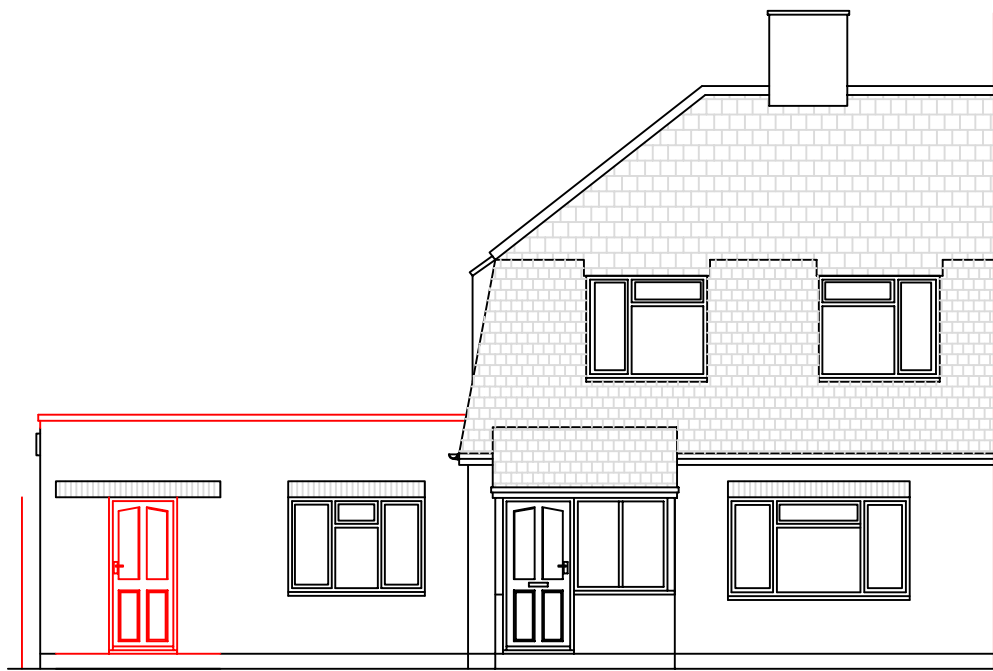

Proposed Front (South) Elevation 1:100


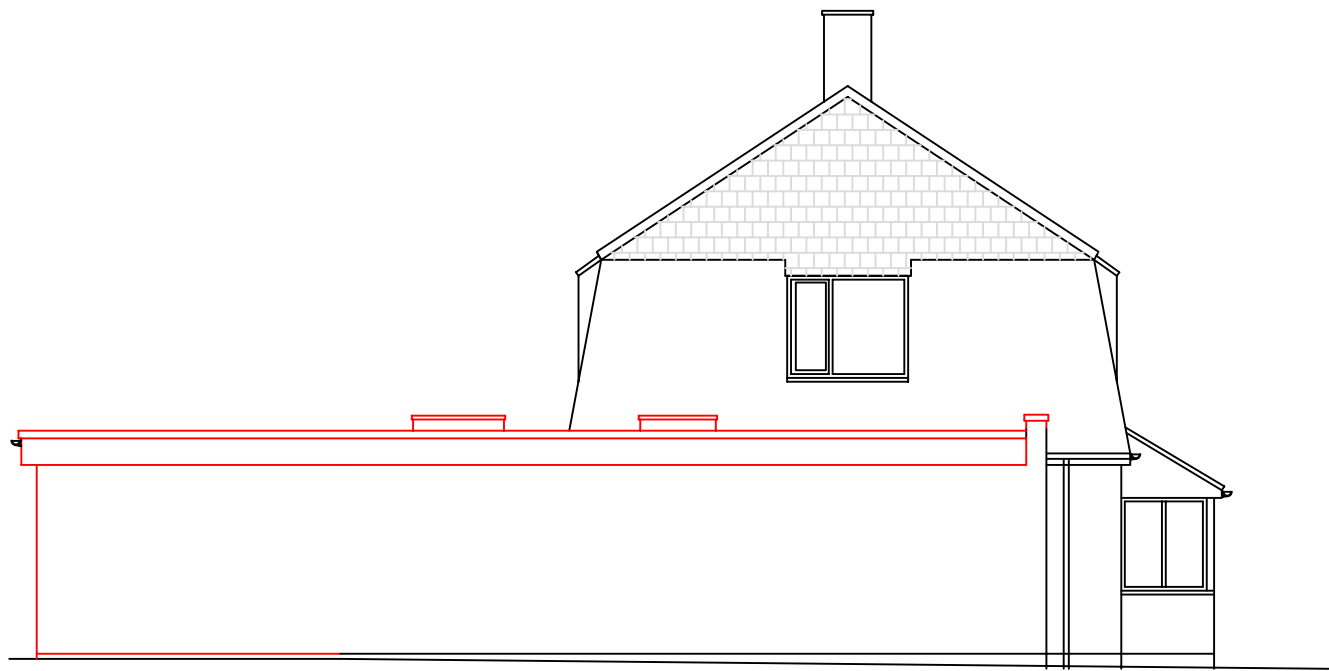


Proposed Side (West) Elevation 1:100




Proposed Rear (North) Elevation 1:100


Building Materials:-
Walls:- Red brick to match existing
Roof:- Rubber membrane
Windows & Doors:- White upvc to match existing
Rainwater Goods:- Upvc to match existing

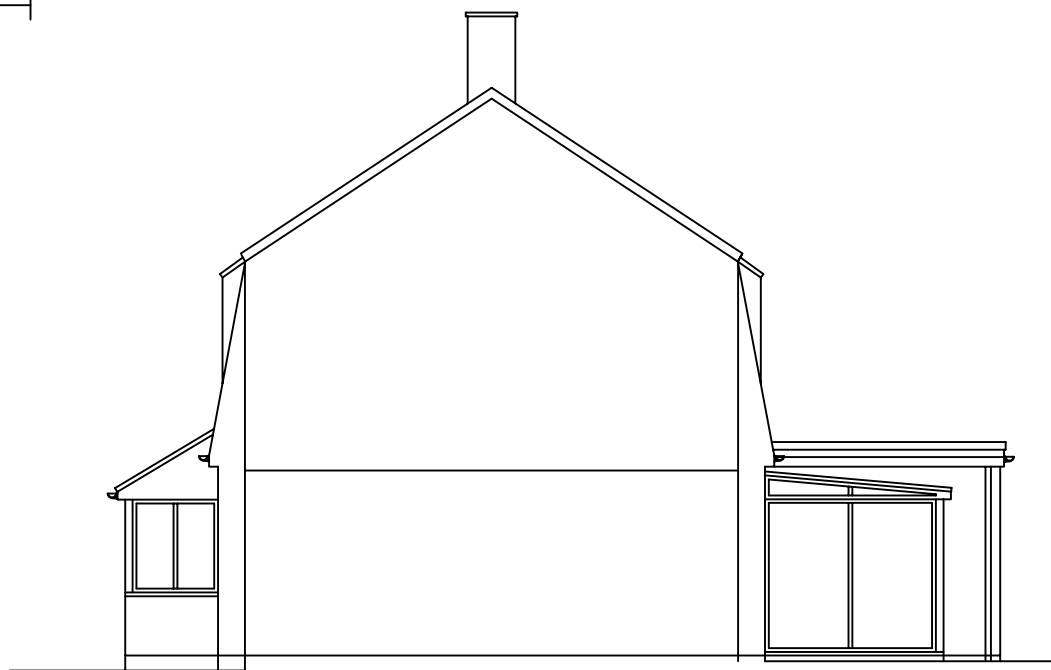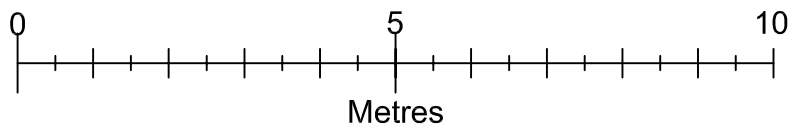



Existing Side (East) Elevation 1:100

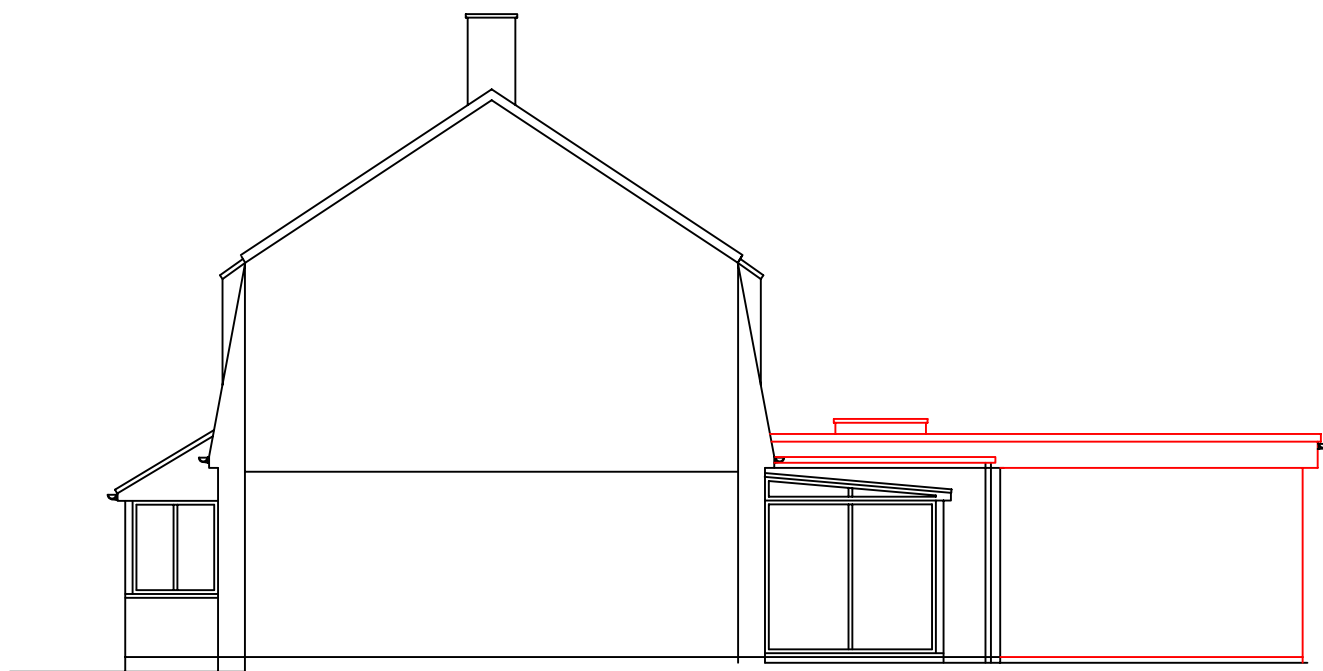


Proposed Side (East) Elevation 1:100

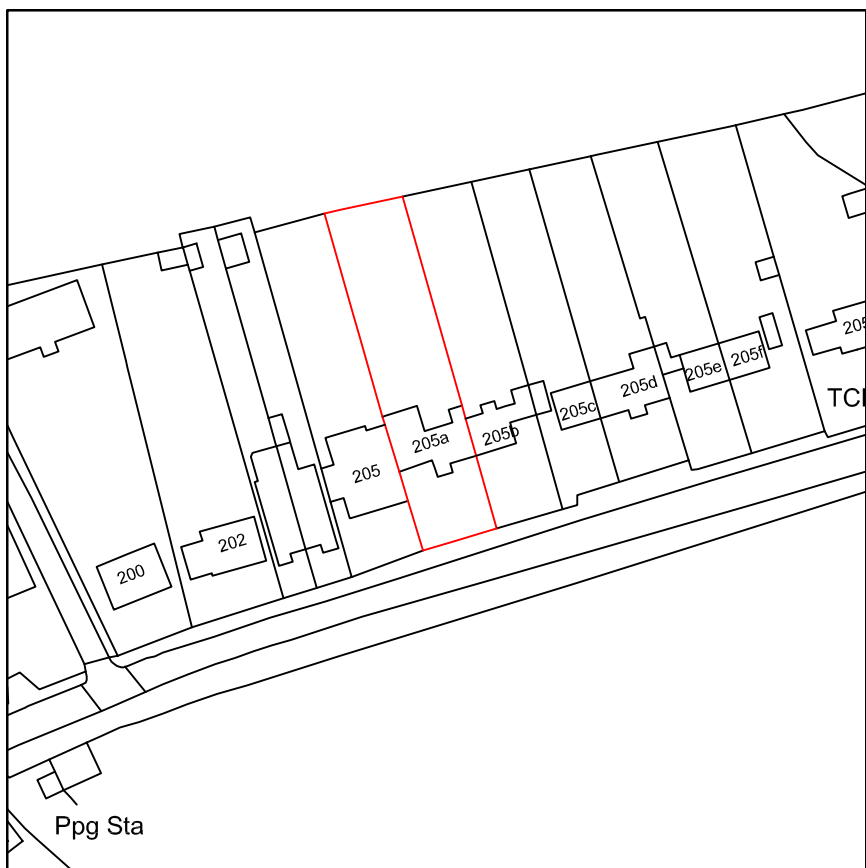

Location Plan 1:1250

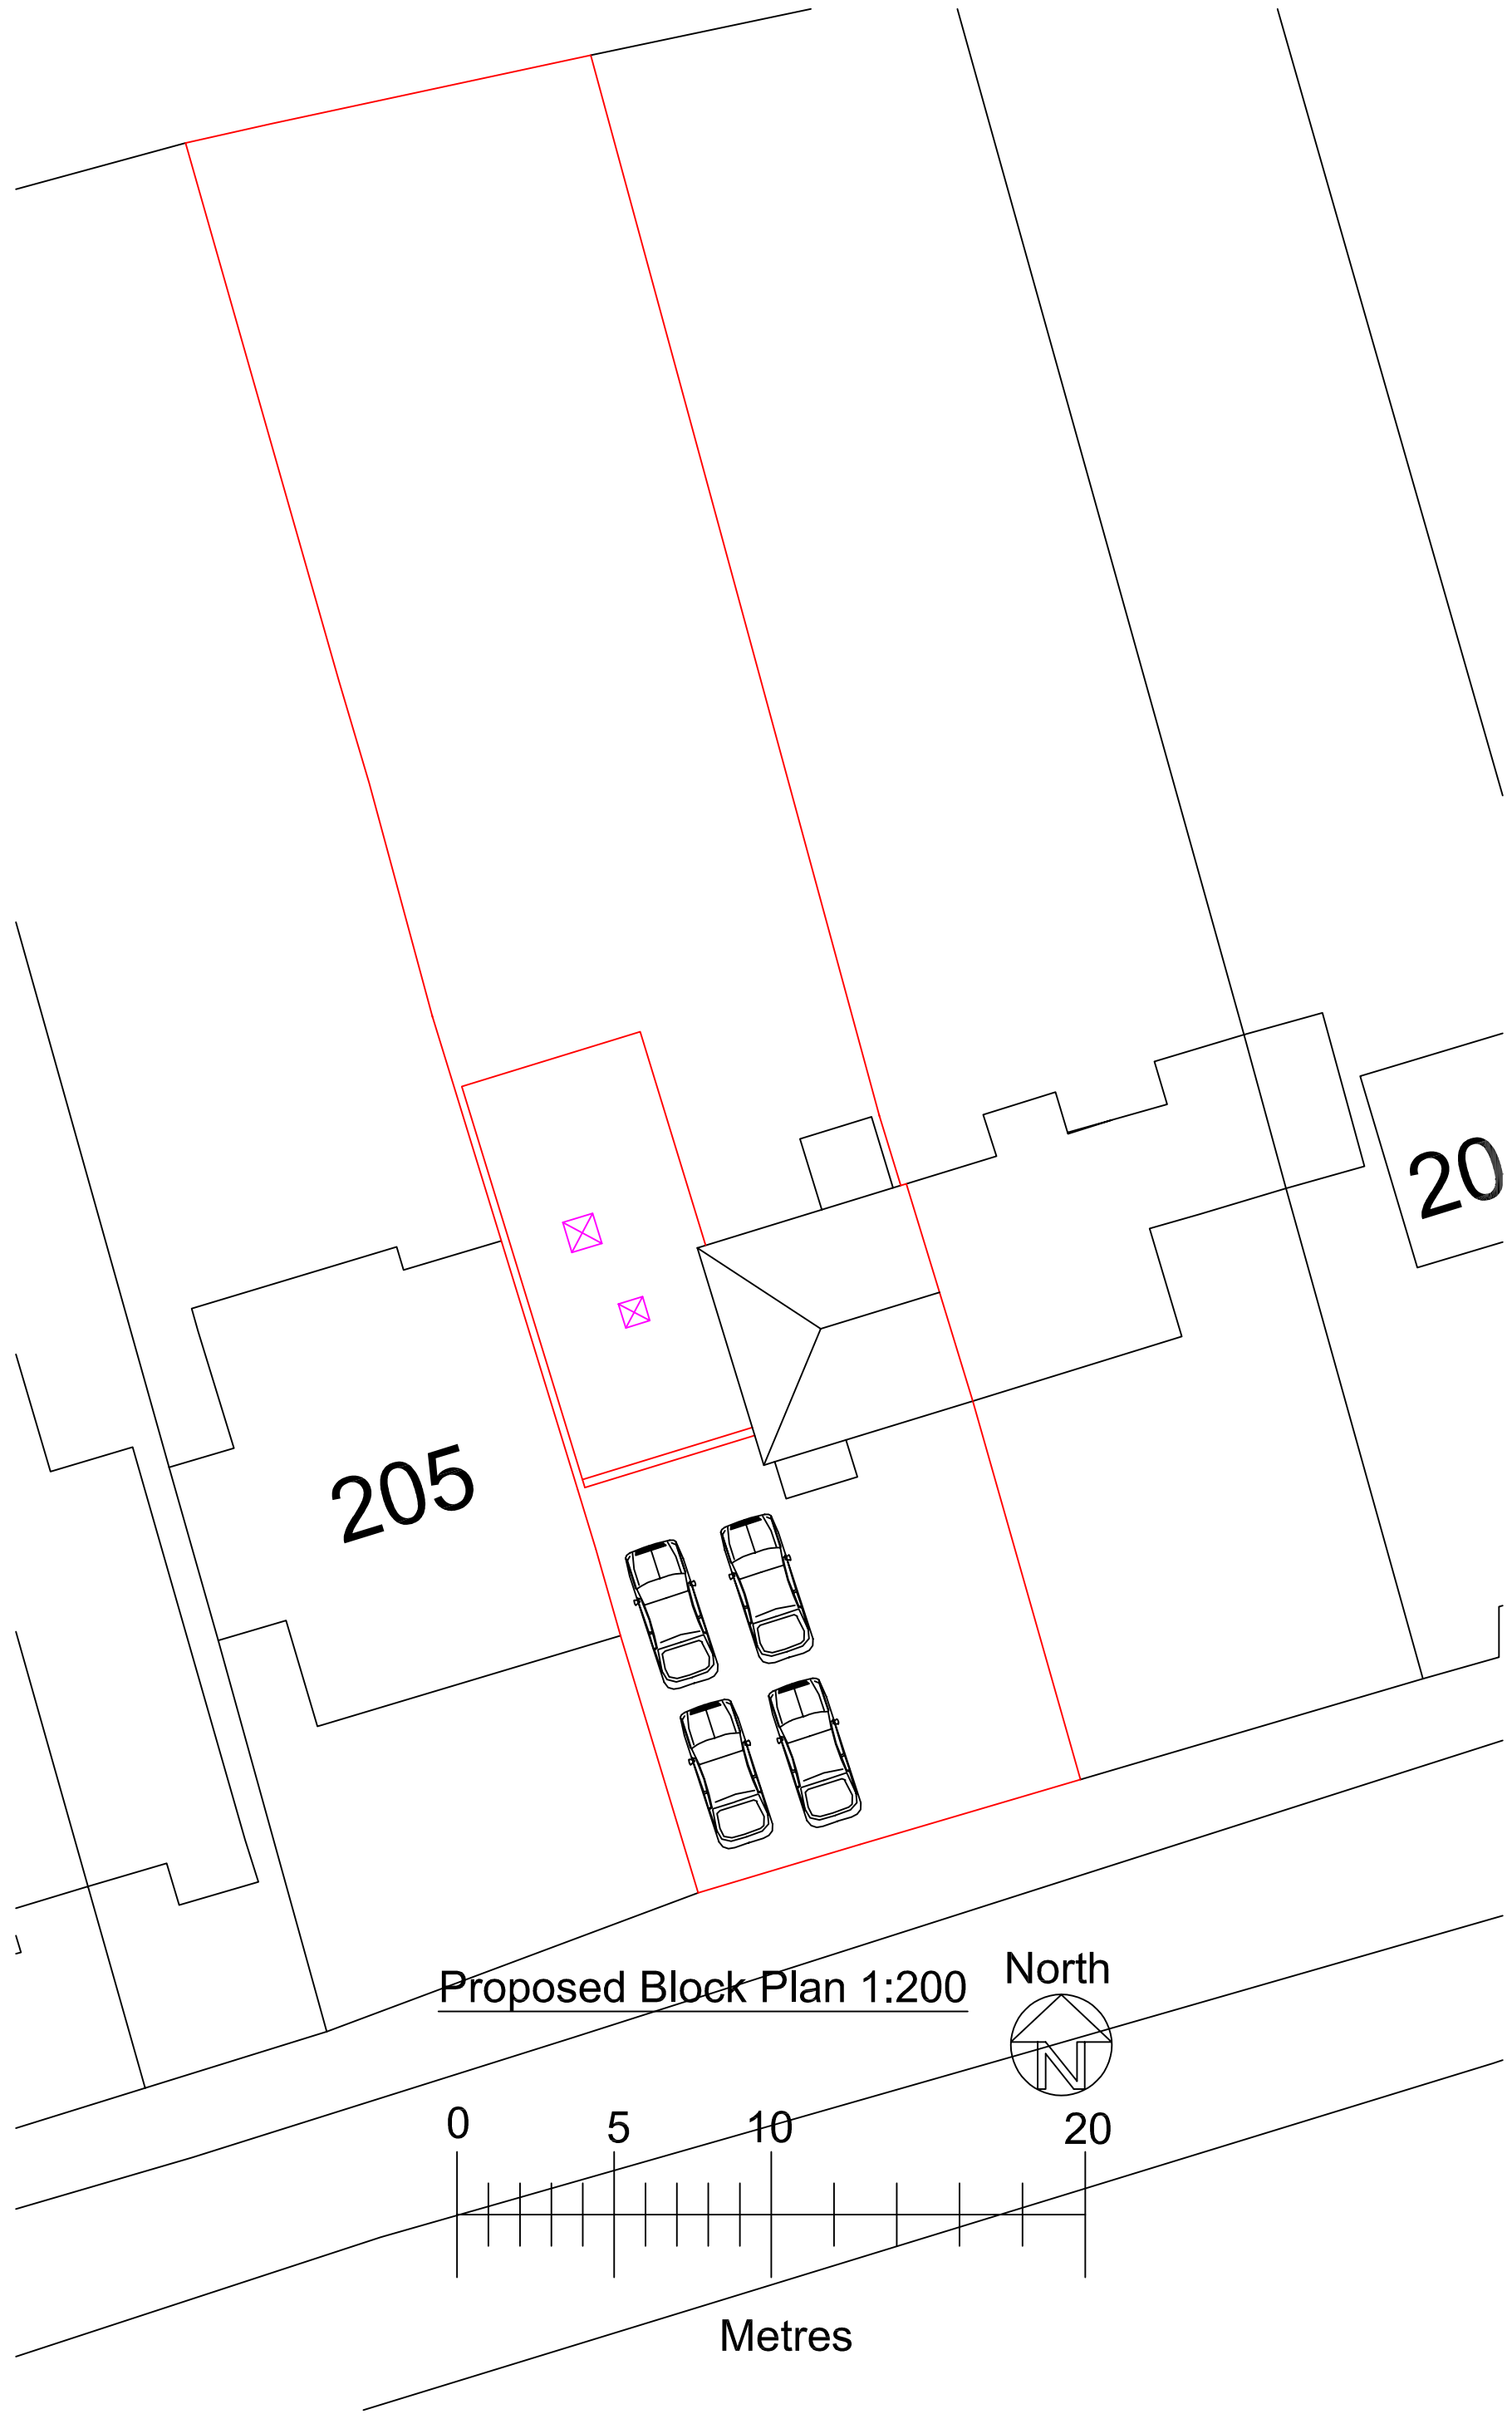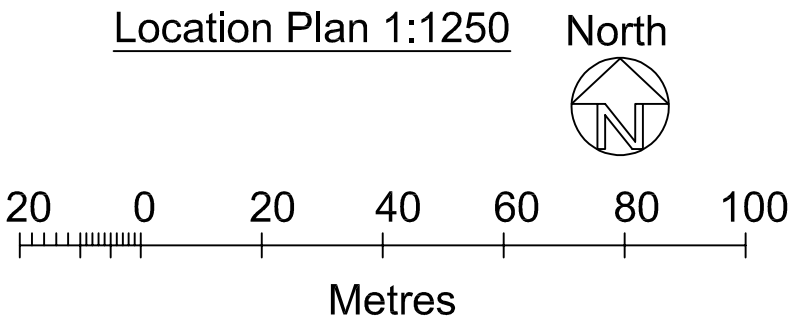

Proposed Block Plan 1:200

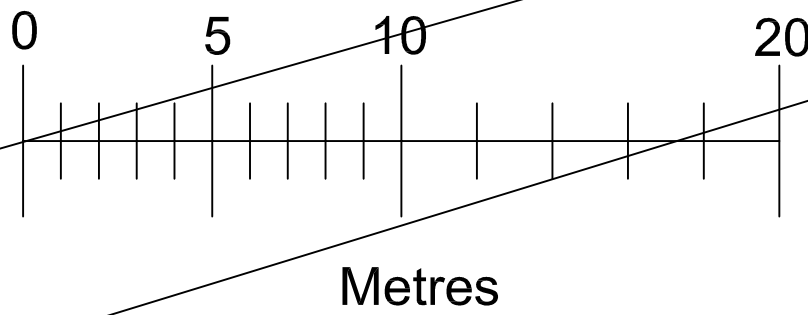

Drawn by A Harlow & Son 01225 938329

Proposed Garage Conversion & Single Storey Rear
Extension at
205A Woodrow Road
Melksham
Wiltshire
SN12 7RD

A1 Papersize

Scale 1:100, 1:1250, 1:200

Date 11th Nov 2025

Drawing No AH2025/84
Sheet 1 of 2