


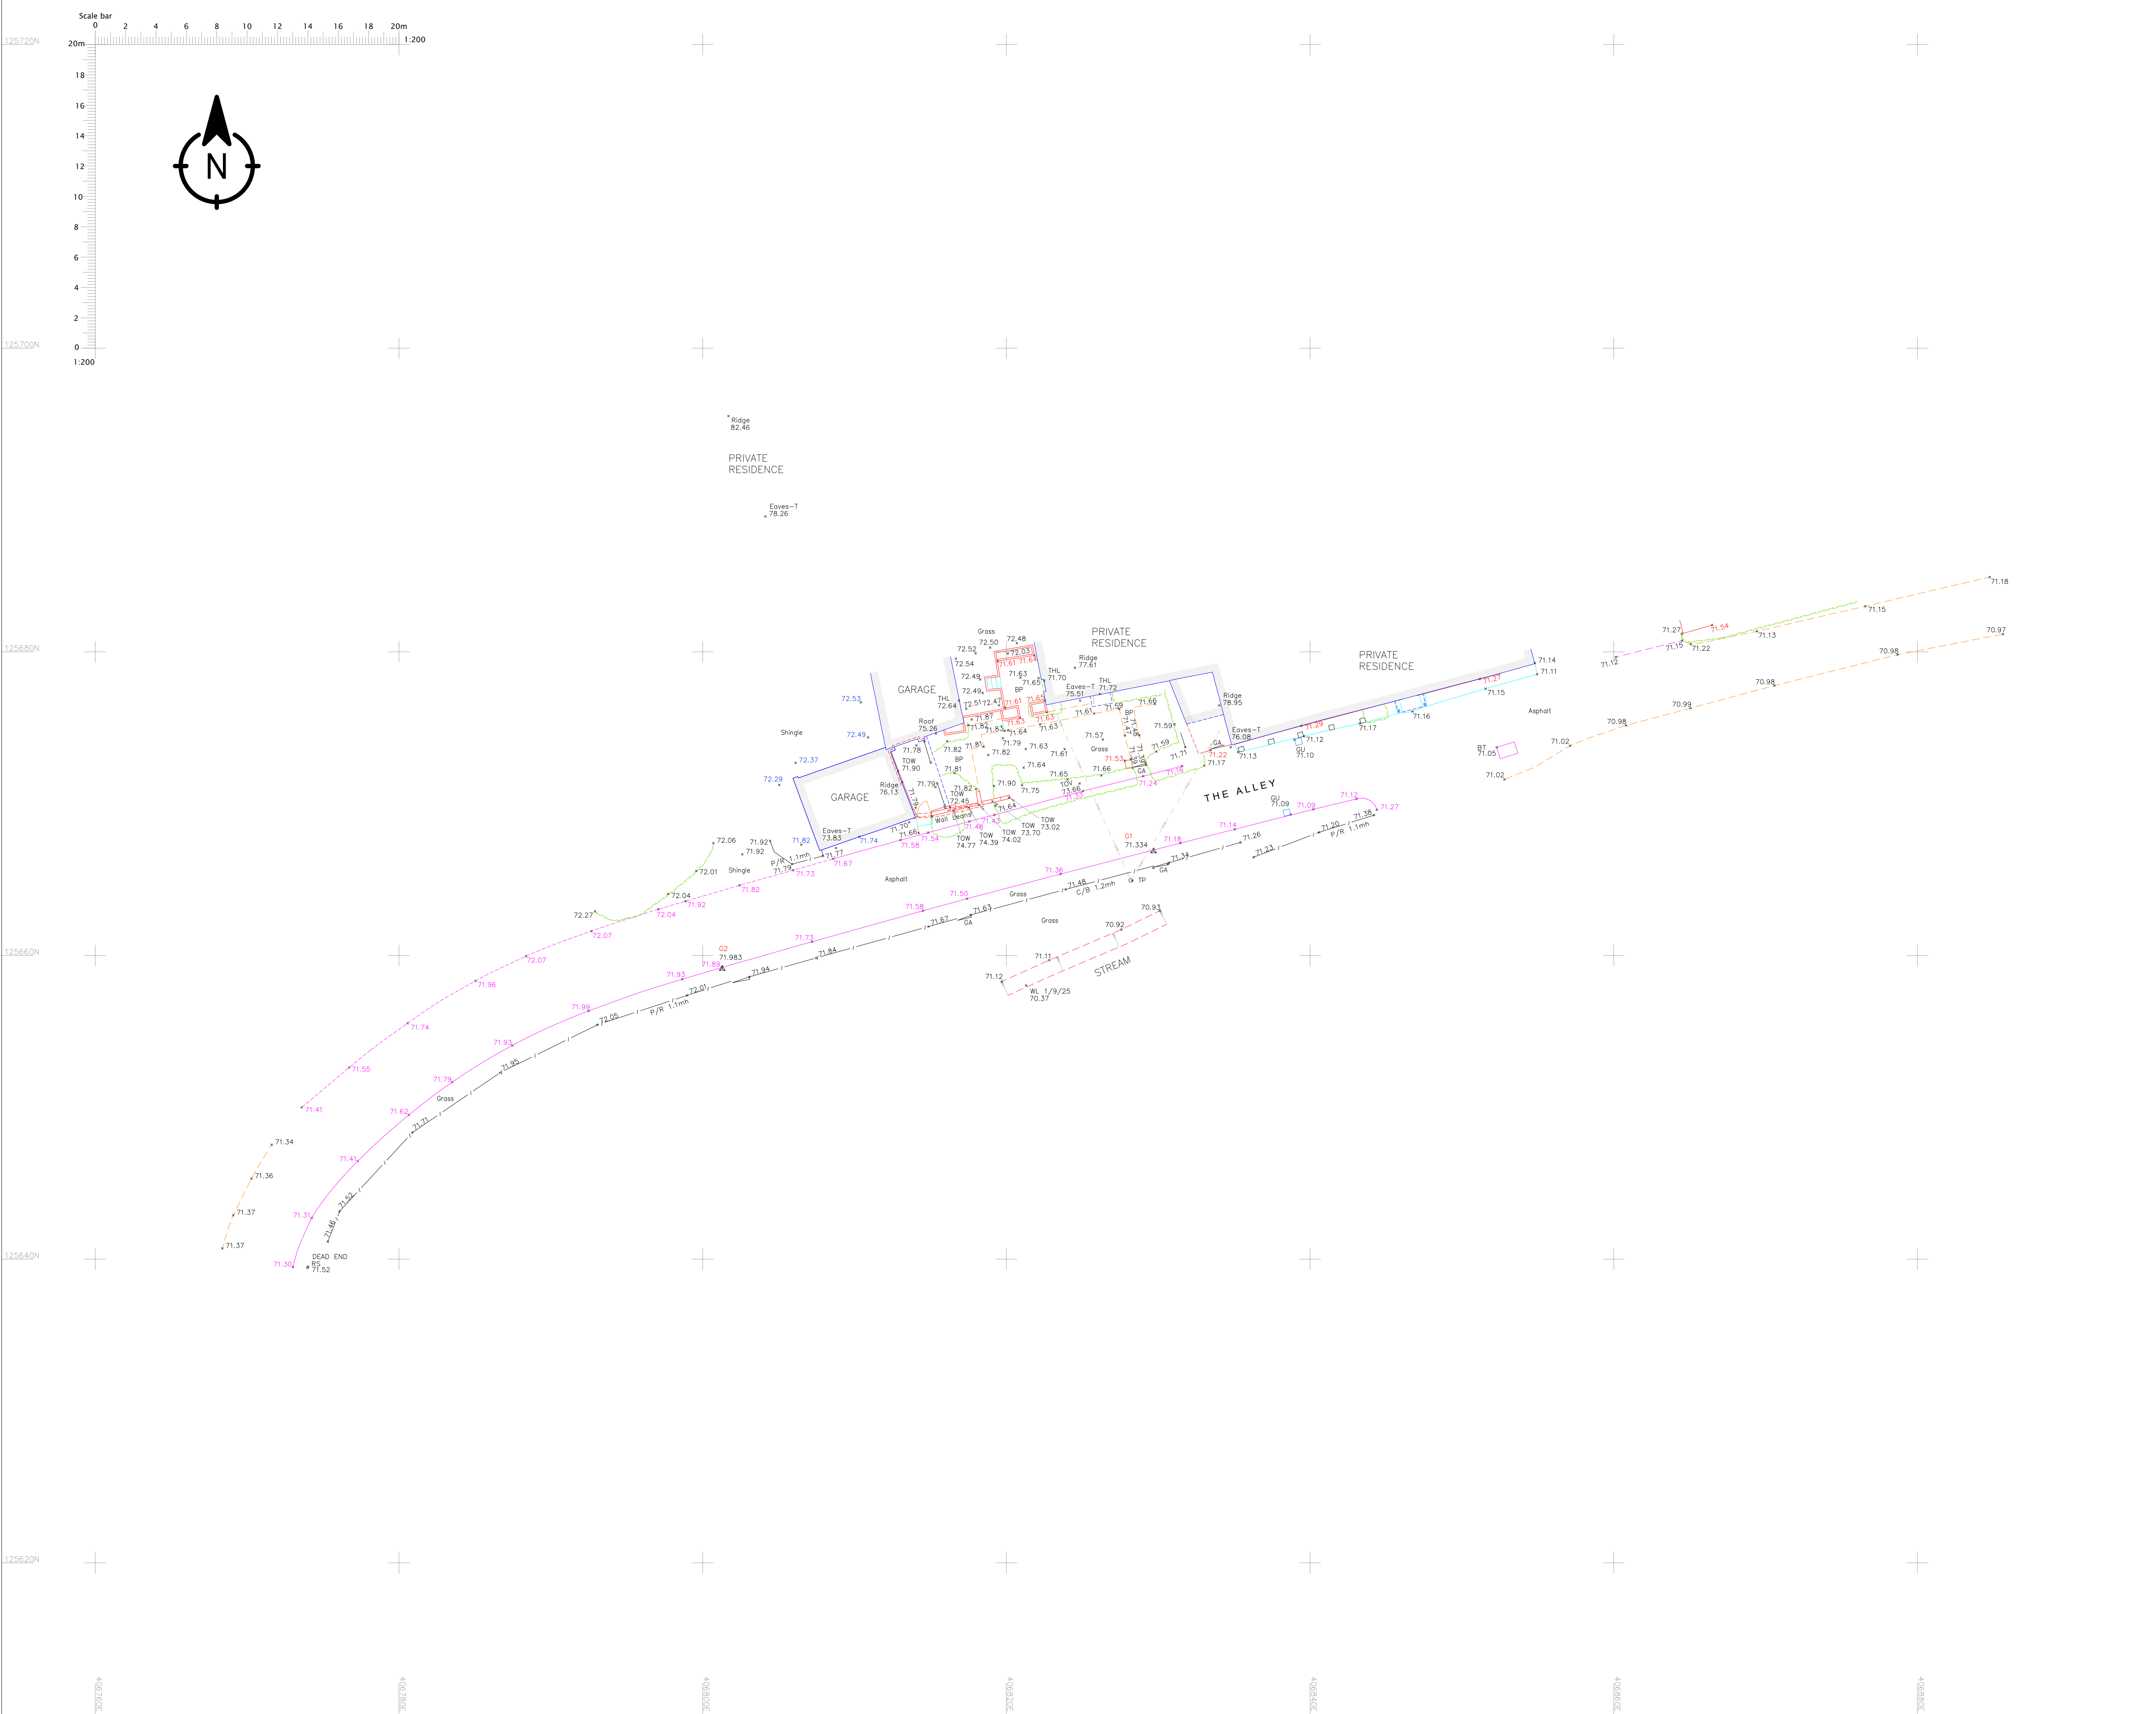

Coordinate Table				
Station	Eastings	Northings	Level	Description
G1	406829.696	125666.870	71.334	Nail
G2	406801.290	125659.129	71.983	Nail
S3	406828.268	125674.866	71.490	Nail
S5	406814.376	125672.037	71.777	Nail

Note

This survey data has been prepared for the client detailed below to an agreed specification. Unless otherwise agreed in writing the liability of 360 Geomatics Ltd is limited to the client or his appointed agent and does not extend to use beyond the limitations of the specification.

Copyright of this survey, and all associated drawings and digital information, is owned by 360 Geomatics Ltd. This information may not be sold on to a third party without prior permission of 360 Geomatics Ltd and payment of the appropriate fee.

Physical boundary detail may not represent the extent of legally conveyed ownership.

Grid: Survey is based on a local plane grid, site centred at Station G1 to Ordnance Survey National Grid coordinates (050836).

Level datum: Ordnance Datum Newlyn (ODN).

All levels on kerb lines are channel levels unless noted otherwise.

© Copyright 360 Geomatics Ltd 2025

Abbreviations (Where Applicable)

ACU	Air Conditioning Unit	MC	Mercury Inspection Cover
AR	Assumed Route	MH	Manhole
BB	Busbar Beisha Beacon	mh	Metres High
BHL	Bare Hole	MK	Marker Post
BL	Basement Light	MS#	Multi-Stemmed Tree
BO	Bollard	NB	Notice Board
BP	Block Paving	NFI	No Further Information
BRW	Brick Retaining Wall	NP	Street Name Plate
BS	Bus Stop	OHW	Overhead Wire
BT	BT Inspection Cover	OSBM	Ordnance Survey Bench Mark
BW	Brick Wall	PB	Post Box
CB	Control Box	PL	Plinth
CCTV	Closed Circuit Television	PM	Parking Meter
CD	Chamber Depth	PO	Post
CH	Top of Crown/Hedge	RE	Rodding Eye
CL	Cover Level	Red	Redundant
Co	Column	RS	Road Sign
Conc	Concrete	RW	Retaining Wall
CPS	Concrete Paving Slabs	SC	Stop Cock
CS	Cobblestones	SEP	Service Entry Point
CT	Cable TV Inspection Cover	SL	Soffit Level
CW	Concrete Wall	SRW	Stone Retaining Wall
DC	Drainage Channel	SP	Structure Post
DK	Drop Kerb	SV	Stop Valve
DJB	Down Pipe	SW	Stone Wall
EJB	Electric Junction Box	SWMH	Surface Water Manhole
EP	Electricity Pole	SY	Stay Wire
ER	Earthing Rod	TCB	Telephone Call Box
ES	Eaves Soffit	THL	Threshold Level
FB	Flower Bed	TL	Traffic Light
FFL	Finished Floor Level	TM	Ticket Machine
FH	Fire Hydrant	TOF	Top of Fence
FL	Flood Light	TOP	Top of Parapet
FP	Fuel Pump	TOV	Top of Vegetation
FWMH	Foul Water Manhole	TOW	Top of Wall
GA	Gate	TP	Telegraph Pole
GM	Gas Meter	TPS	Tactile Paving Slabs
GU	Gully	UTL	Unable To Lift
GV	Gas Valve	UTS	Unable To Survey
IB	Illuminated Bollard	VP	Vent Pipe
IC	Inspection Cover	WL	Water Level
IL	Invert Level	WM	Water Meter
KO	Kerb Outlet	WO	Washout
L	Light	WP	Waste Pipe
LB	Litter Bin	WT	Water Top
LP	Lamp Post	WV	Water Valve

Fence Types

A/B	Armco Crash Barrier	H/R	Hand Rail
B/W	Barbed Wire	I/R	Iron Railing
C/B	Close Boarded	O/B	Open Boarded
C/I	Corrugated Iron	P/S	Palisade Security
C/L	Chain Link	P/R	Post and Rail
C/LS	Chain Link Security	P/W	Post and Wire
C/P	Chestnut Paving	S/W	Sheep Wire
G/R	Guard Rail	W/M	Wire Mesh

Legend

Eaves-T (End of Tile)

Eaves-S (Eaves Soffit)

Tree

Girth-Spread/Height

Girth -Trunk Diameter

Spread -Canopy Radius

Rev Suffix

Revision Details

Initial

Date

Surveyed by

360GEOMATICS

LAND & MEASURED BUILDING SURVEYS

10 Salters Heath Road

Monk Sherborne, Tadley

Hampshire RG26 5HY

Tel: 01256 851672

Mob: 07734 233459

Email: info@360g.co.uk

Website: www.360g.co.uk

Client:

Hilary Claire King
Brightside
The Alley, Bishopstone
Salisbury, SP5 4DB

Job Title:

Survey at
Brightside, The Alley
Bishopstone
Salisbury, SP5 4DB

Drawing Title:

Topographical
Survey

Drawing No:

360G-25043T-100

Rev Suffix:

Drawn:

Checked:

Scale:

Date:

PB

JM

1:200

03/09/2025

Job No:

Sheet:

Sheet Size:

25043T

1 of 1

A1