
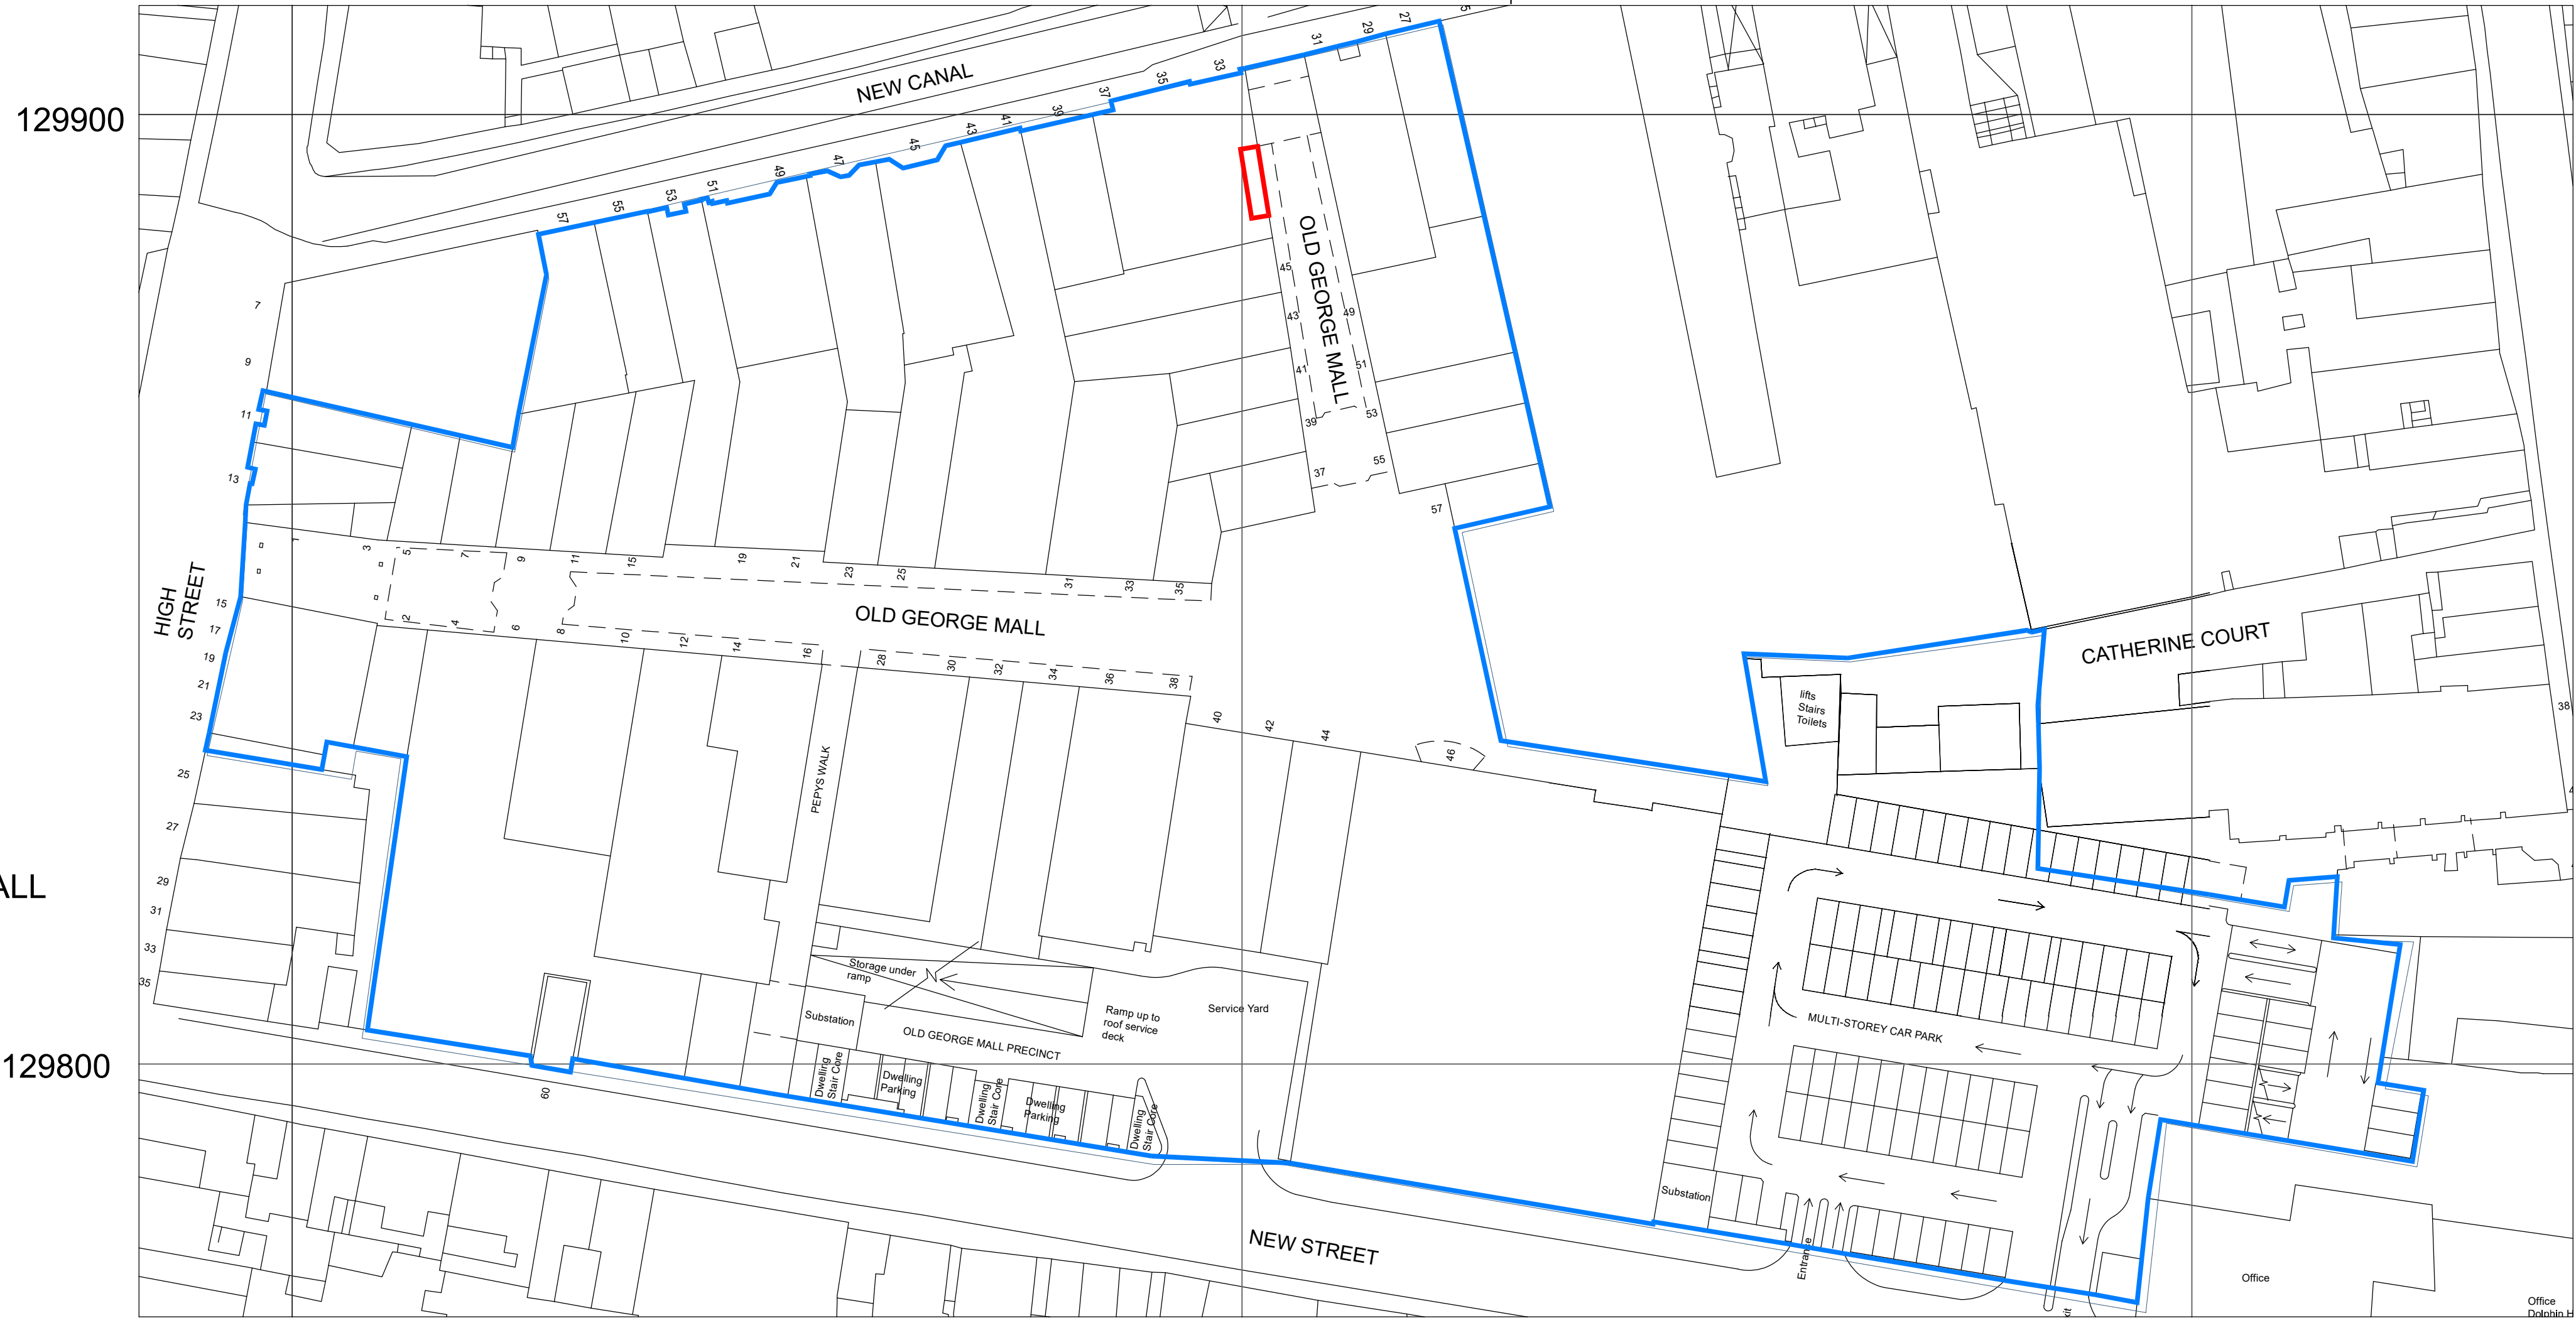
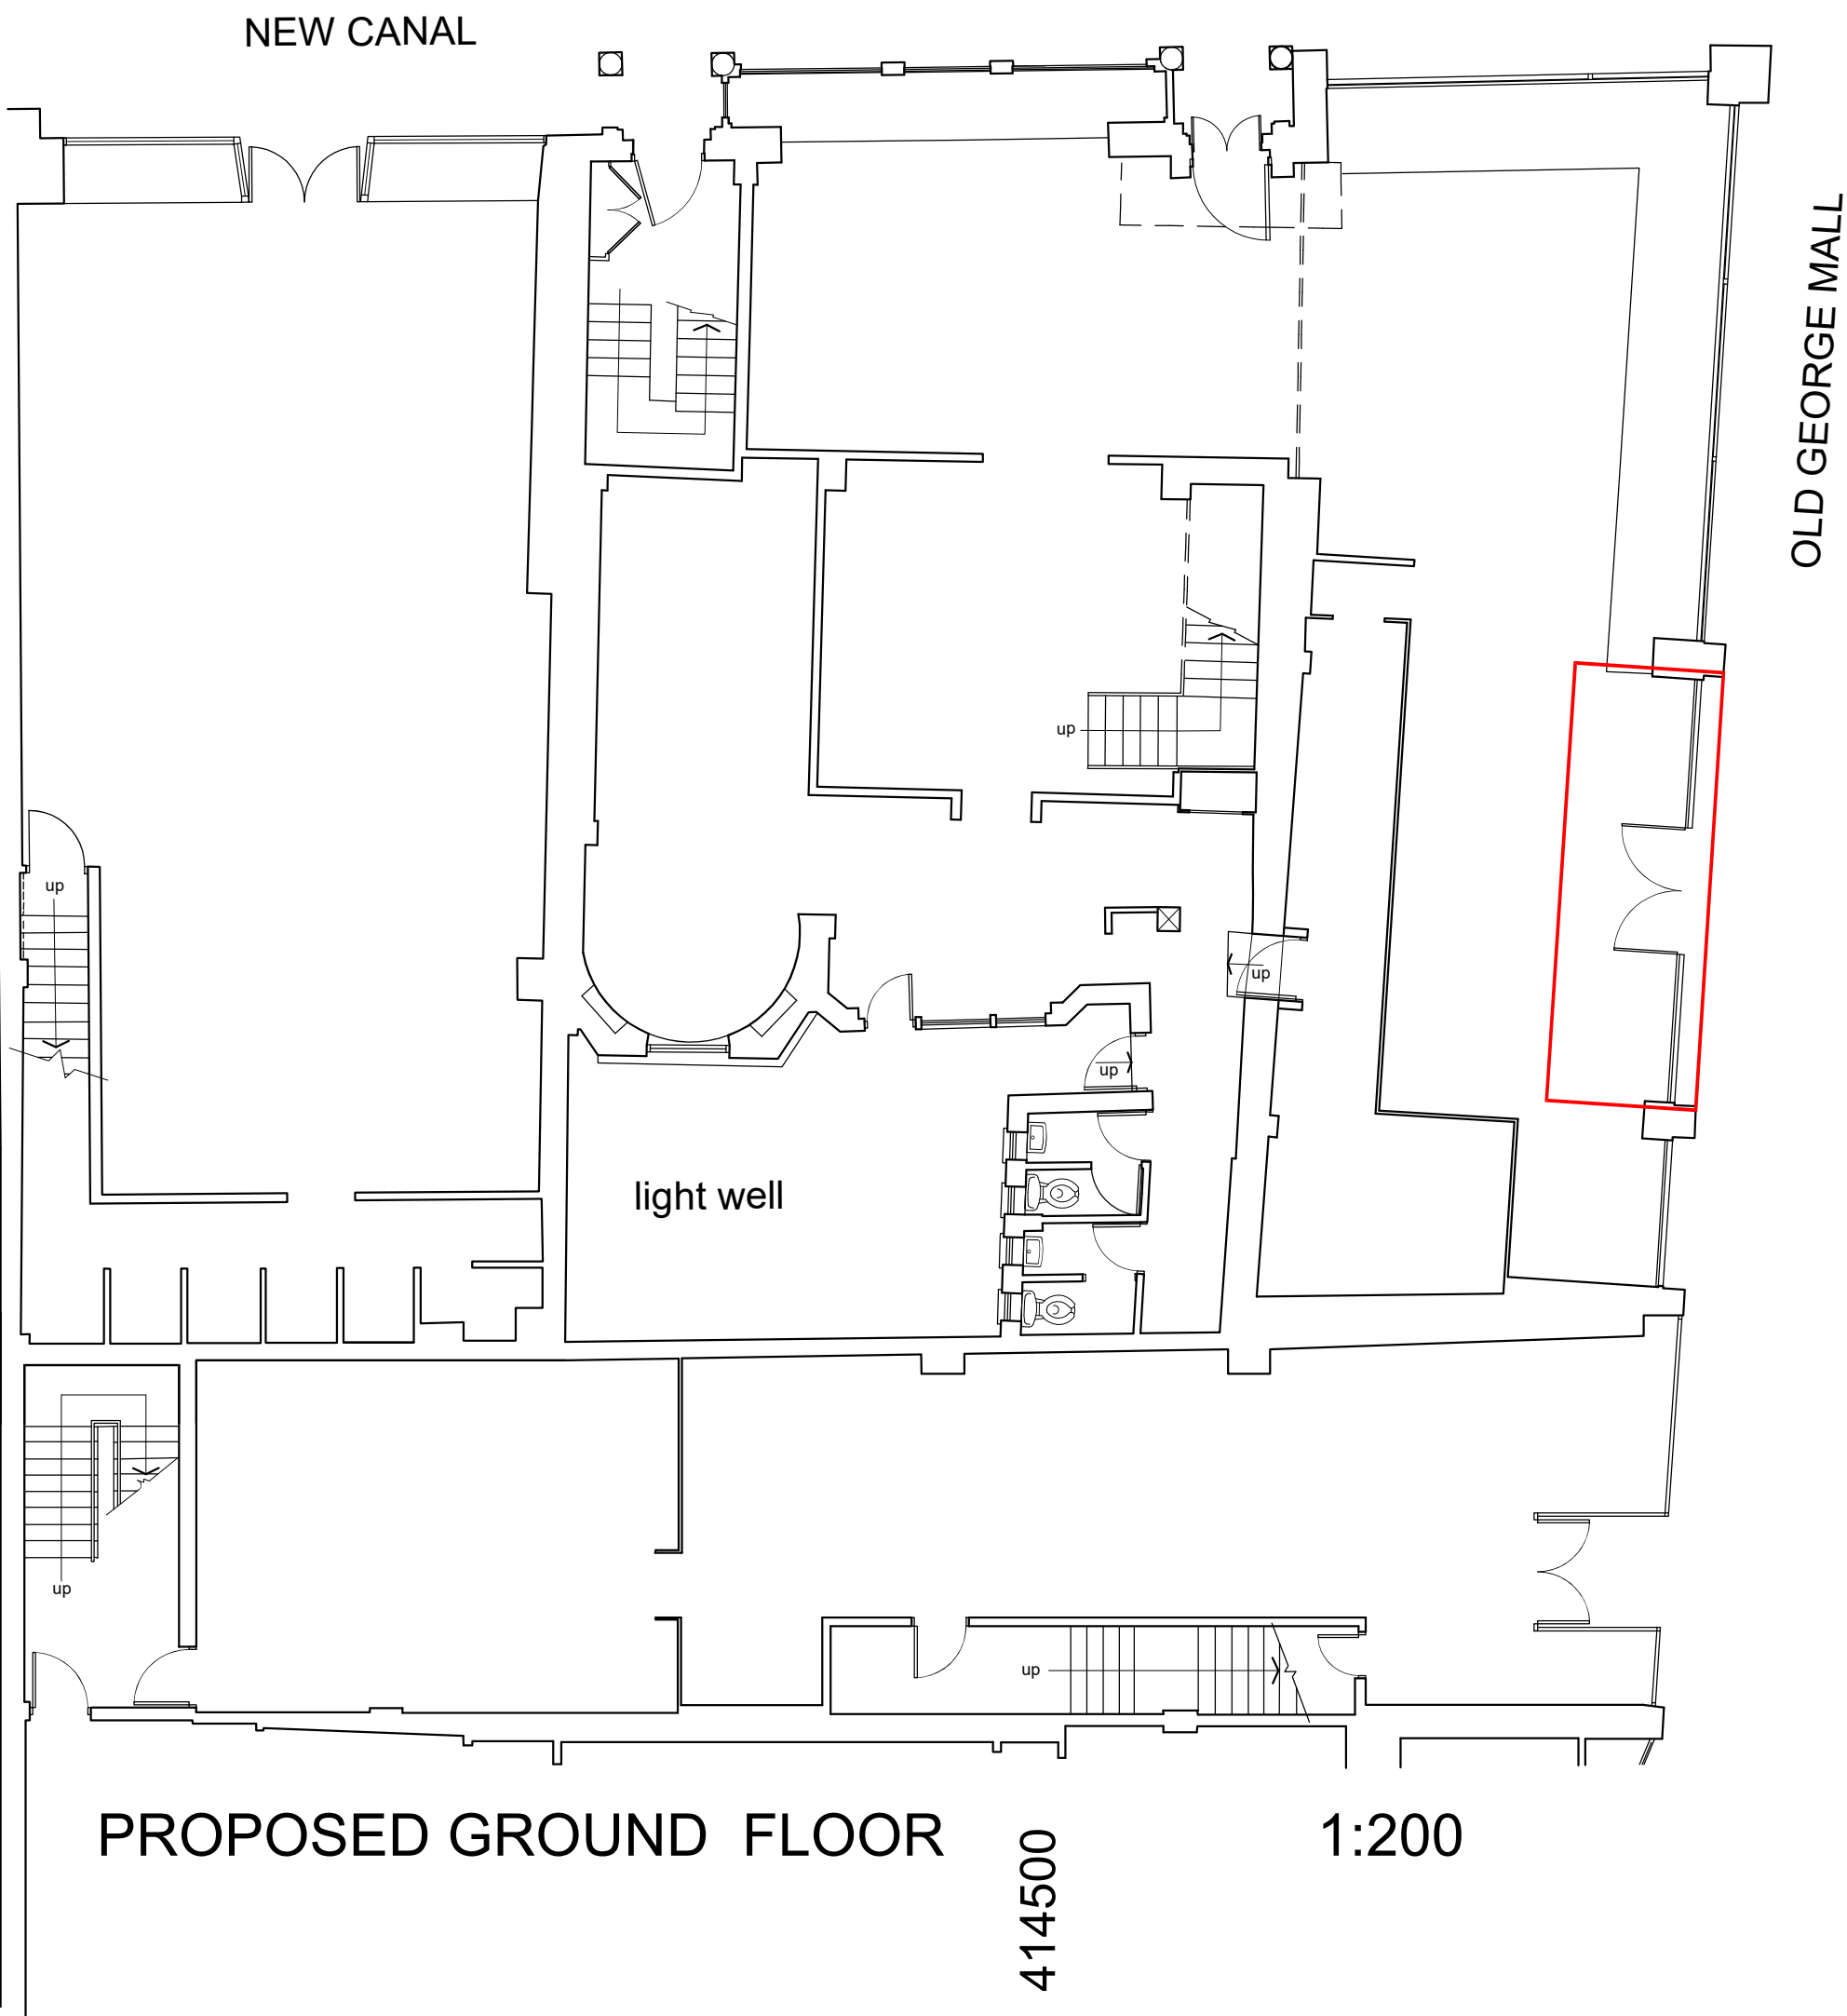


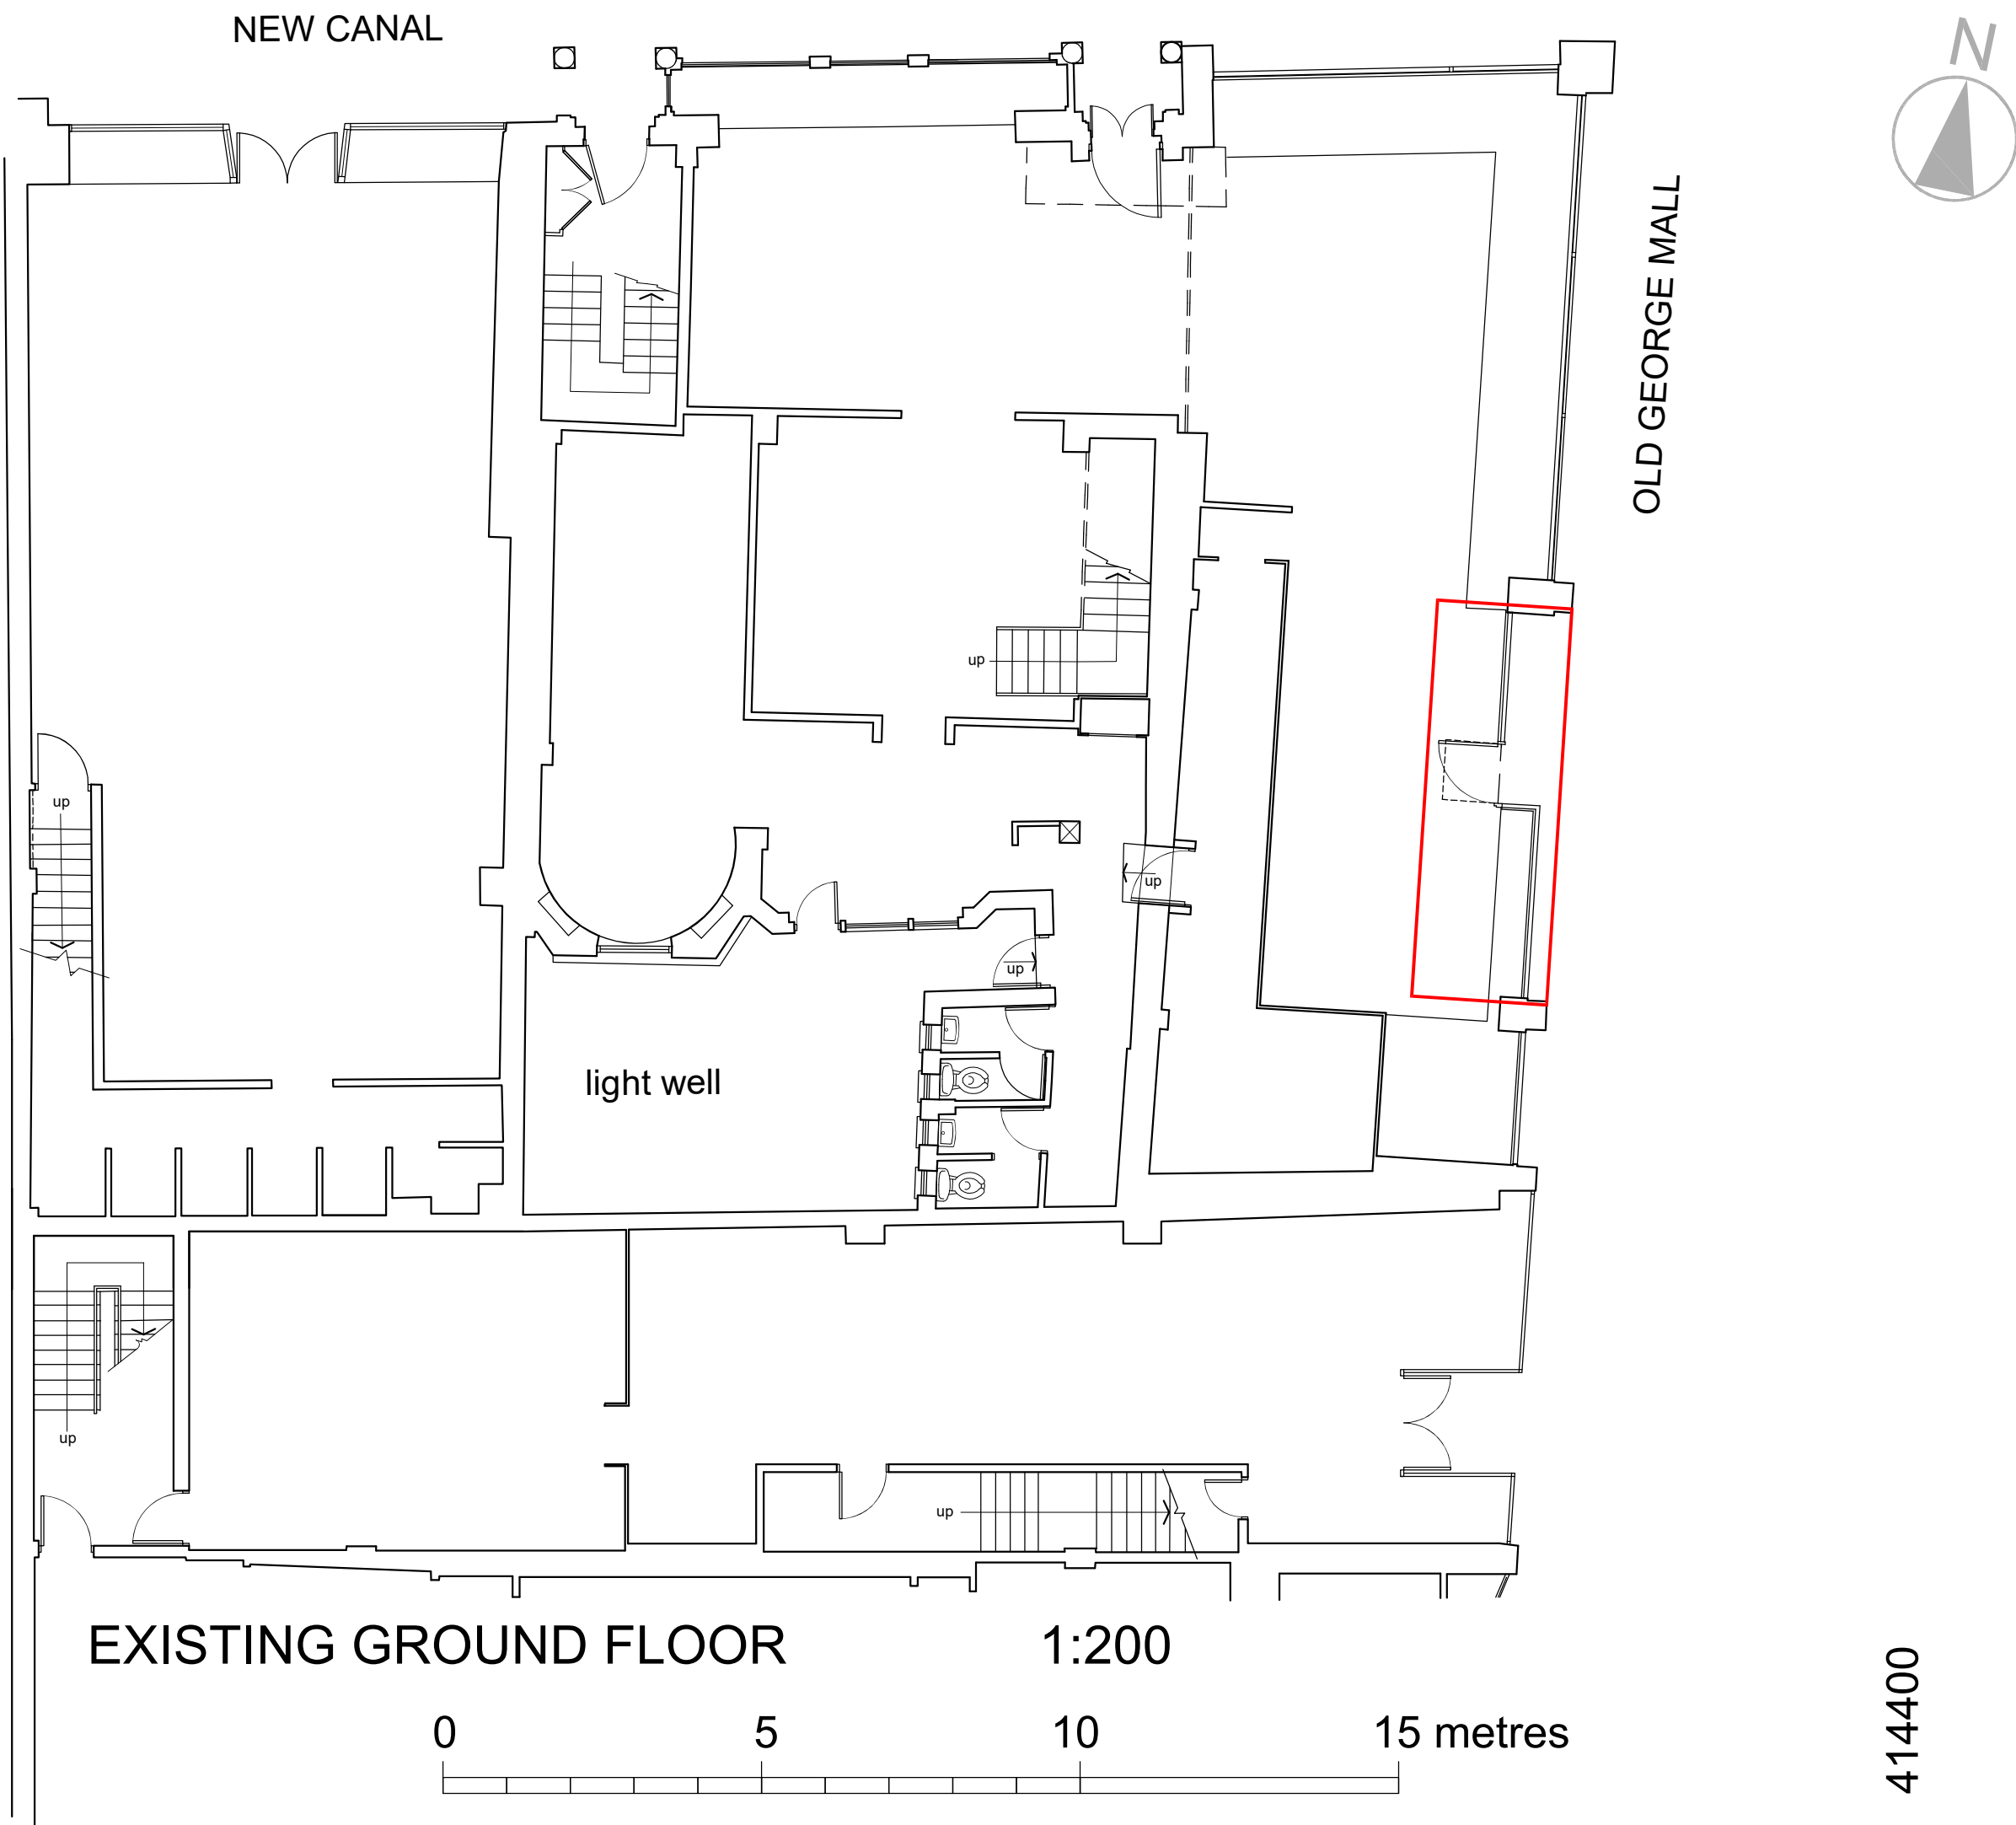

Do not scale this drawing for construction purposes
In all cases figured dimensions are to be followed
All dimensions to be checked on site before work commences
© This drawing is the copyright of Alandem Consulting and may not be reproduced in part or in whole without prior written permission

Notes:

PLANNING

Revision	Description	Date	Drawn
C	Blue line added	21.11.25	RTH
B	Minor revisions	20.11.25	RTH
A	Minor revisions	20.11.25	RTH

Alandem Consulting
Chartered Surveyors

Sunnycot Studio • Church Lane • Brent Knoll • TA9 4DG
e andrew.holmes@alandemconsulting.co.uk

Client: The Railway Pensions Nominees Ltd

Project: Unit 33 New Canal
Old George Mall, Salisbury

Drawing: Existing & Proposed
Ground Floor & Location Plans

Scale: 1:200 & 1:1250 @ A3 Drawn by: RTH

Date: October 2025 Checked by:

Drawing Number: 2418/ 01 Revision: C