



Do not scale this drawing for construction purposes
In all cases figured dimensions are to be followed
All dimensions to be checked on site before work commences
© This drawing is the copyright of Alandem Consulting and may not be reproduced in part or in whole without prior written permission

Notes:

EXISTING ELEVATION TO OGM

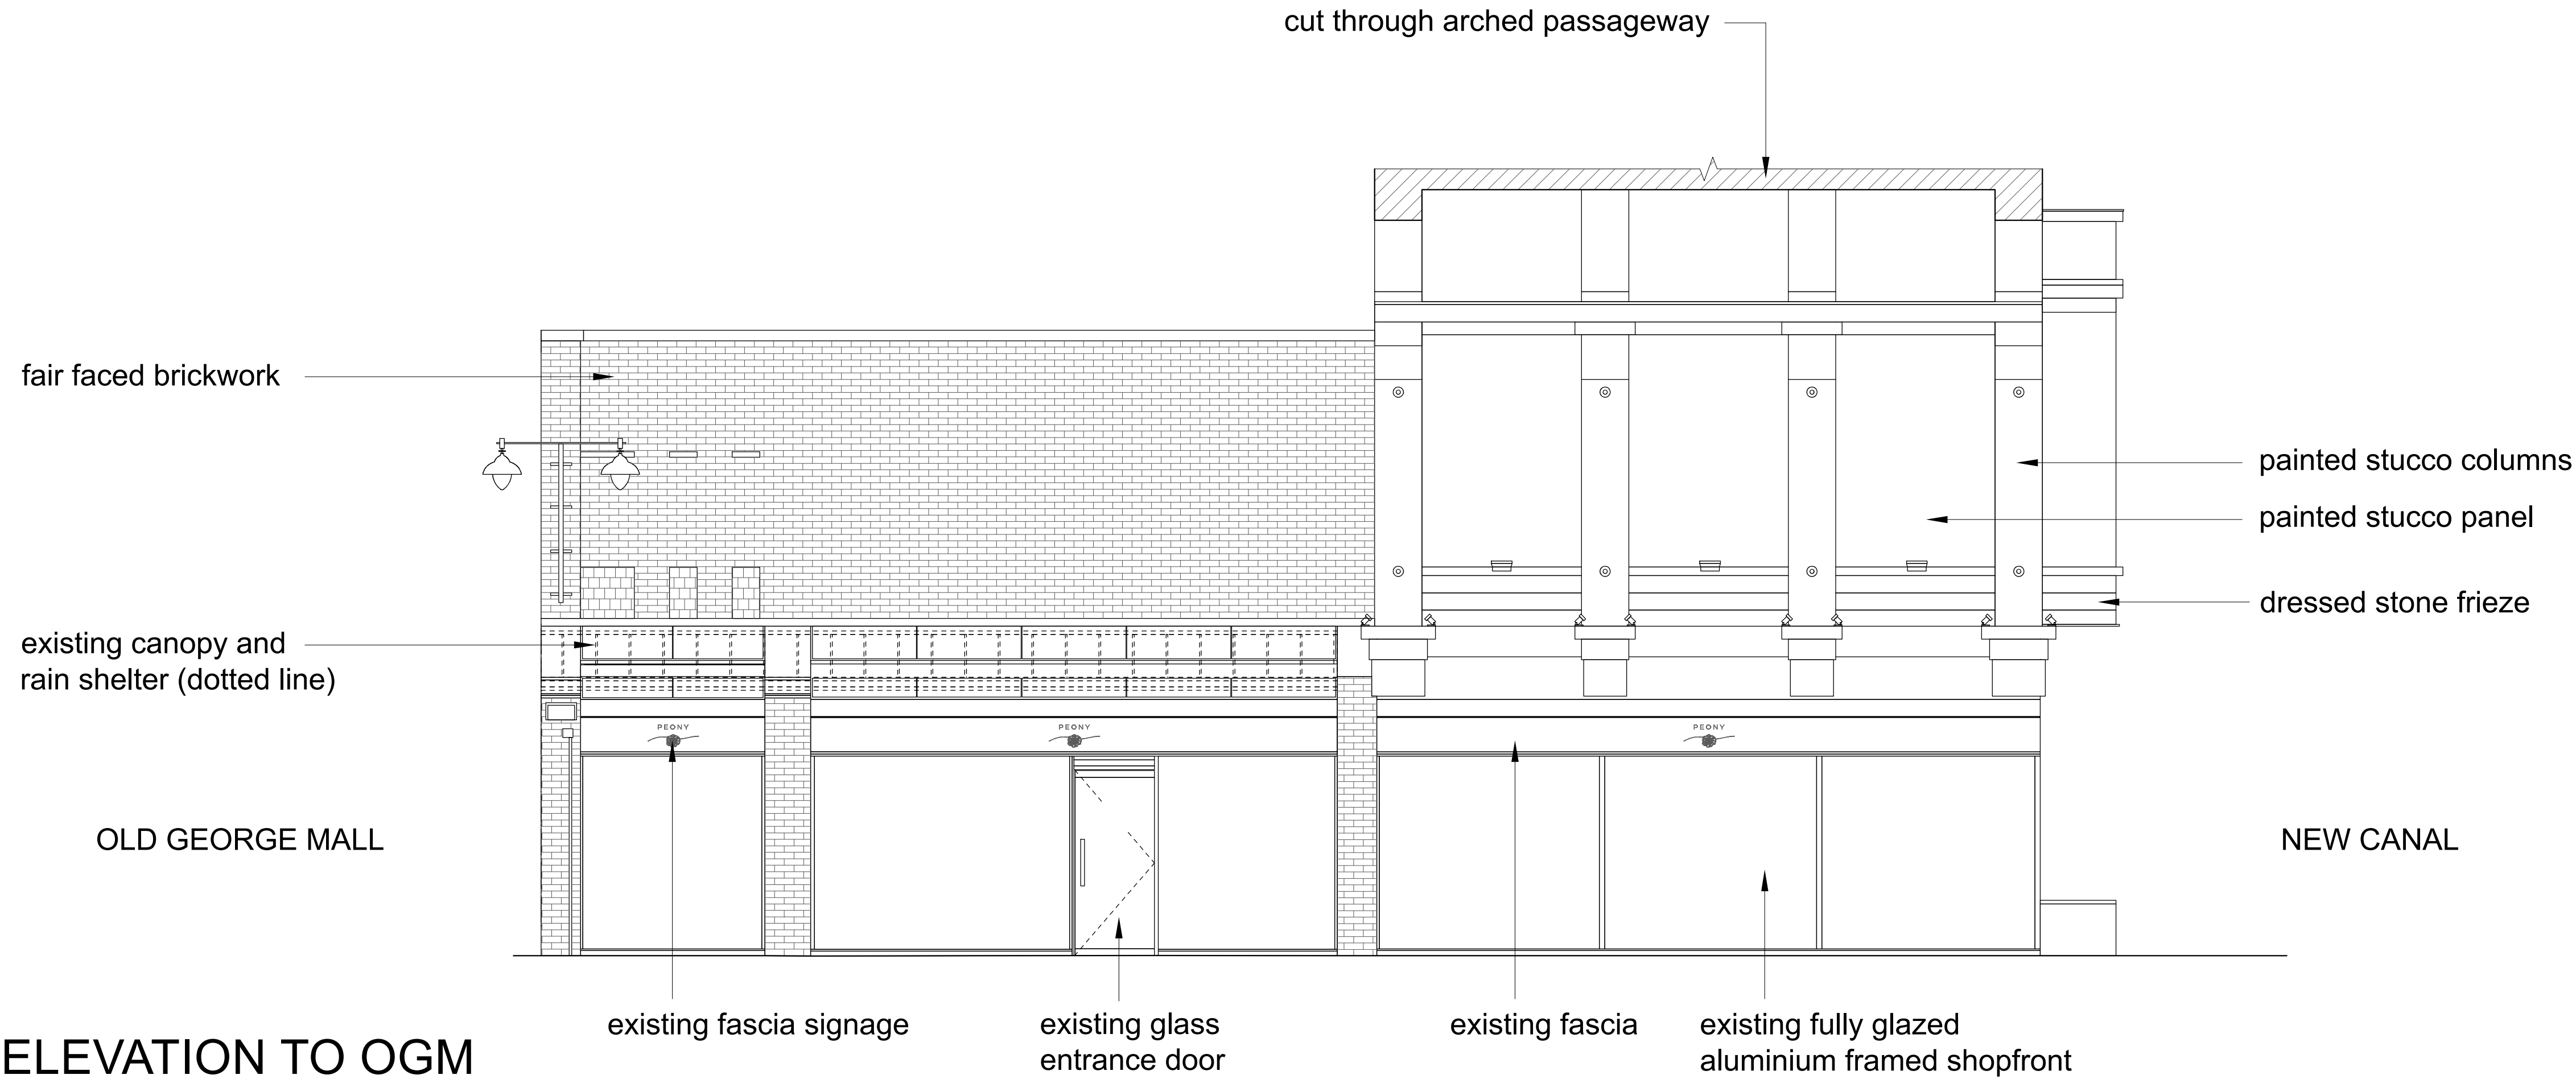

PROPOSED ELEVATION TO OGM

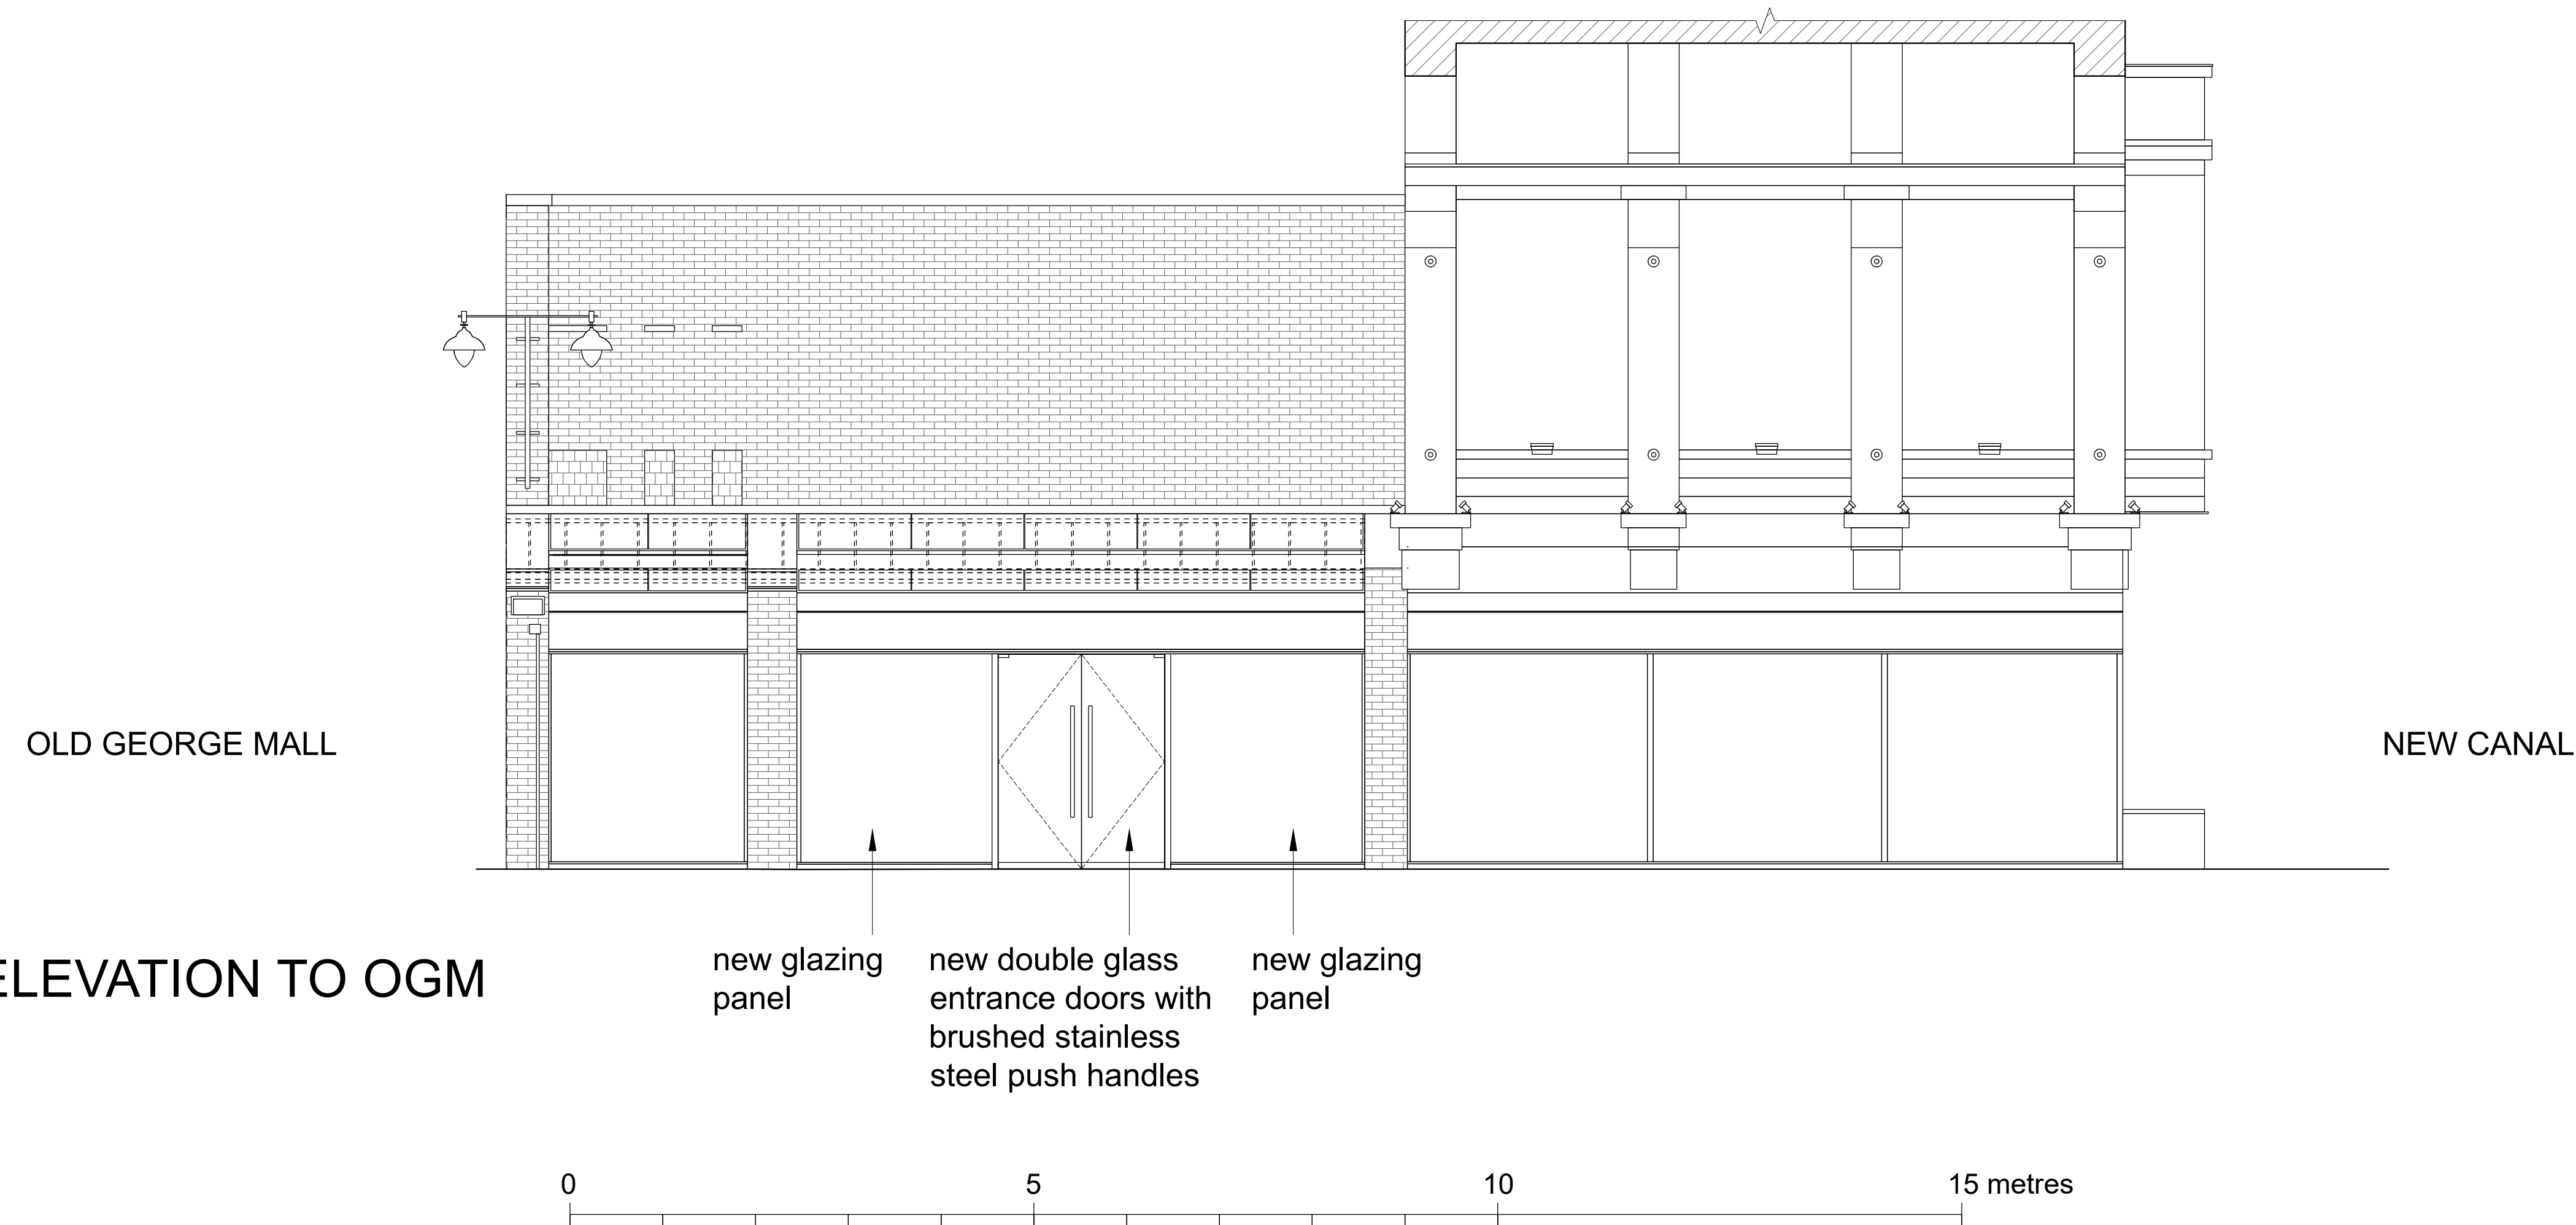

PLANNING

Revision	Description	Date	Drawn
A	Minor revisions	20.11.25	RTH

Alandem Consulting
Chartered Surveyors

Sunnycot Studio • Church Lane • Brent Knoll • TA9 4DG
e andrew.holmes@alandemconsulting.co.uk

Client: The Railway Pensions Nominees Ltd

Project: Unit 33 New Canal
Old George Mall, Salisbury

Drawing: Existing & Proposed
Elevations to Old George Mall

Scale: 1:50 @ A1; 1:100 @ A3 Drawn by: RTH

Date: October 2025 Checked by:

Drawing Number: 2418/ 02 Revision: A