


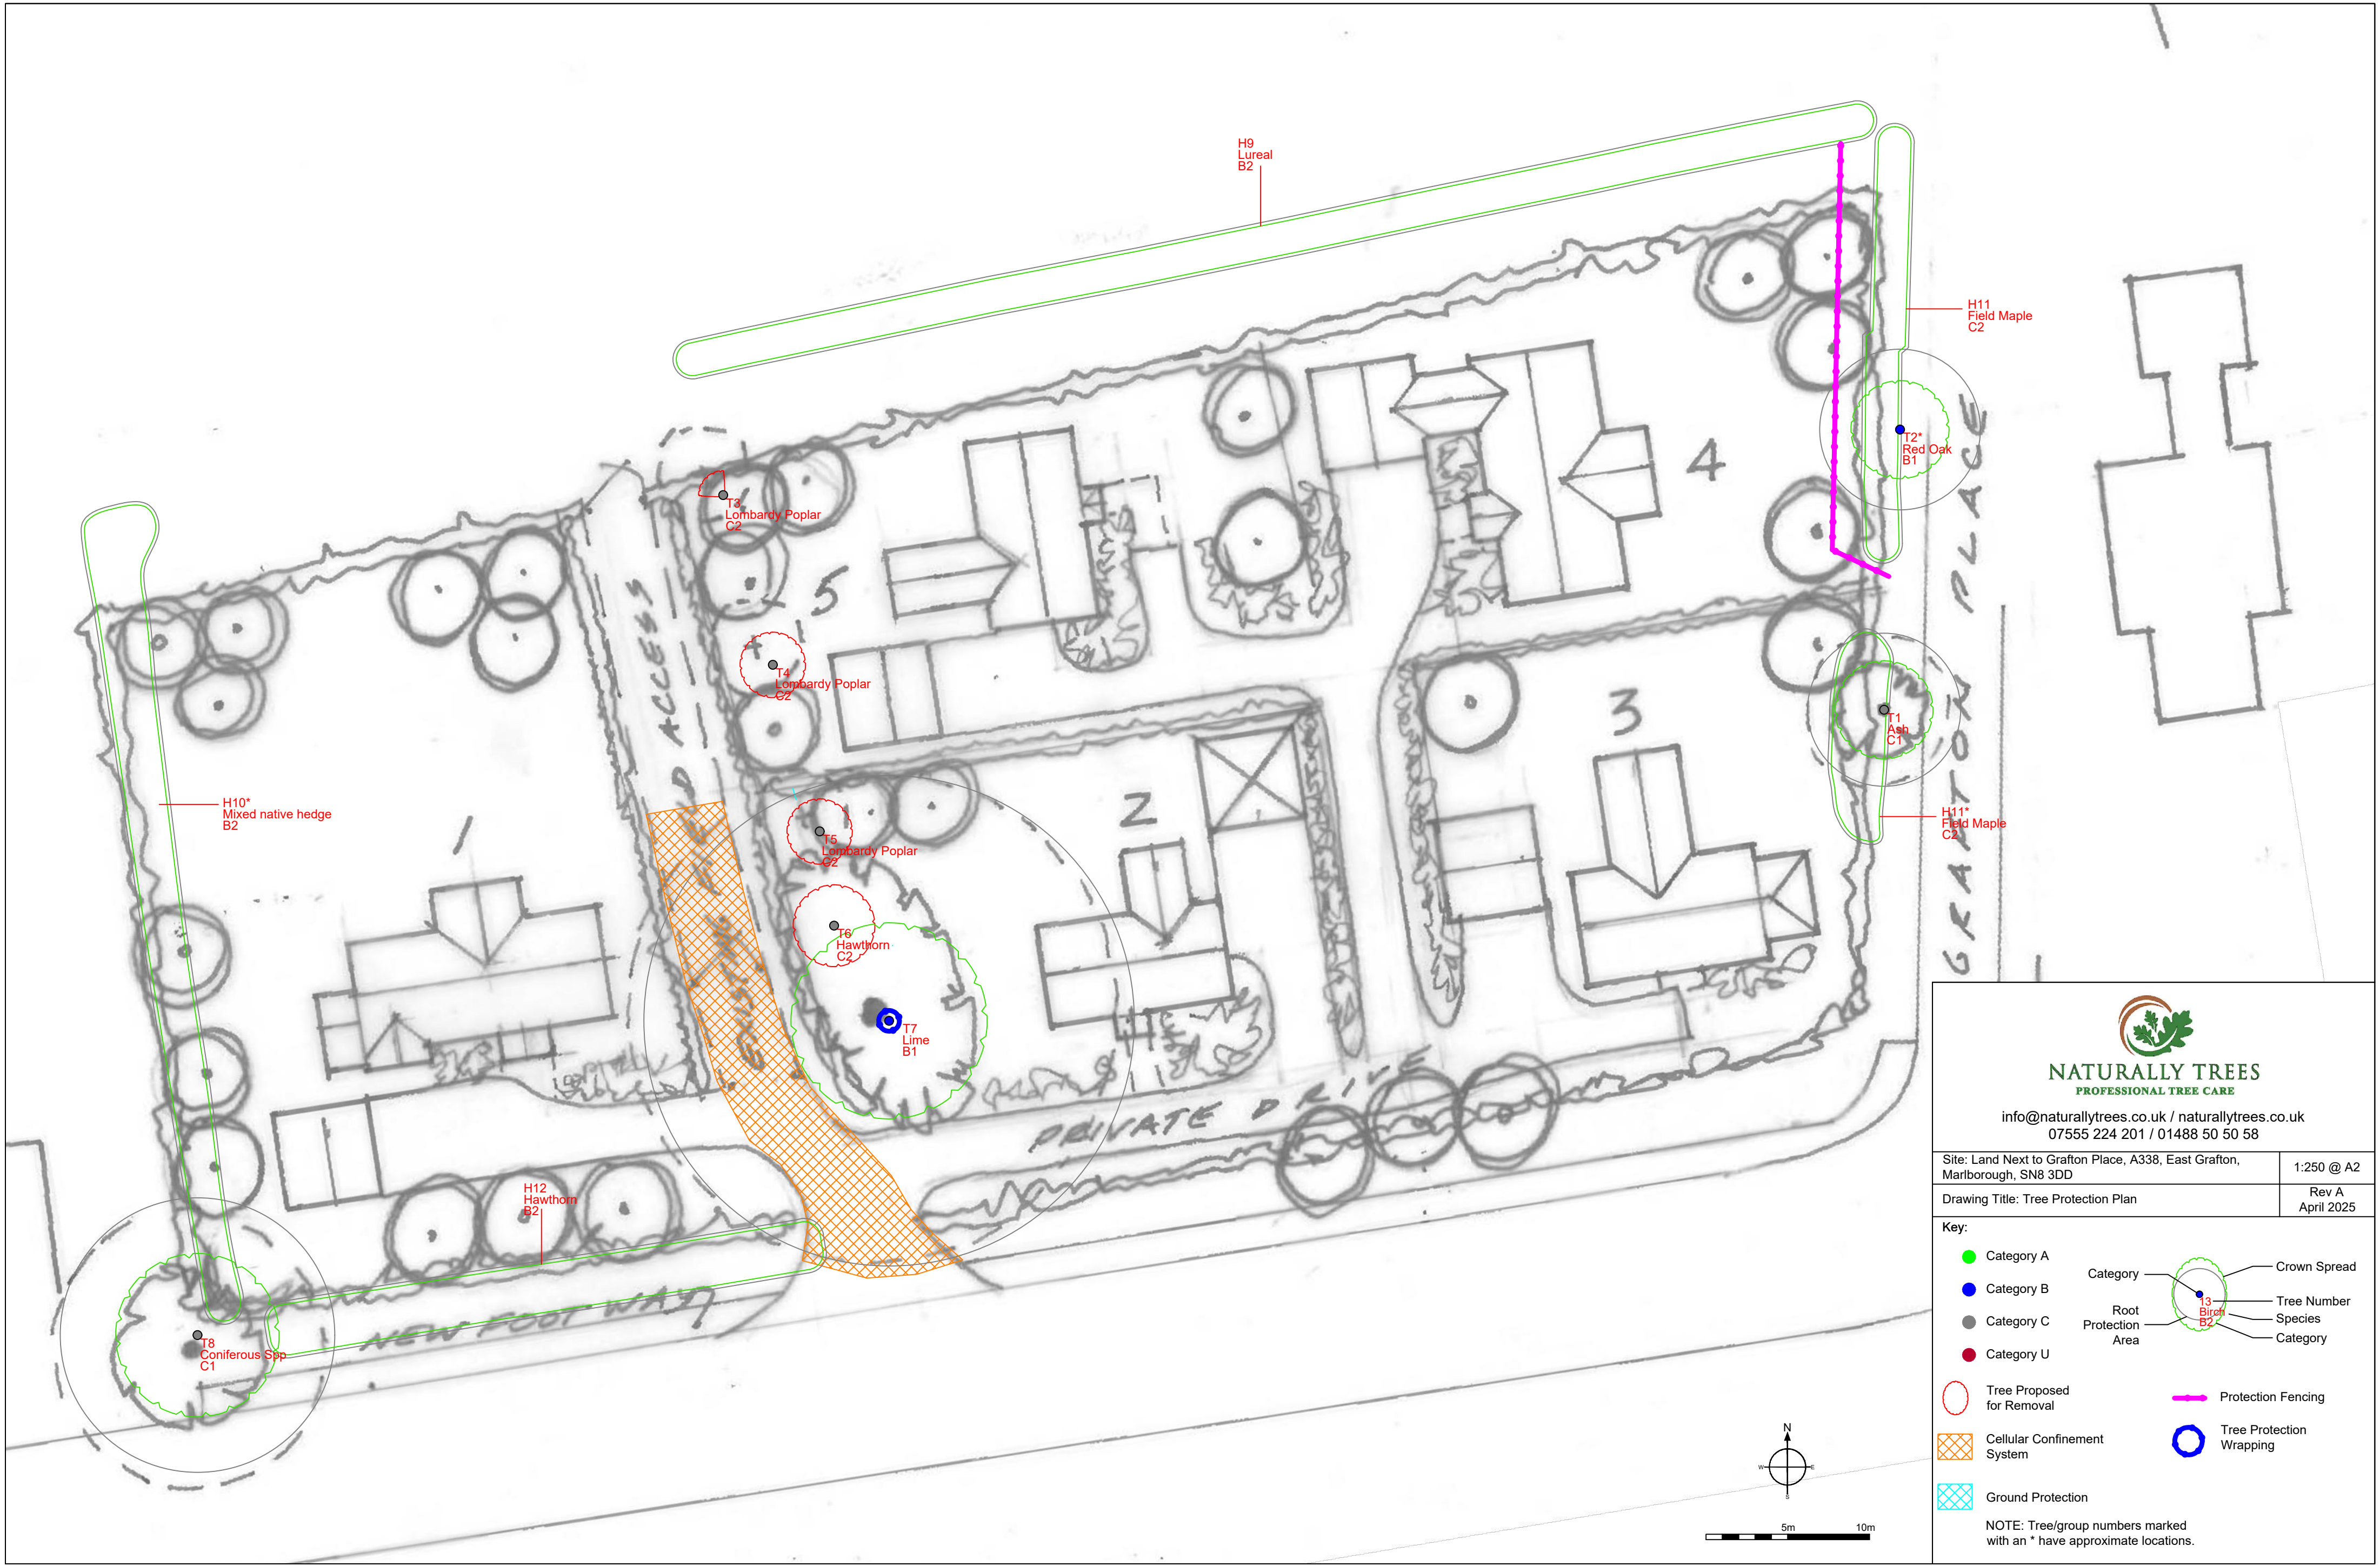



NATURALLY TREES
PROFESSIONAL TREE CARE

info@naturallytrees.co.uk / naturallytrees.co.uk
07555 224 201 / 01488 50 50 58

Site: Land Next to Grafton Place, A338, East Grafton, Marlborough, SN8 3DD	1:250 @ A2
Drawing Title: Tree Protection Plan	Rev A April 2025

Key:

● Category A

● Category B

● Category C

● Category U

○ Tree Proposed for Removal

Cellular Confinement System

Ground Protection

○ Crown Spread

● Tree Number

○ Species

○ Category

○ Root Protection Area

○ Protection Fencing

○ Tree Protection Wrapping

NOTE: Tree/group numbers marked with an * have approximate locations.