



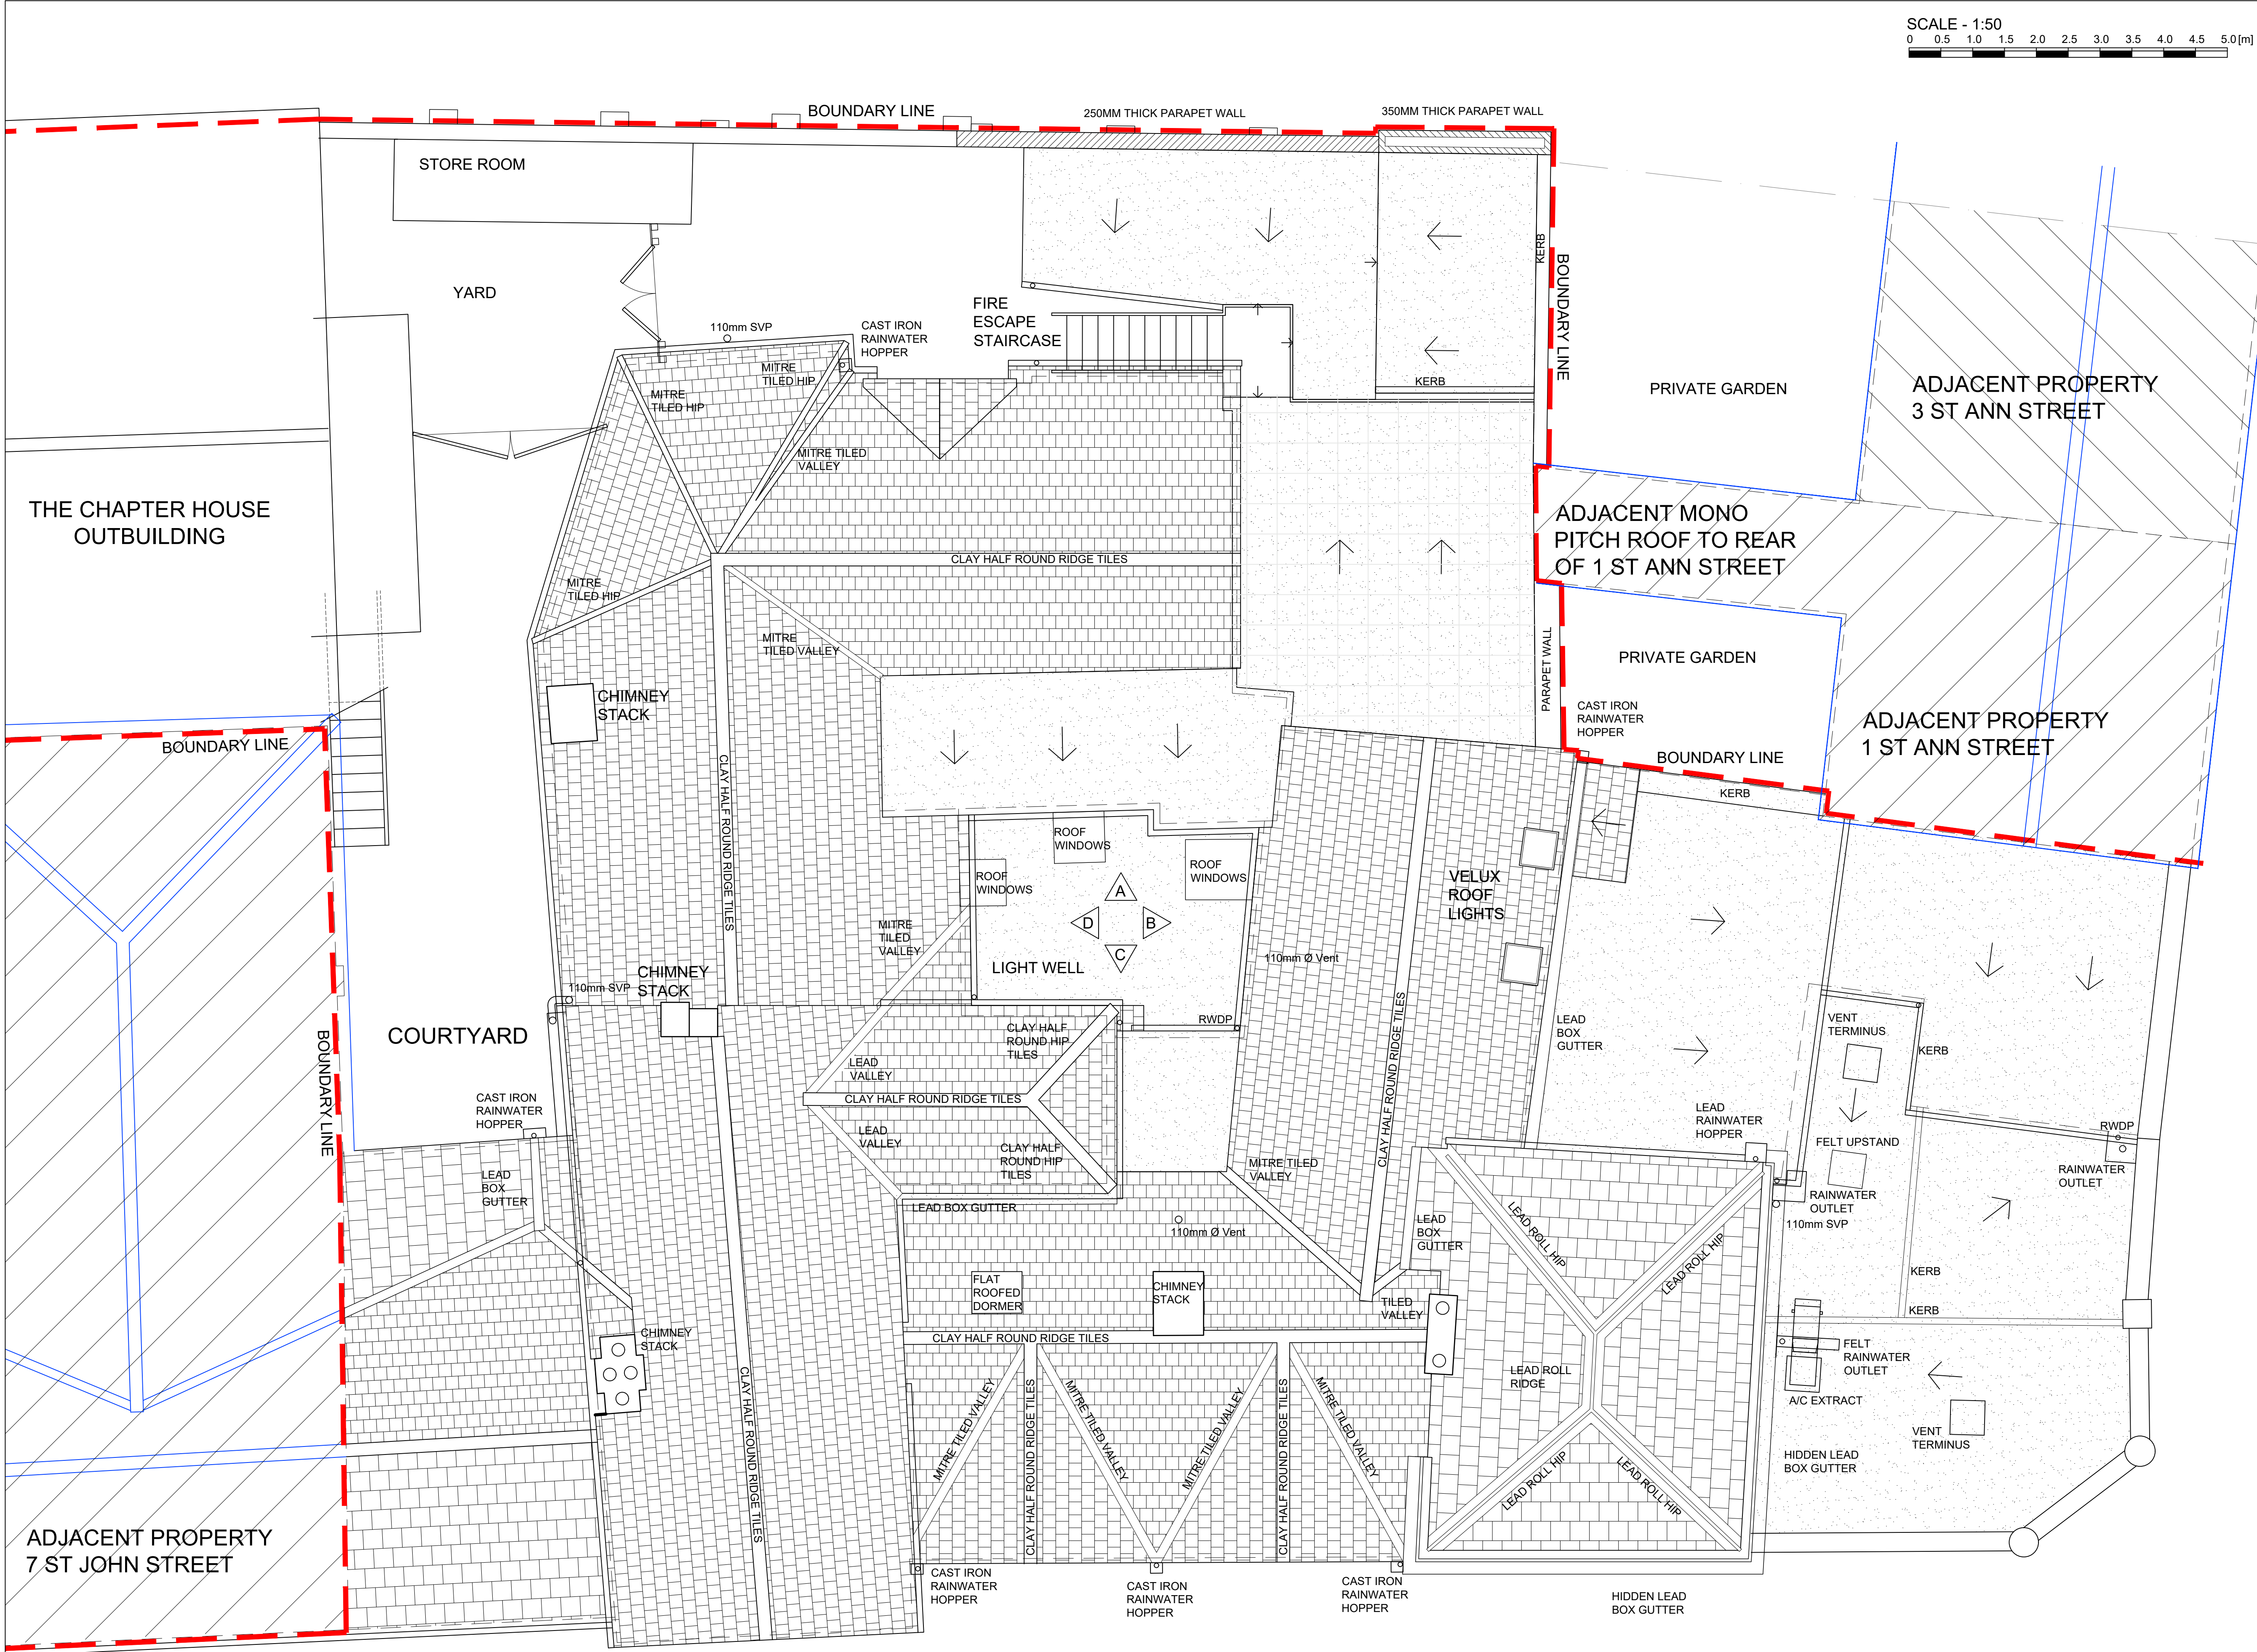

EXISTING ROOF LAYOUT
@ SCALE 1:50

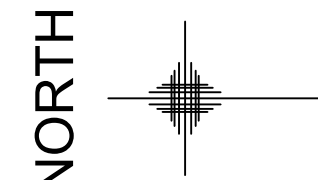

A1 PRINT

NOTE: The Contractor is to check and verify all building and site dimensions, levels and sewer invert levels at connection points before work starts. This drawing must be read with and checked against any structural or other specialist drawings provided. The Contractor is to comply in all respects with the current Building Regulations whether or not specifically stated on these drawings. This drawing is not intended to show details of foundation or ground conditions. Each area of ground relied upon to support the structure depicted must be investigated by the Contractor and suitable methods of foundation be provided.			
Rev.		By	Date
 AGENCY LTD E-mail : Ben@hollington-architects.co.uk Tel. 07974 763424			
Site THE CHAPTER HOUSE 9-13 ST JOHNS ST, SALISBURY SP1 2SB			
Title EXISTING ROOF LAYOUT			
Project Manager/ Checked	Drawn By APH	Scale 1:50@A1	Date 04.02.25
Arch./Des.	Drawing Number	Rev. 25:23 / 01	