


SCALE - 1:50
0 0.5 1.0 1.5 2.0 2.5 3.0 3.5 4.0 4.5 5.0[m]

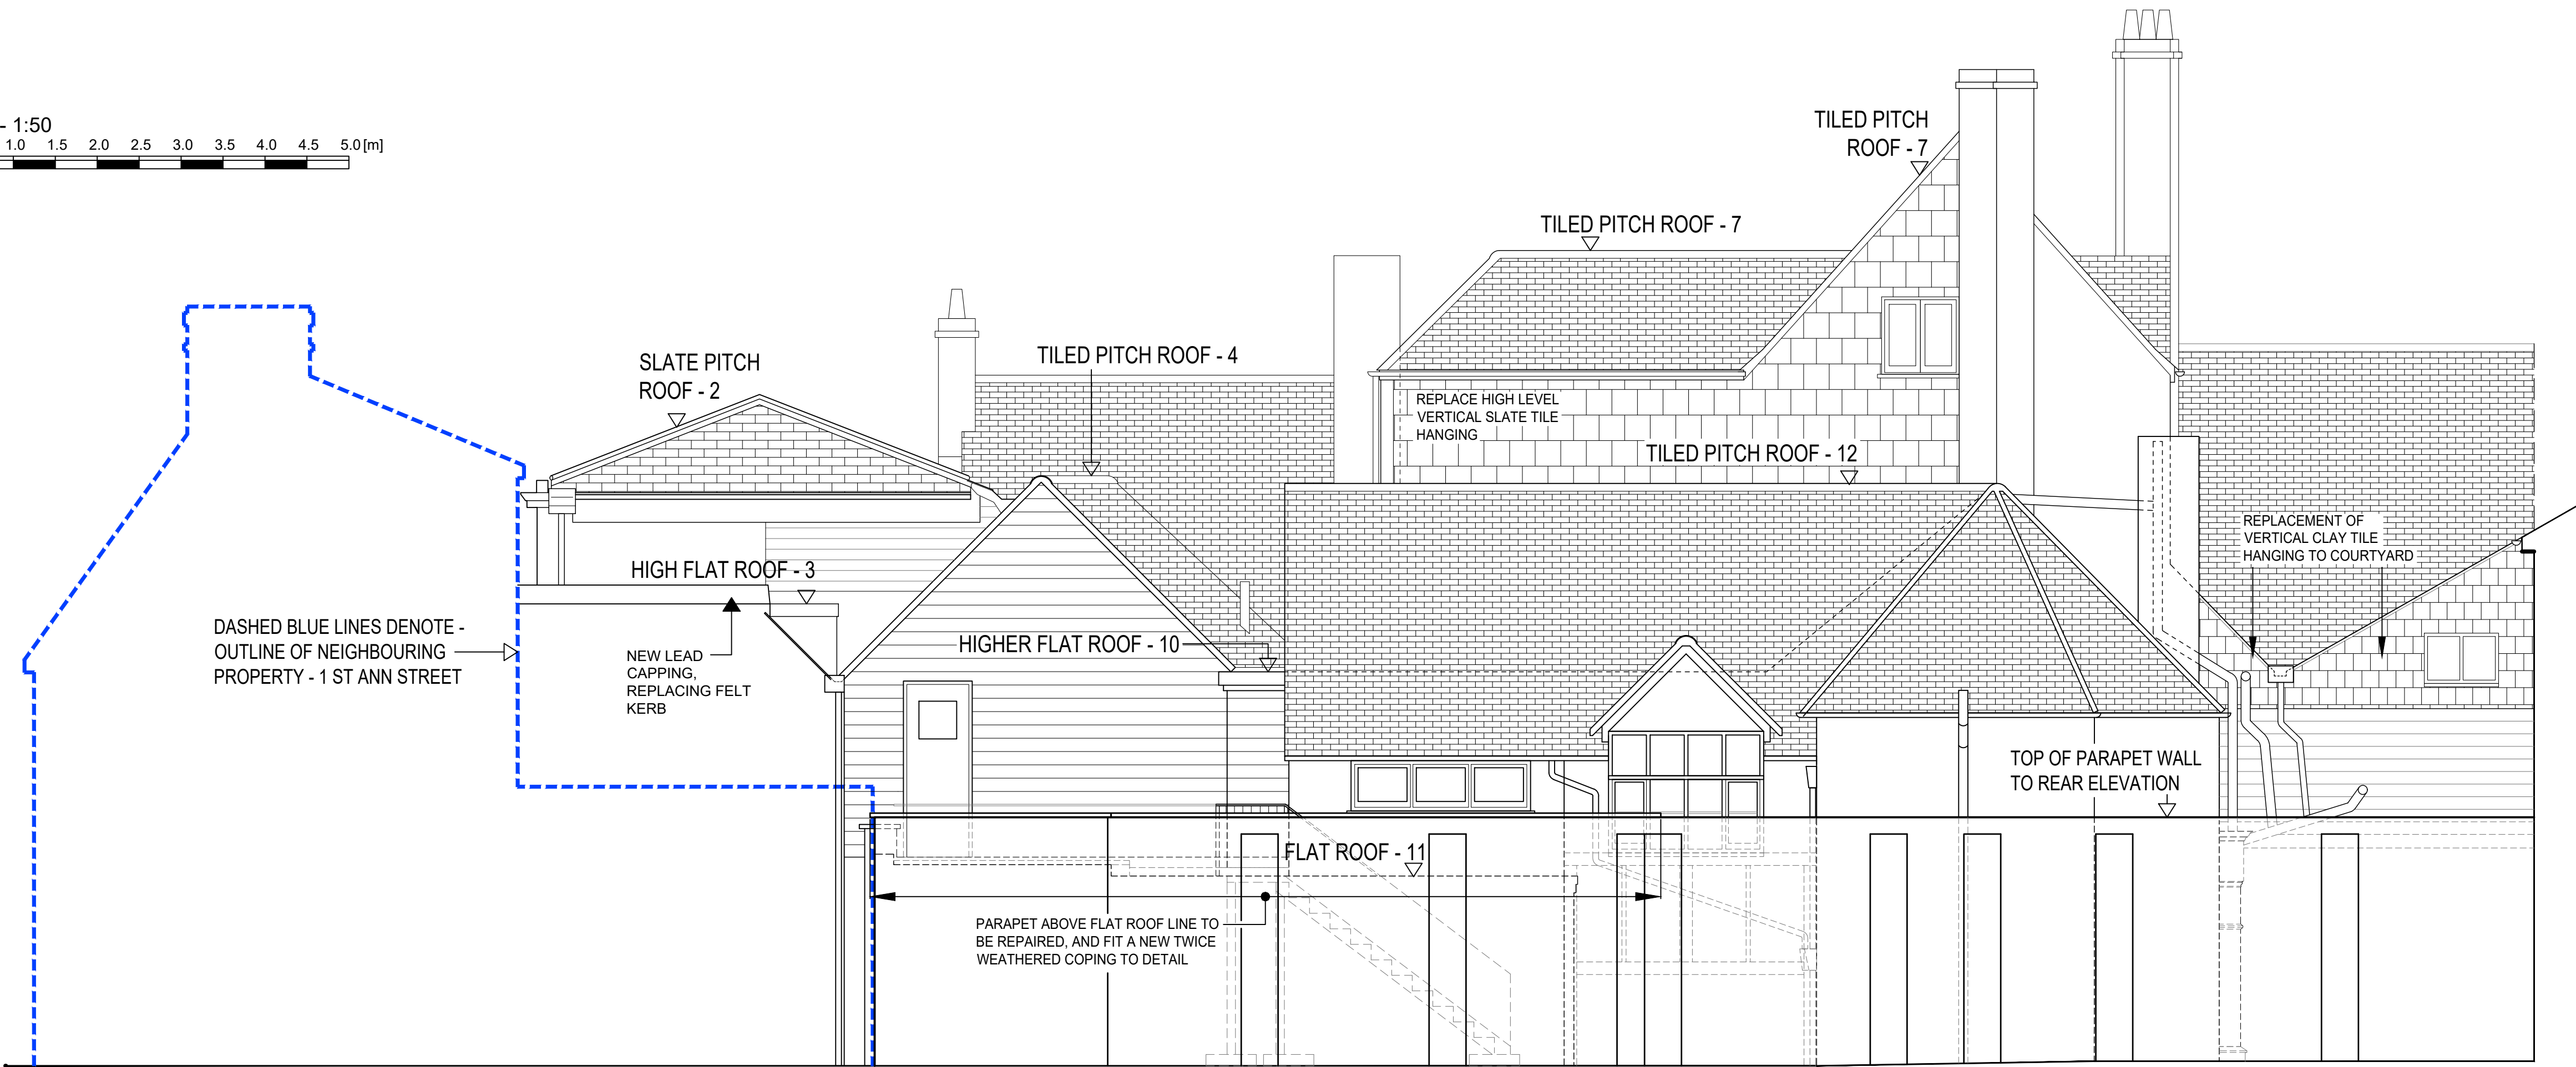

PROPOSED REAR (EAST) ELEVATION, (VIEWED FROM WITHIN CAR PARK)



PROPOSED COURTYARD (NORTH) ELEVATION @ SCALE 1:50

NOTE:

The Contractor is to check and verify all building and site dimensions, levels and sewer invert levels at connection points before work starts. This drawing must be read with and checked against any structural or other specialist drawings provided.

The Contractor is to comply in all respects with the current Building Regulations whether or not specifically stated on these drawings. This drawing is not intended to show details of foundation or ground conditions. Each area of ground relied upon to support the structure depicted must be investigated by the Contractor and suitable methods of foundation be provided.

Rev.		By	Date
------	--	----	------

Hollington
AGENCY LTD
E-mail : Ben@hollington-architects.co.uk Tel. 07974 763024

Site
THE CHAPTER HOUSE
9-13 ST JOHNS ST, SALISBURY SP1 2SB

Title
PROPOSED ELEVATIONS
EAST AND NORTH
(2 of 3)

Project Manager/ Checked	Drawn By APH	Scale 1:50@A1	Date 04.02.25
Arch./Des.	Drawing Number 25:23 / 05	Rev.	

A1 PRINT