



Casement Layout – Elevation
Horizontal

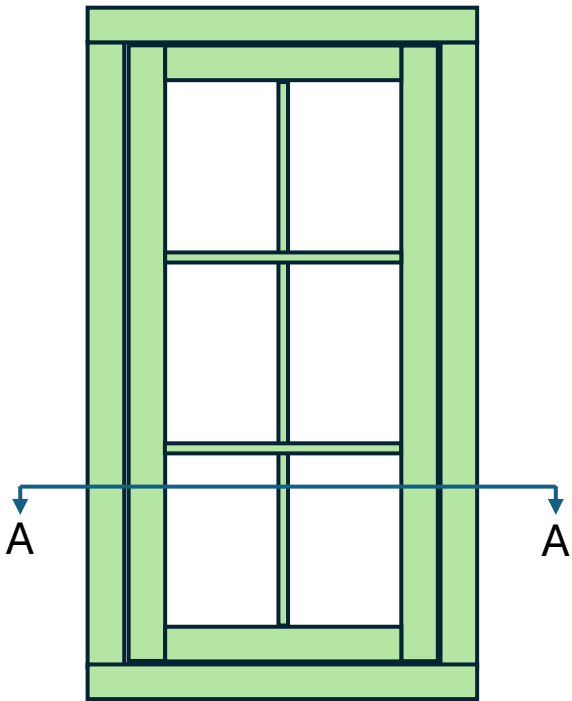


Casement Layout – Section A-A – Plant on Bars

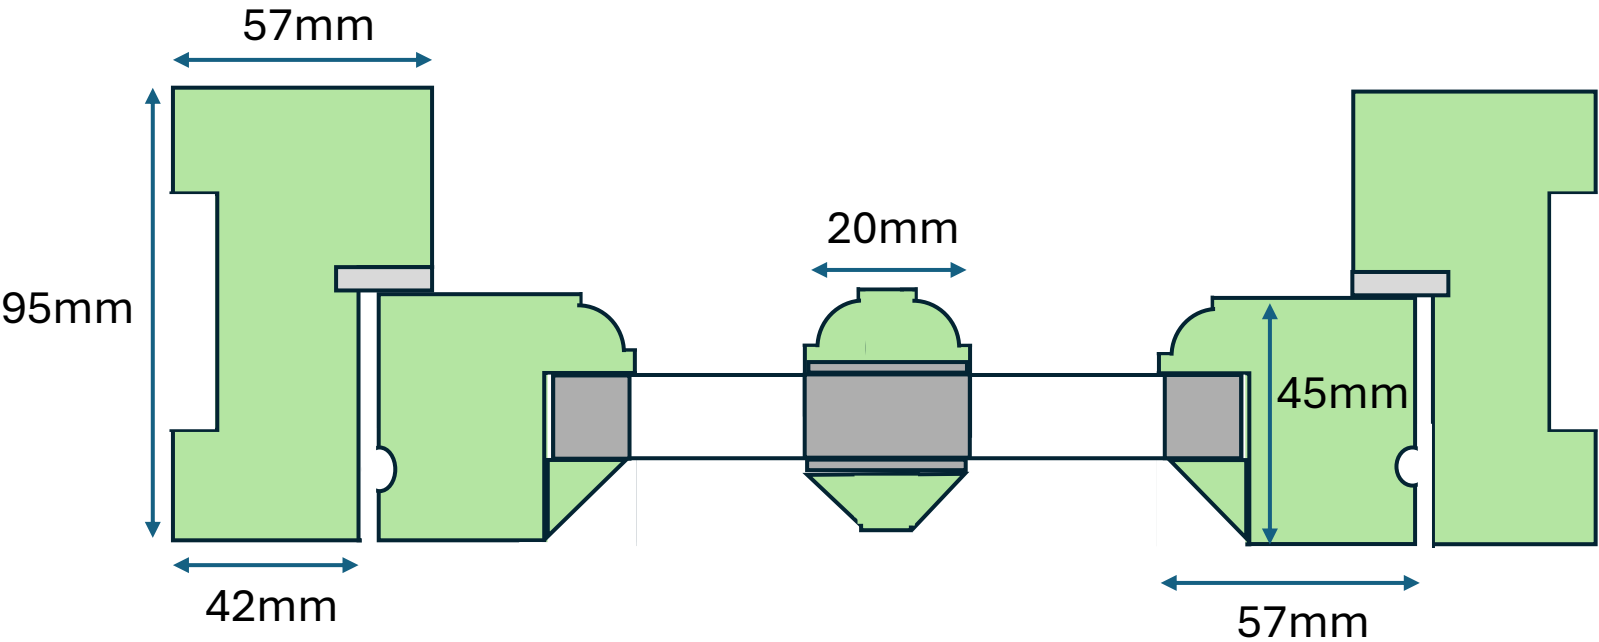


Flush Casement – 14mm double glazed unit
Drawn by Stourview Joinery 03/11/2025
For the use of Stourview Joinery only

NOT TO SCALE

Casement Layout – Elevation
Horizontal

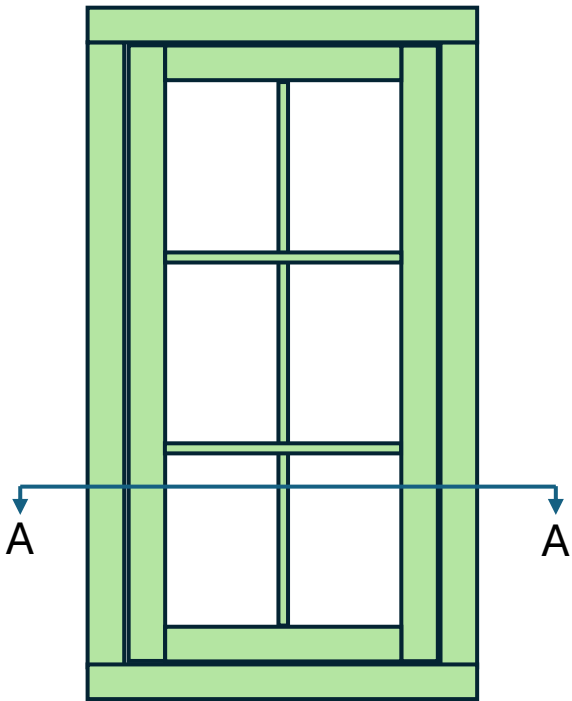

Casement Layout – Section A-A – Traditional Glazing Bars


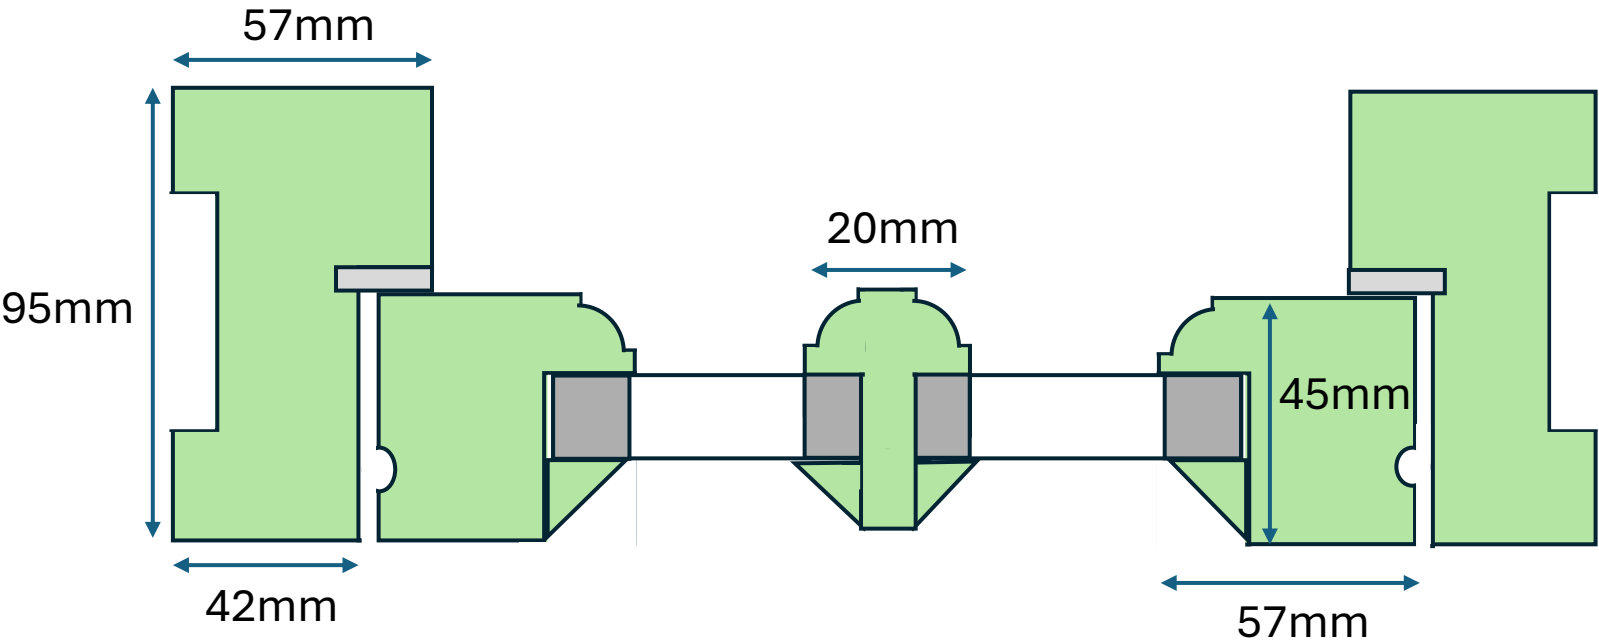


Flush Casement – 14mm double glazed unit
Drawn by Stourview Joinery 03/11/2025
For the use of Stourview Joinery only

NOT TO SCALE

Twin Casement Layout – Section A-A – Traditional Glazing Bars

Frame can be square, splayed or ovolo moulded

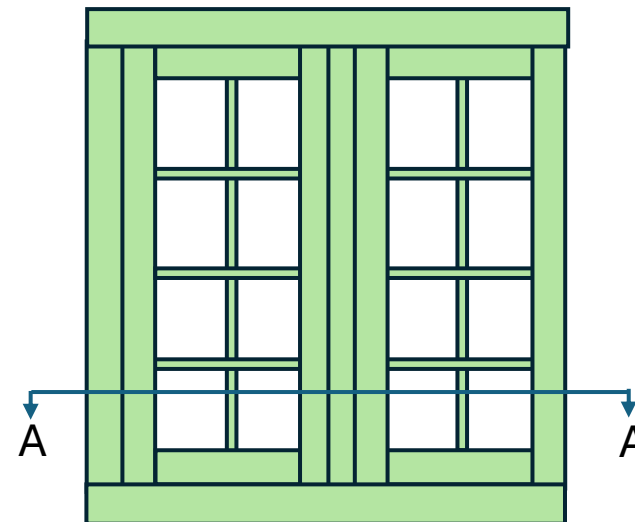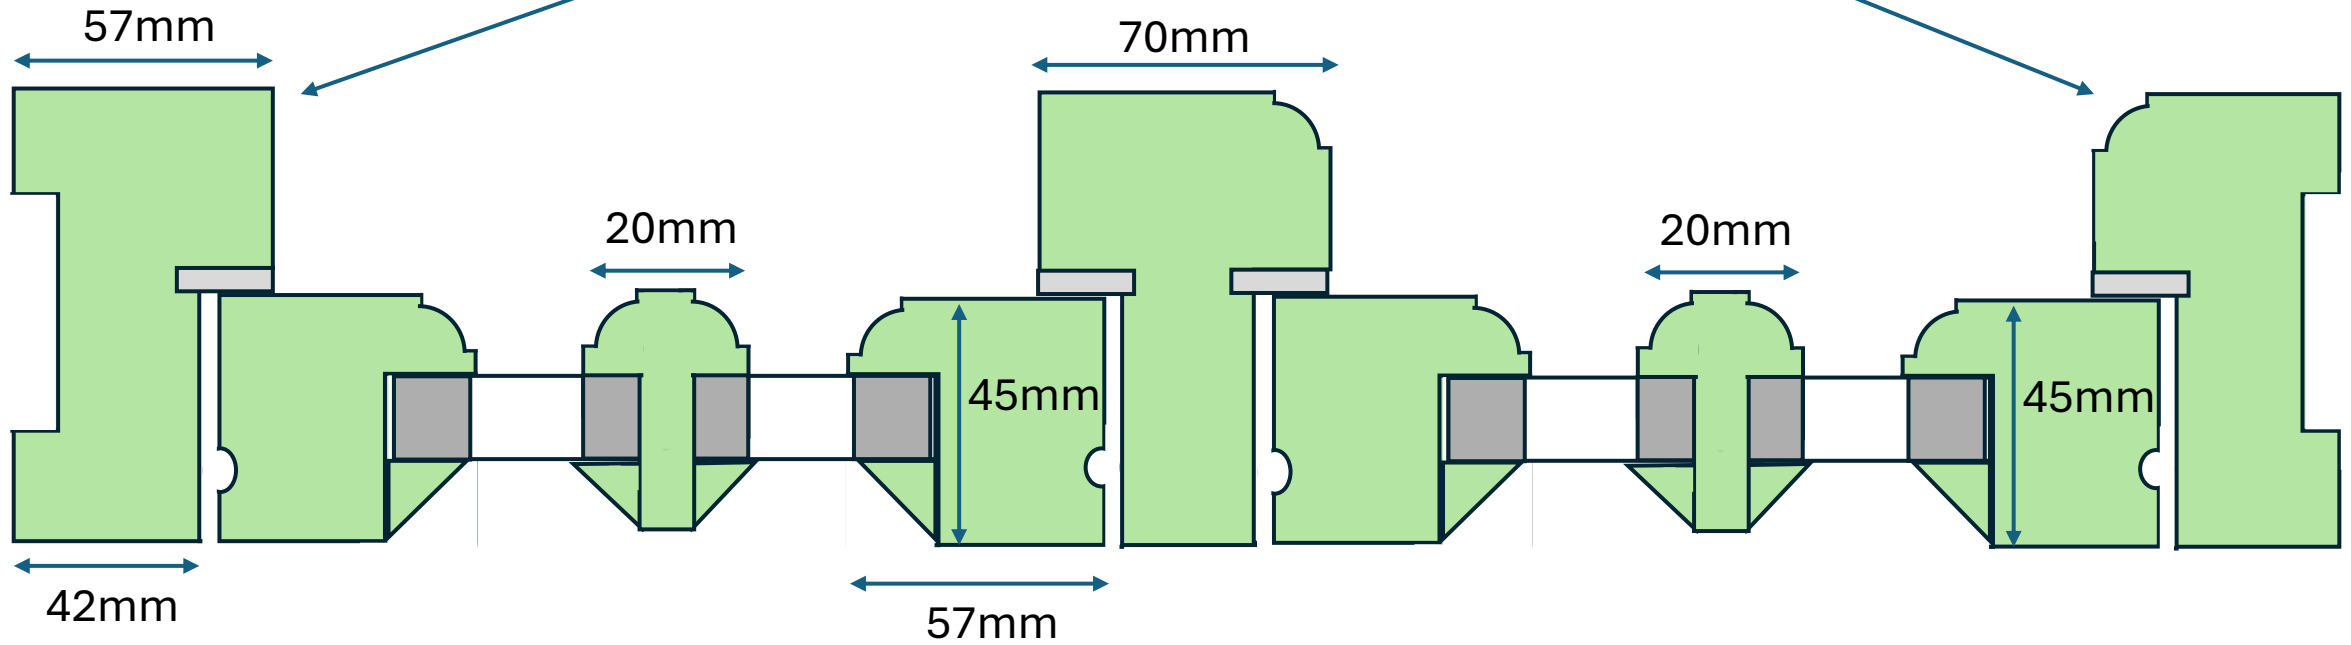


Flush Casement – 14mm double glazed unit
Drawn by Stourview Joinery 03/11/2025
For the use of Stourview Joinery only


NOT TO SCALE



Casement Layout – Elevation
Vertical

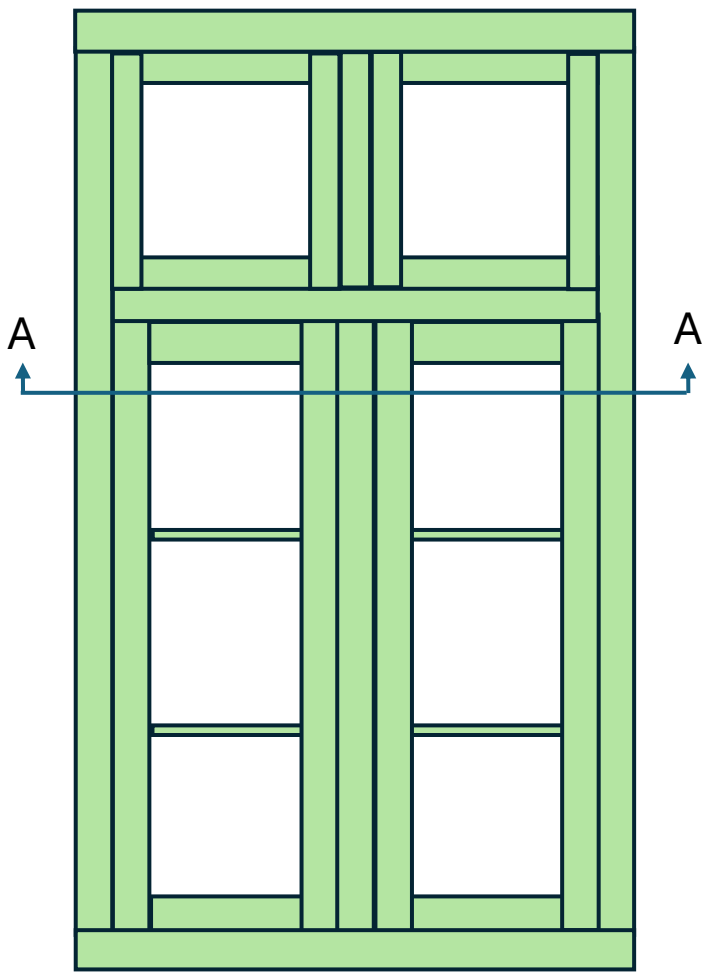


Casement Layout – Section A-A

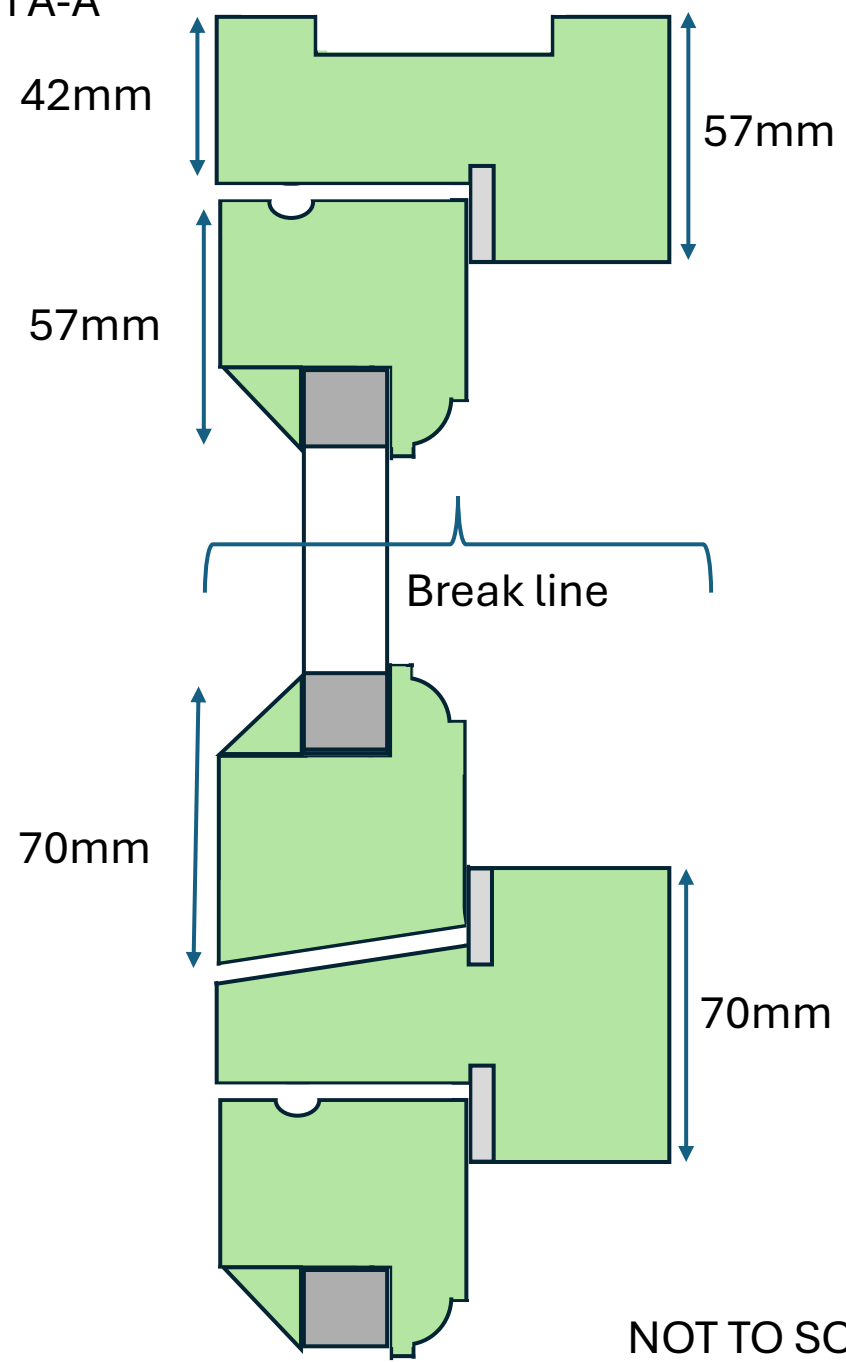


Flush Casement – 14mm double glazed unit
Drawn by Stourview Joinery 03/11/2025
For the use of Stourview Joinery only

Casement Layout – Elevation
Vertical

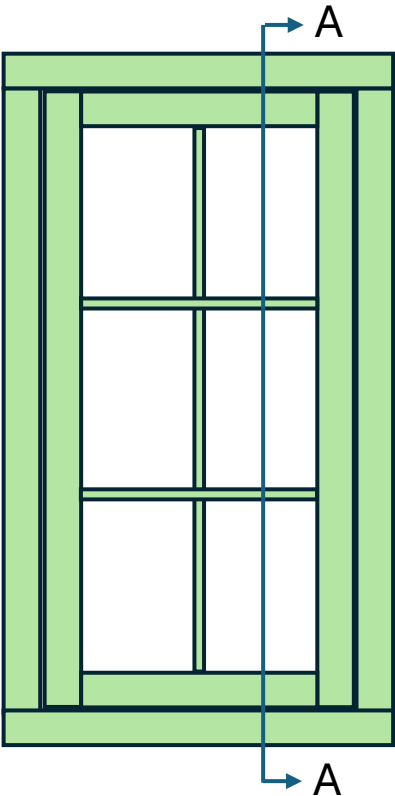

Casement Layout – Section A-A

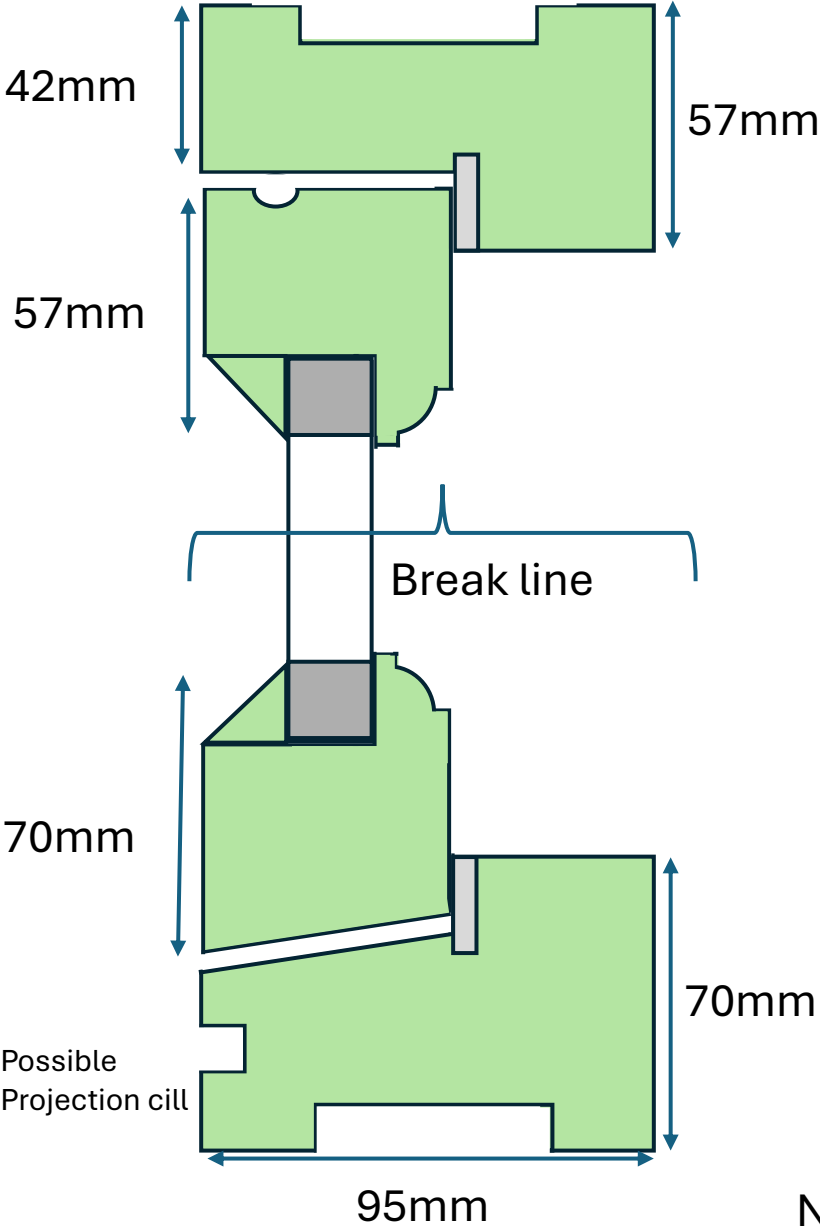


NOT TO SCALE



Flush Casement – 14mm double glazed unit
Drawn by Stourview Joinery 03/11/2025
For the use of Stourview Joinery only


Box Sash Window – Traditional Glazing Bars

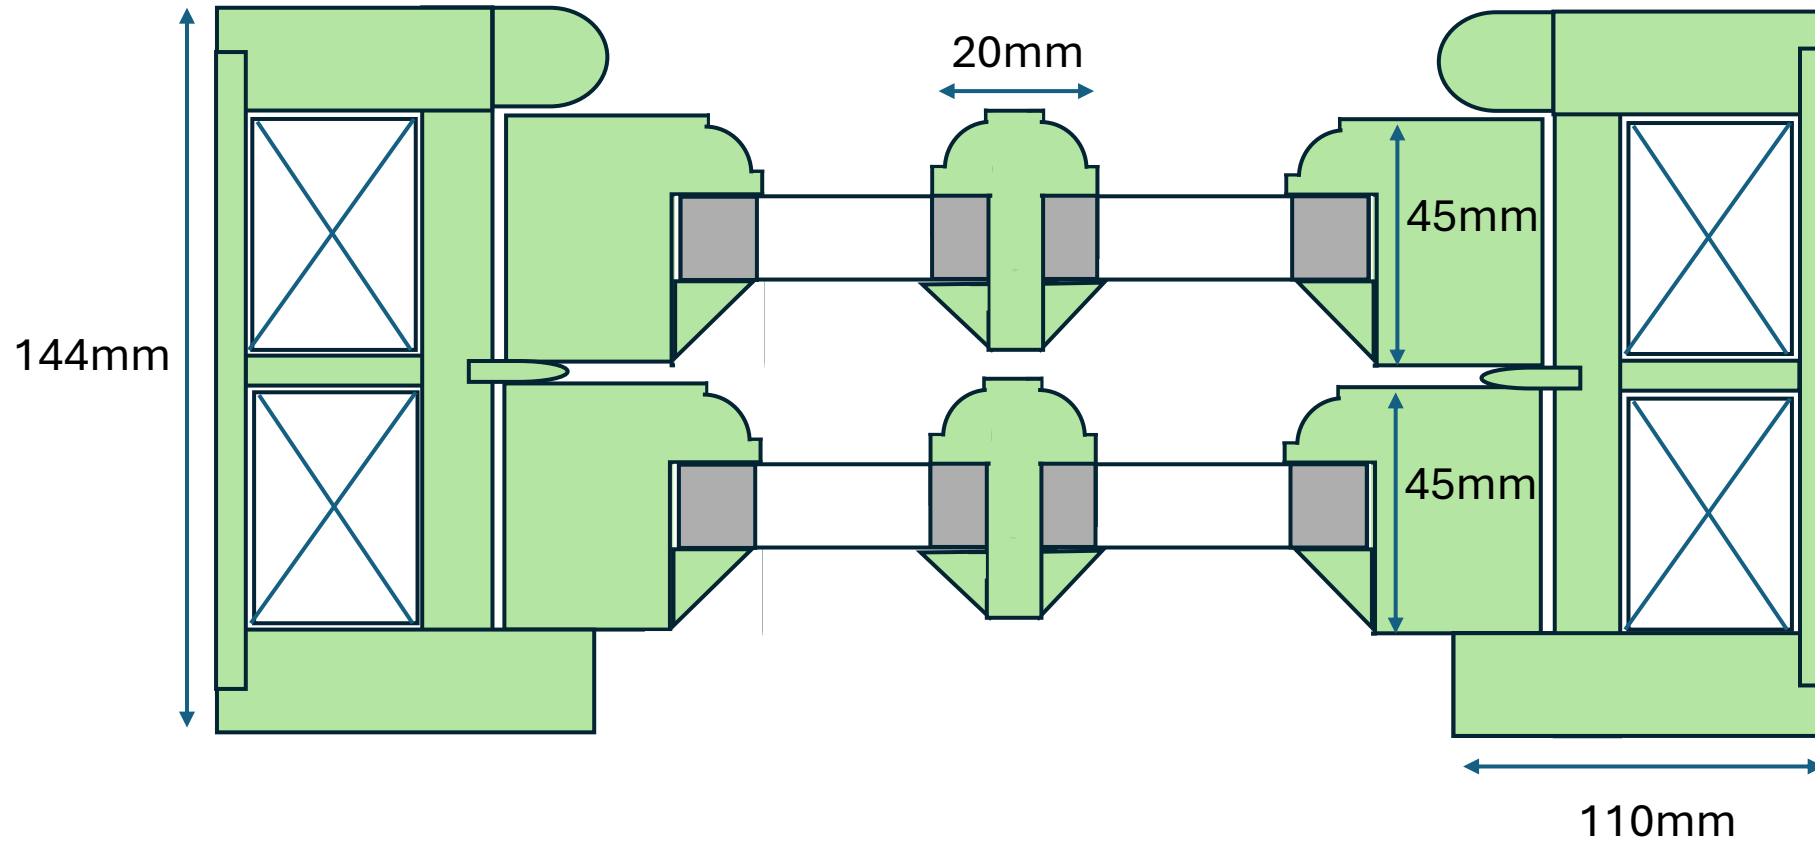

Box Sash Window– 14mm double glazed unit
Drawn by Stourview Joinery 03/11/2025
For the use of Stourview Joinery only

NOT TO SCALE




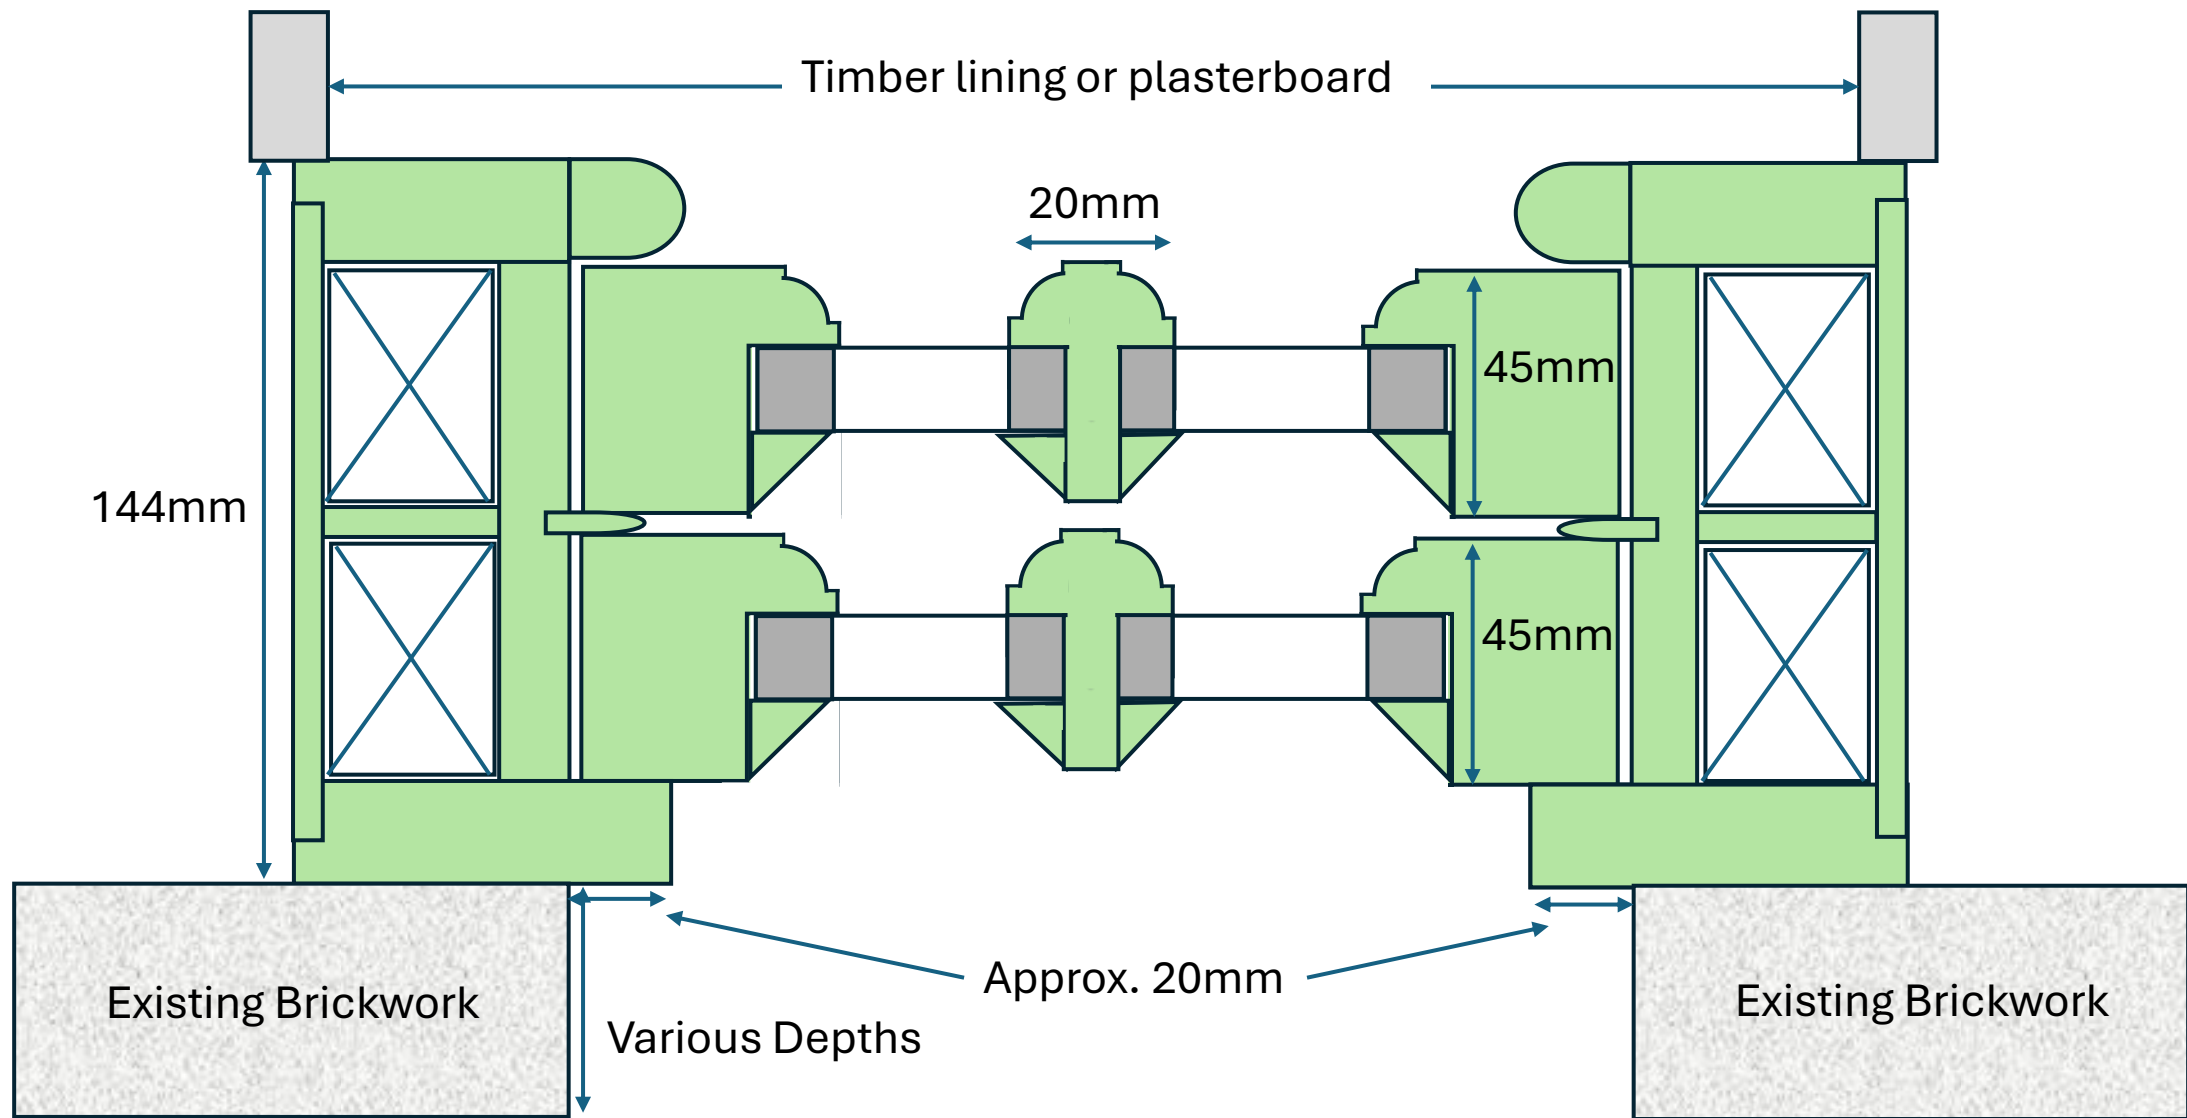


Box Sash Window – Position within Brickwork
 Drawn by Stourview Joinery 03/11/2025
 For the use of Stourview Joinery only

NOT TO SCALE




Box Sash Window – Elevation Vertical

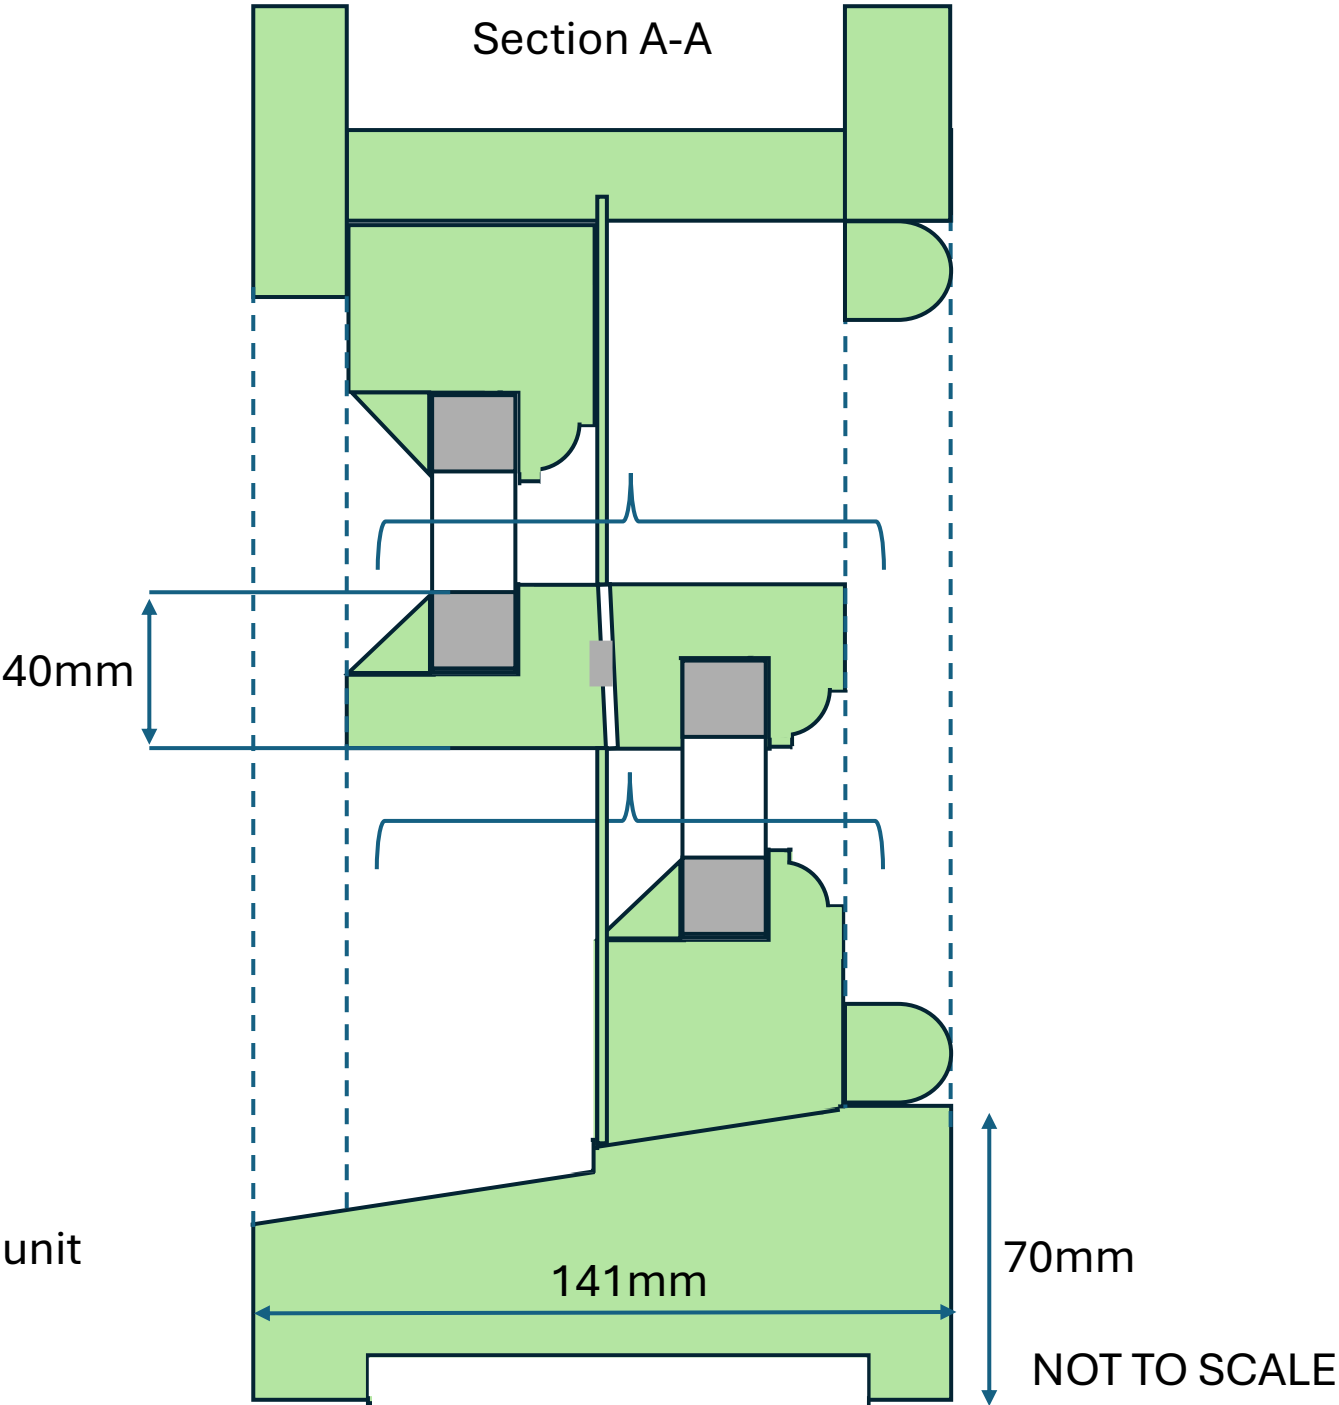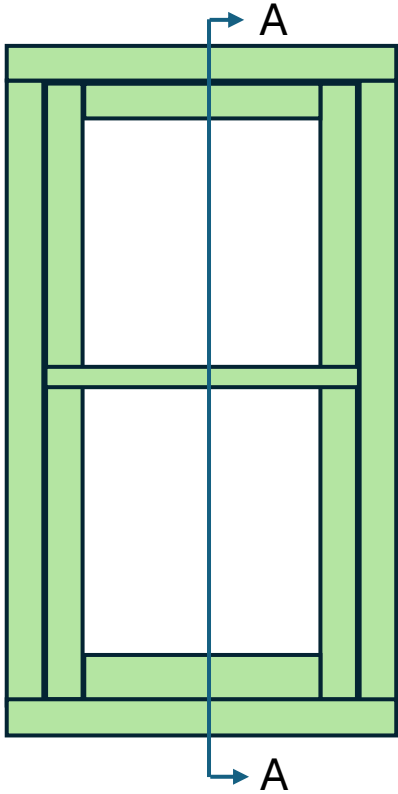

Box Sash Window– 14mm double glazed unit
Drawn by Stourview Joinery 03/11/2025
For the use of Stourview Joinery only

Box Sash Window – Plant on Bars

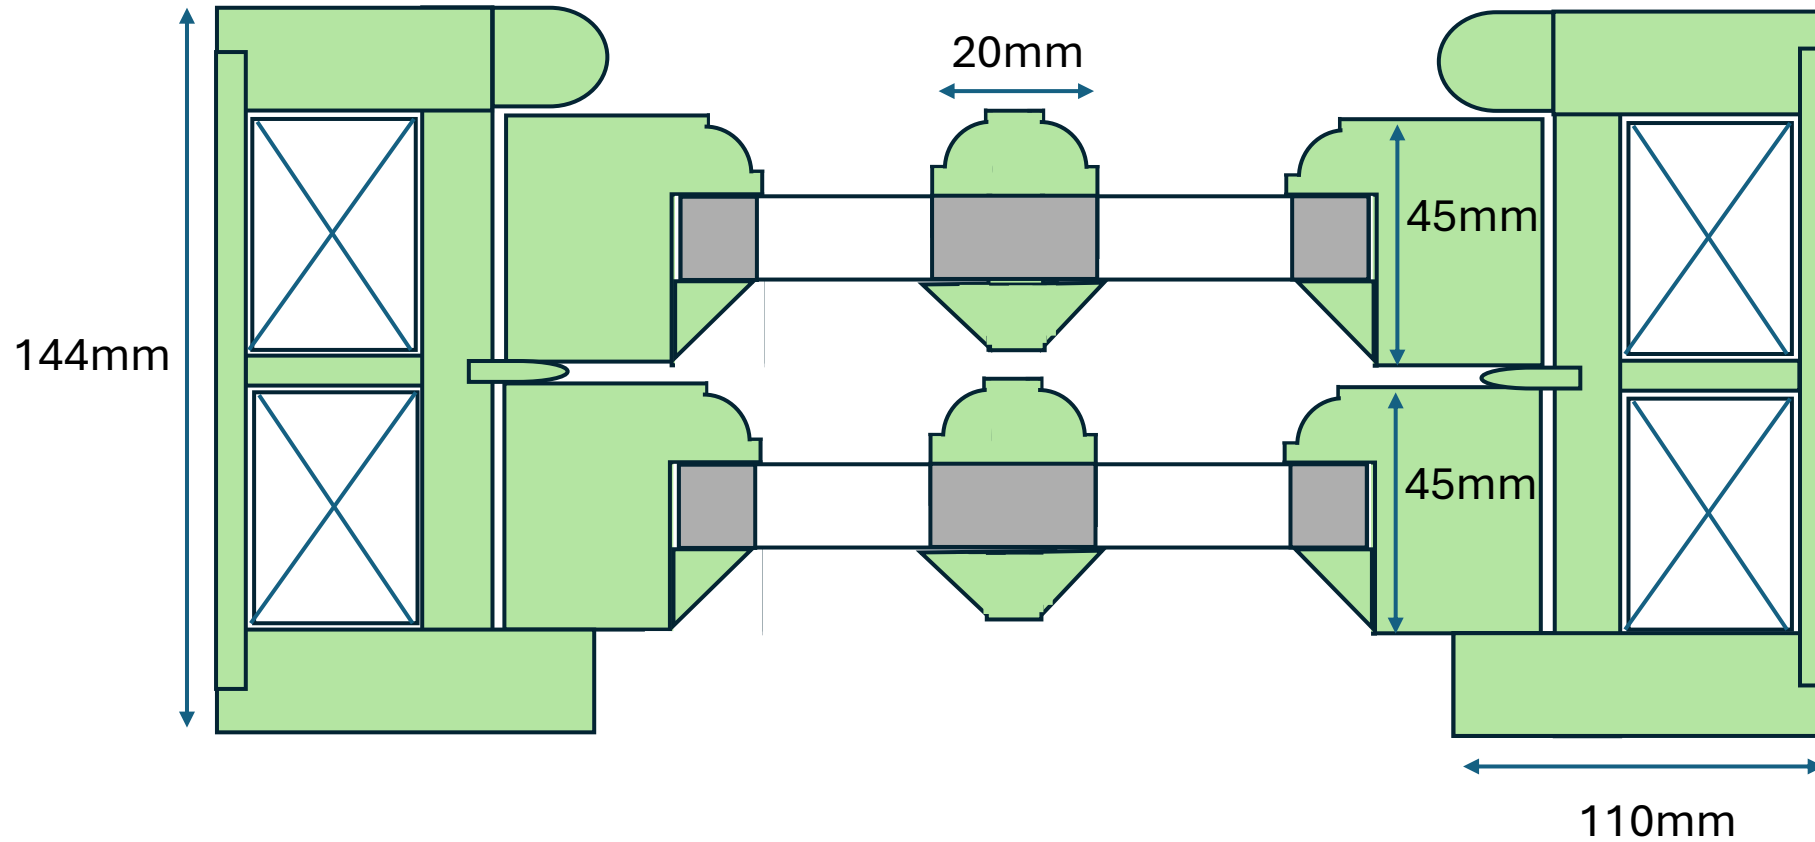


Box Sash Window– 14mm double glazed unit
Drawn by Stourview Joinery 03/11/2025
For the use of Stourview Joinery only

NOT TO SCALE



Glazing Detail

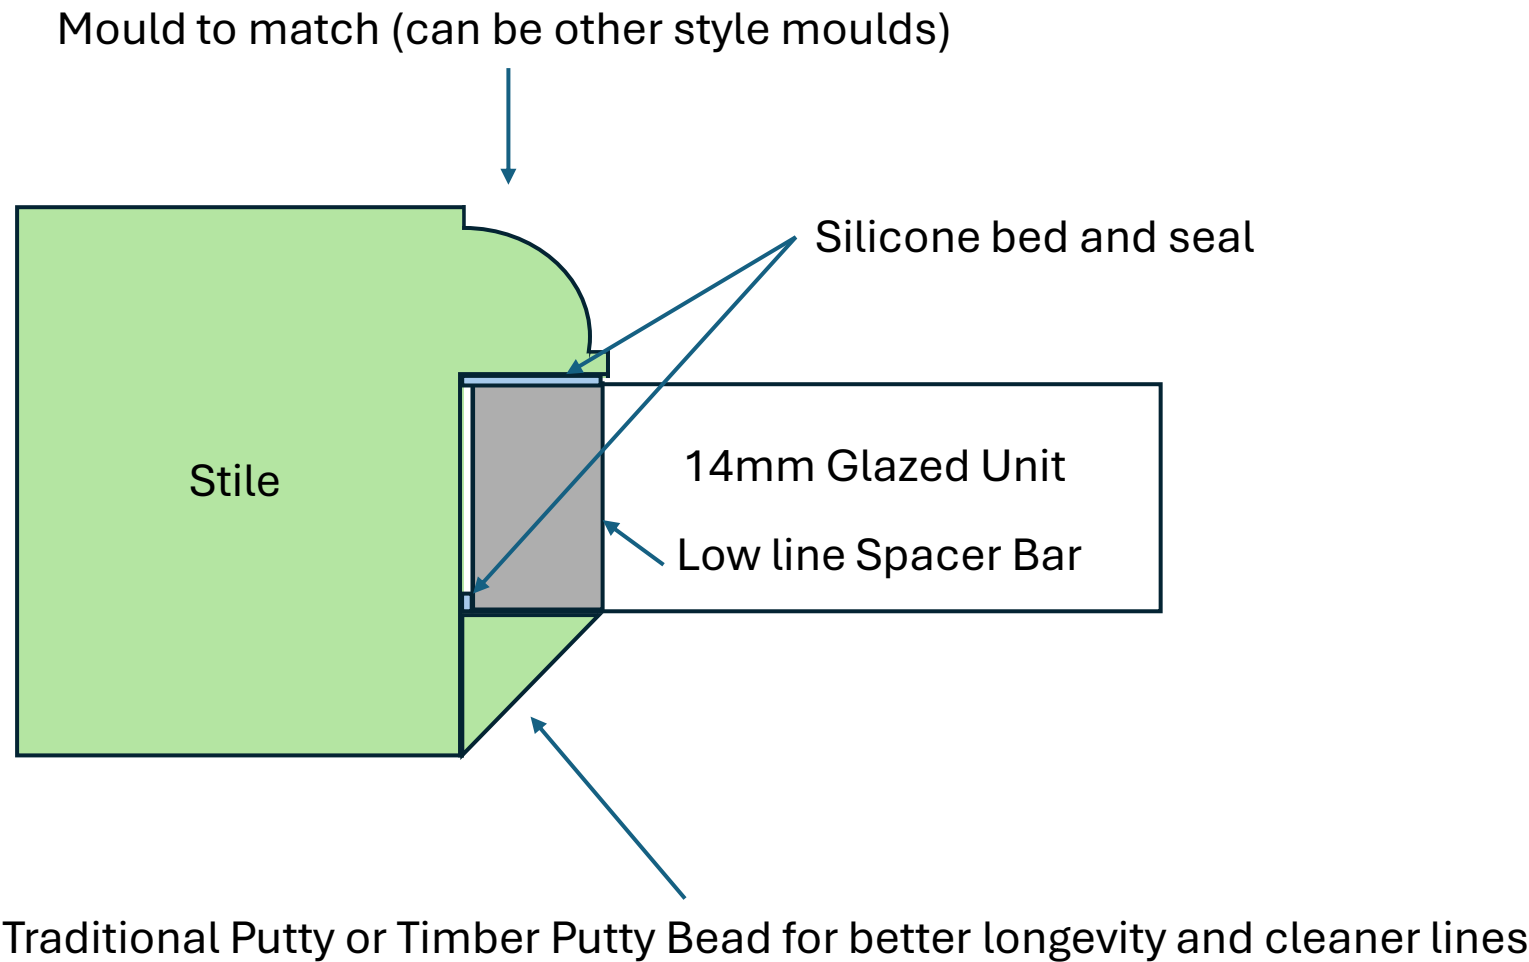

Glazing Detail– 14mm double glazed unit
Drawn by Stourview Joinery 03/11/2025
For the use of Stourview Joinery only

NOT TO SCALE