


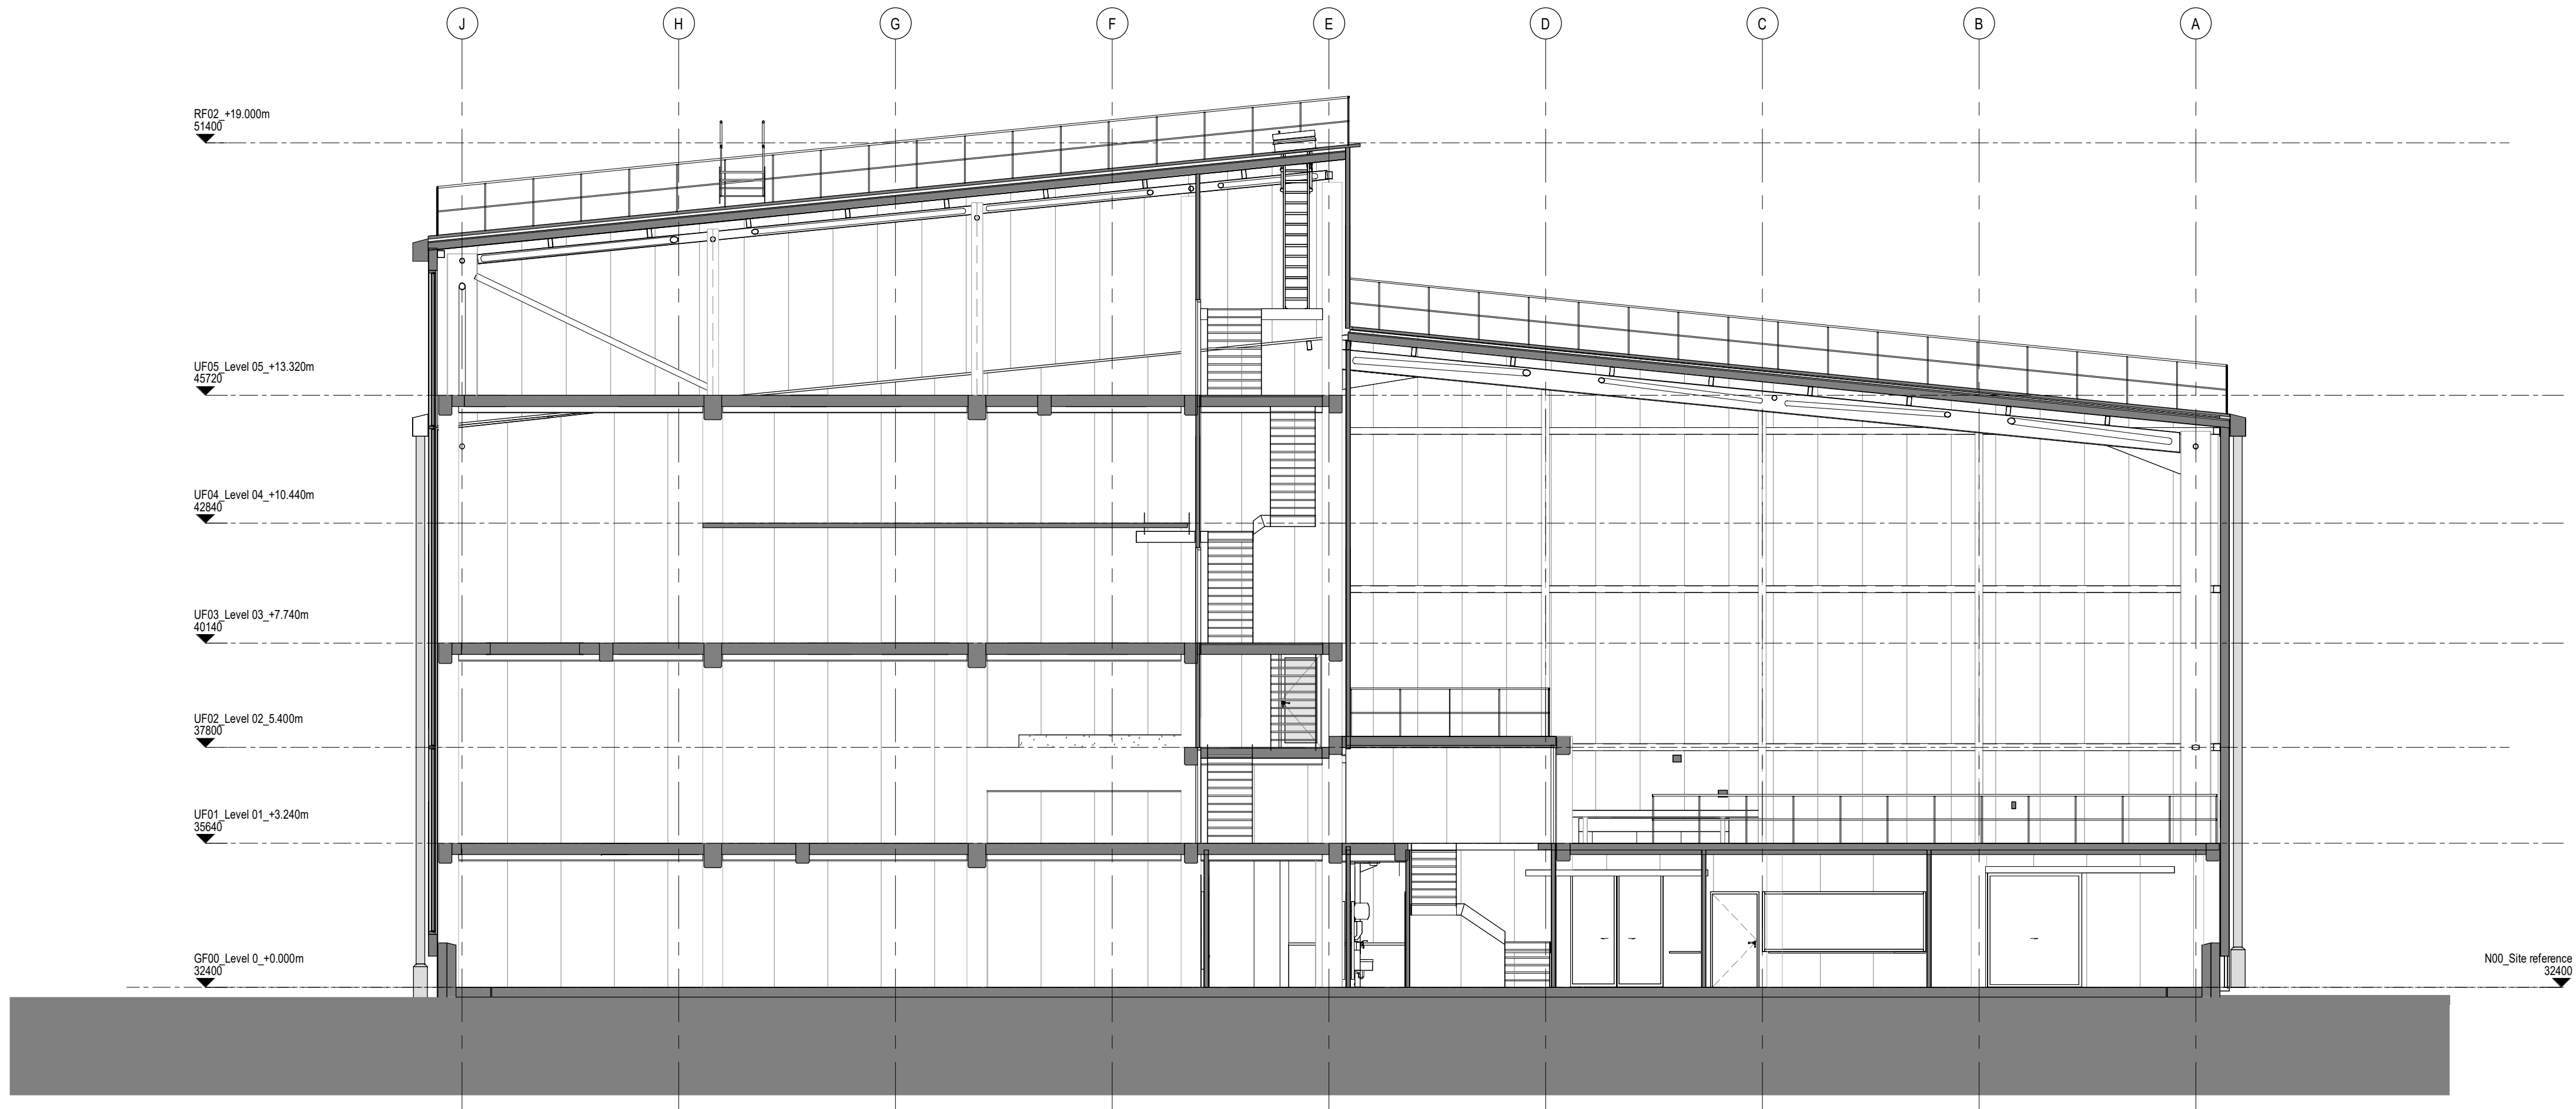

Proposed Section K-K
1 : 100

S2	PL0	28/11/25	Planning Issue
PL	P07	26/11/25	Draft Planning Issue
S2	P05	07/11/25	Stage 3 Issue
S2	P04	03/11/25	Update for IFE.
S2	P02	16/10/25	Issue to Edge
S2	P01	29/09/25	Issued to IFE

STATUS	REV	DATE	DESCRIPTION	REVISED BY
CLIENT				LW
				CHECKED BY
				AB
				ORIGINATOR NO
				157027



CONSULTANT
STRIDE TREGLOWN
www.stridetreglown.com © Stride Treglown Limited
PROJECT
Whitehorse Factory Building
Staverton, Trowbridge BA14 6PG

DRAWING NUMBER
01024
DRAWING TITLE
Proposed Section K-K

STATUS CODE	SCALE
S2 - SUITABLE FOR INFORMATION	1 : 100
	@A1
Building_Phase_Status_Author_Discipline_Sub-Discipline_Doc-Type_Location	STATUS_REVISION
SIT_ DDS_ DN_ STL_ ARC_ ---_ SEC_ S-KK	S2_PL0