



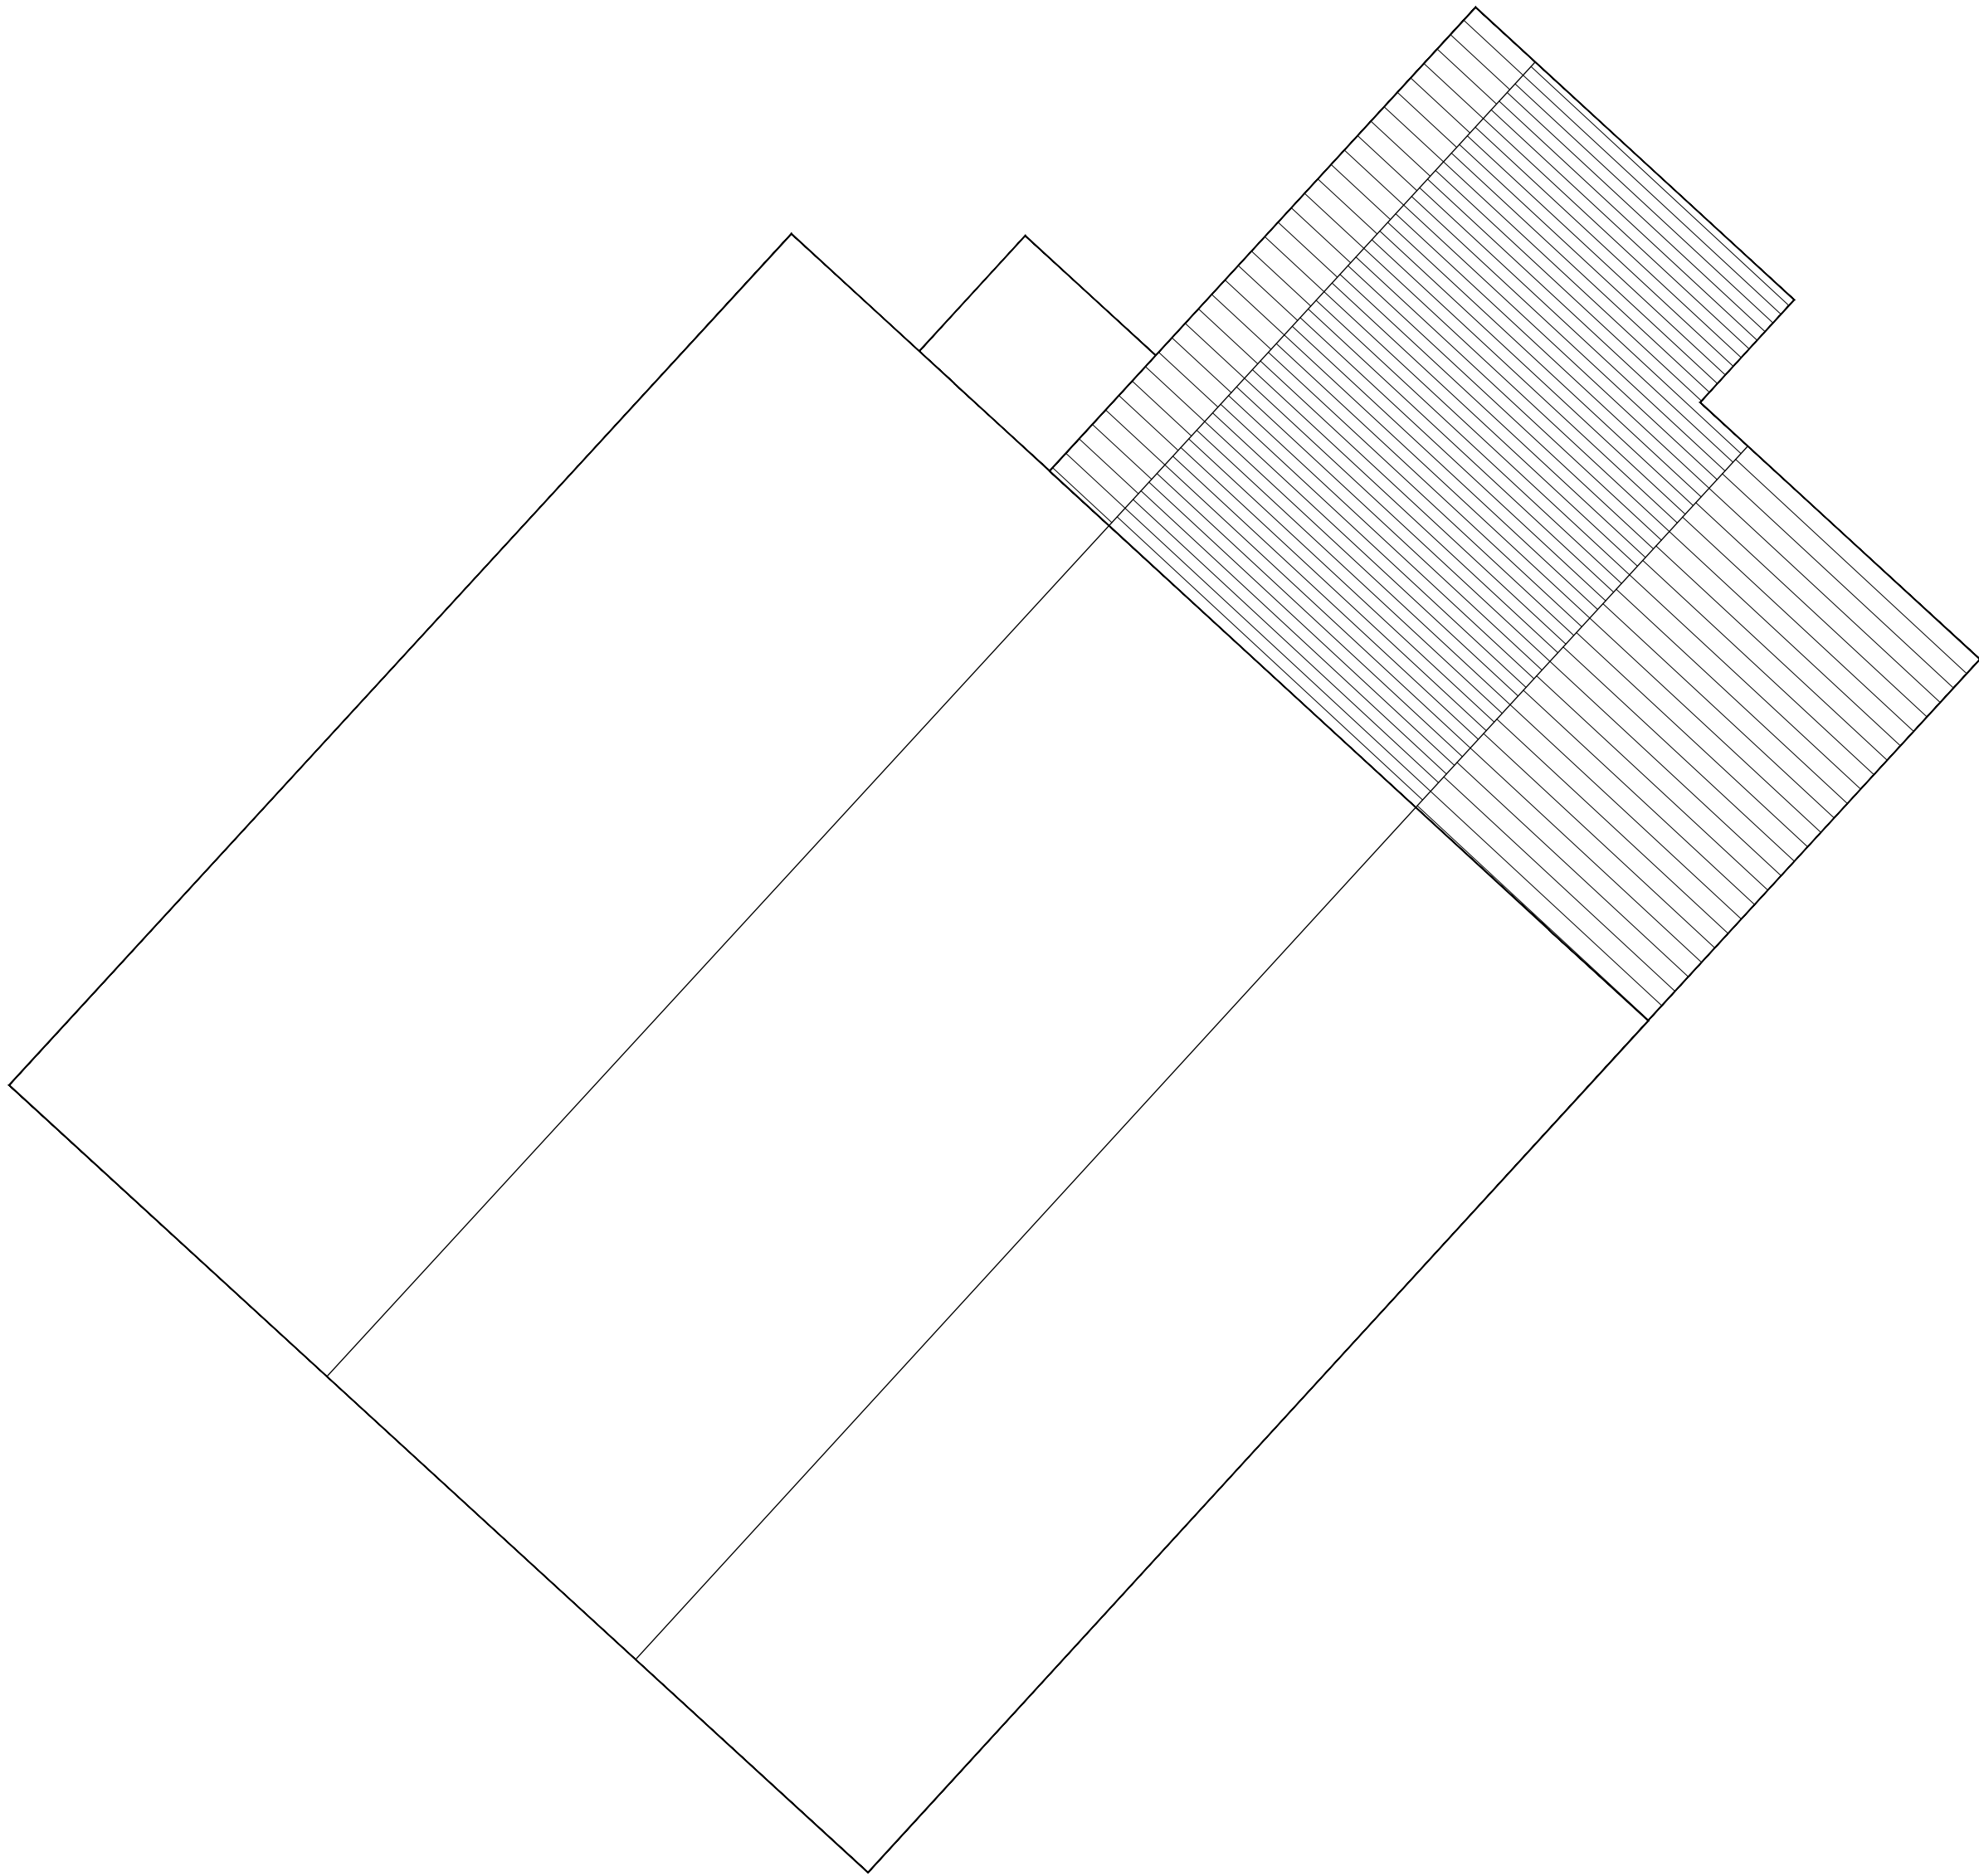


PROPOSED ROOF PLAN

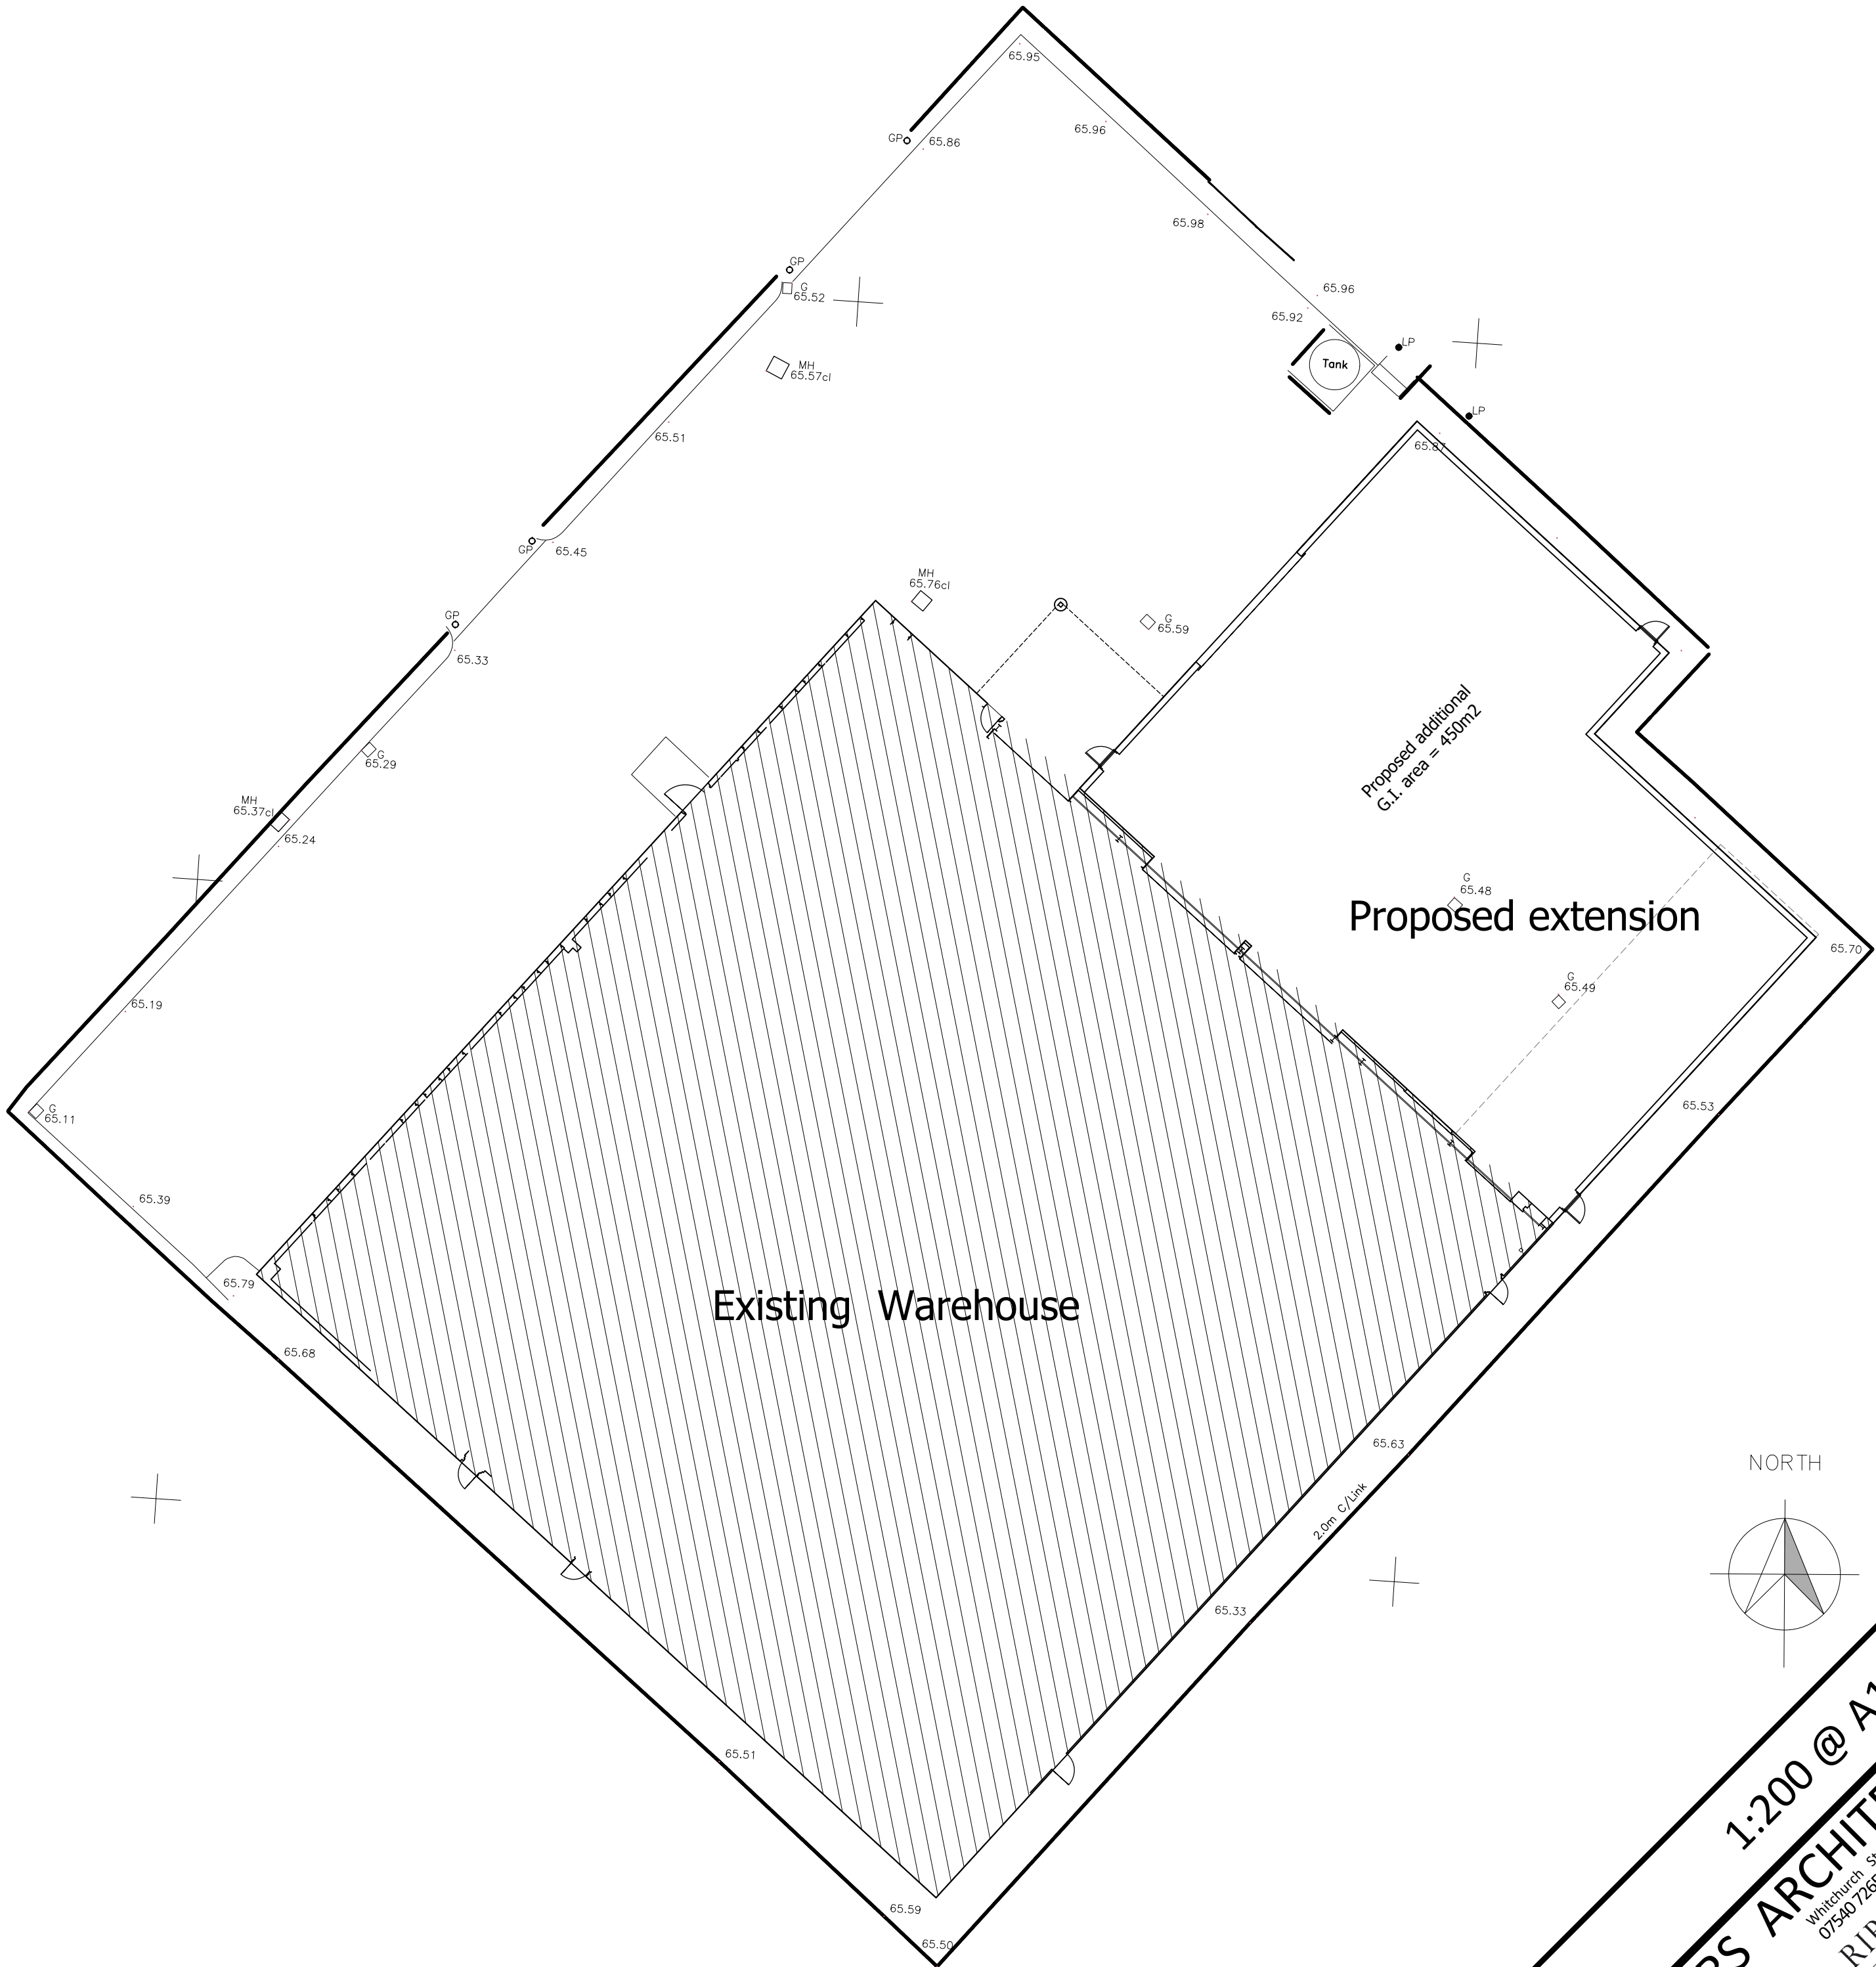

PROPOSED FLOOR PLAN

PROJECT
Dreamworks Warehouse, 7 Brook Lane, Westbury. BA13 4EP

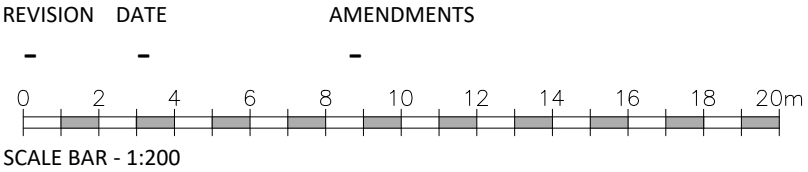

Proposed plans
MATHEWSON WATERS ARCHITECTS
1:200 @ A1

100%
The Old Surgery
Crowle Road · Lambourn
Berkshire · RG17 8NR
enquiries@mw-architects.co.uk
www.mw-architects.co.uk
01488 732321
01380 721994

Whichurch
07540 725552
RIBA #
Chartered Practice

© MATHEWSON WATERS ARCHITECTS LLP
25052-103
/W