


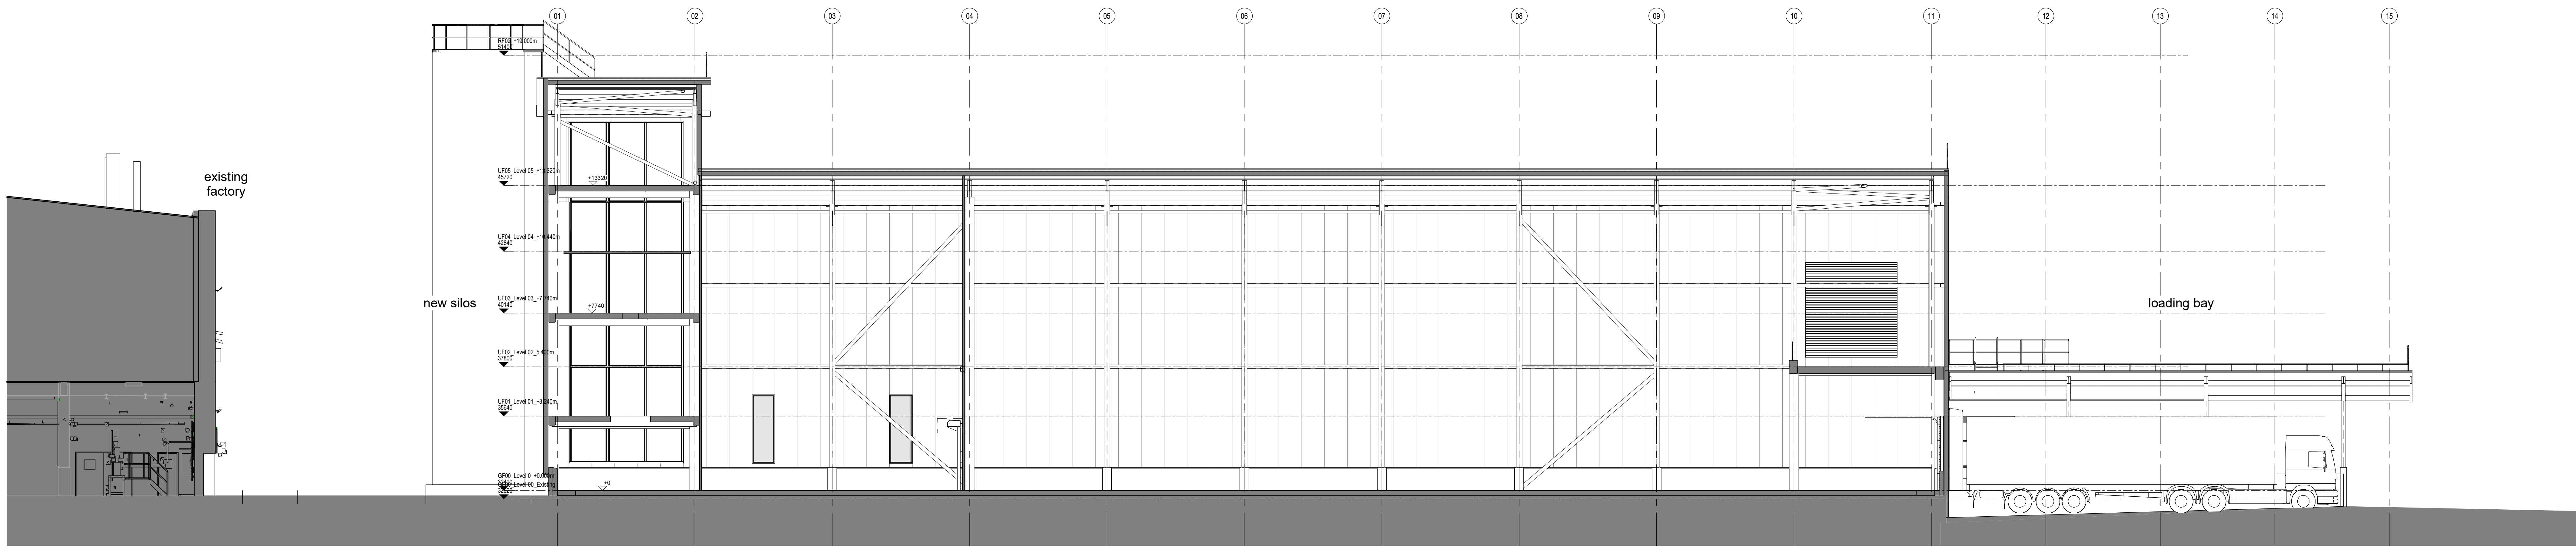

Proposed Section A-A
1 : 100

S2	PL0	28/11/25	Planning Issue
PL	P07	26/11/25	Draft Planning Issue
S2	P05	07/11/25	Stage 2 Issue
S2	P04	03/11/25	Update for IFE
S2	P03	16/10/25	Issue to Edge
S2	P02	29/08/25	Issued to IFE
S2	P01	18/08/25	Preliminary Issue

STATUS	REV	DATE	DESCRIPTION
CLIENT			
REVISOR	LW		
CHECKED BY	AB		
ORIGINATOR NO	157027		



Cereal Partners Worldwide
Nestlé and General Mills

CONSULTANT

STRIDE TREGLOWN

www.stride-treglow.com

PROJECT

Whitehorse Factory Building
Staverton, Trowbridge BA14 6PG

DRAWING NUMBER	01022
DRAWING TITLE	Proposed Section A-A
STATUS CODE	S2 - SUITABLE FOR INFORMATION
SCALE	1 : 100
Building_Phase_Status_Author_Discipline_Sub-Discipline_Location_Doc-Type	SIT_DDS_DN_STL_ARC_----_SEC_5-AA
STATUS_REVISION	@AO

