


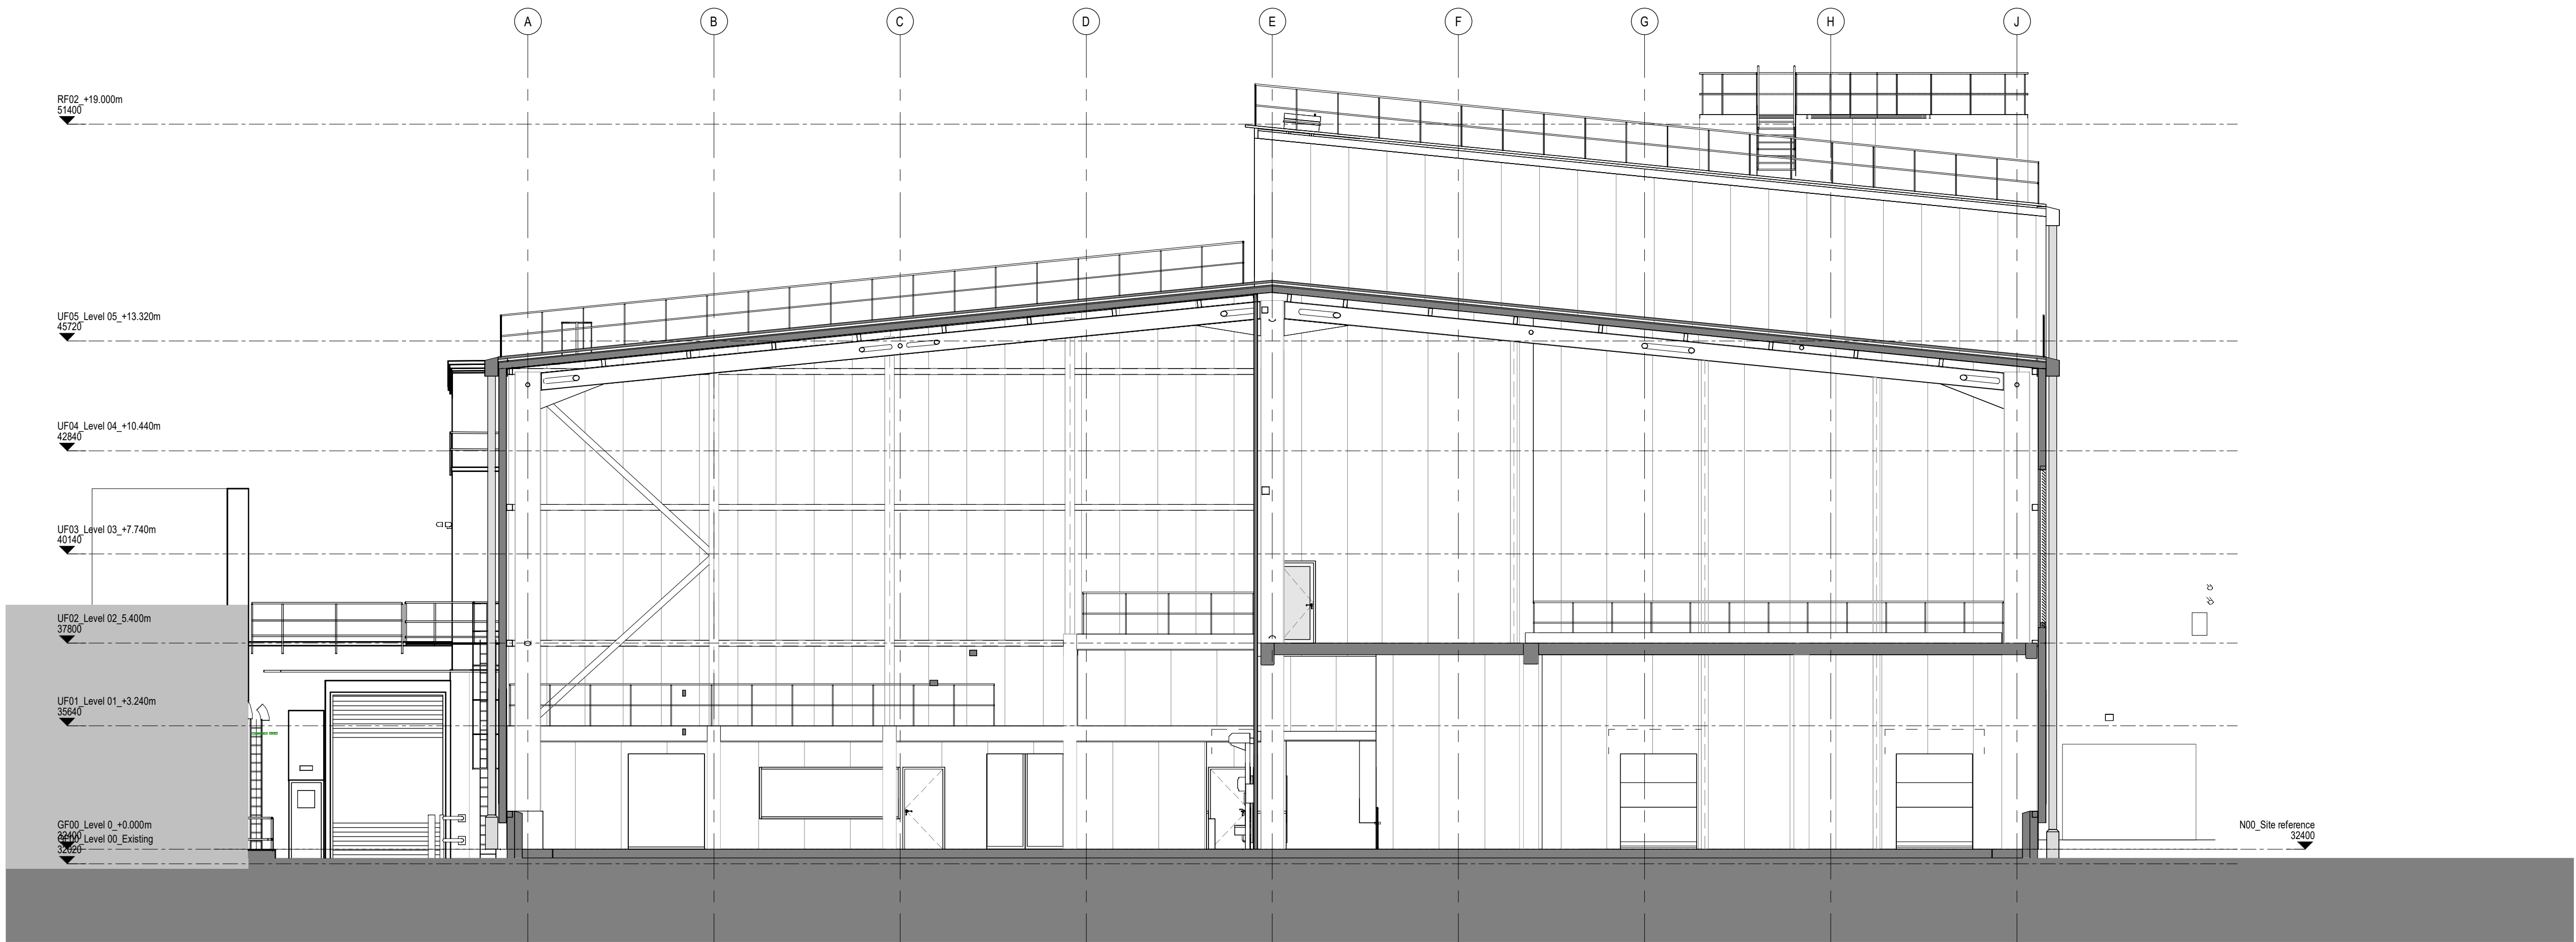

Proposed Section D-D
1 : 100

S2	PL0	28/11/25	Planning Issue
PL	P07	26/11/25	Draft Planning Issue
S2	P05	07/11/25	Stage 3 Issue
S2	P04	03/11/25	Update for IFE.
S2	P03	16/10/25	Issue to Edge
S2	P02	29/08/25	Issue to IFE
S2	P01	18/08/25	Preliminary Issue

STATUS	REV	DATE	DESCRIPTION	REVISED BY
CLIENT				LW



Cereal Partners Worldwide
Nestlé and General Mills

ORIGINATOR NO
157027

CONSULTANT

STRIDE TREGLOWN
www.stridetreglown.com © Stride Treglown Limited

PROJECT

Whitehorse Factory Building
Staverton, Trowbridge BA14 6PG

DRAWING NUMBER

01025

DRAWING TITLE

Proposed Section D-D

STATUS CODE

S2 - SUITABLE FOR INFORMATION

SCALE

1 : 100

@A1

Building_Phase_Status_Author_Discipline_Sub-Discipline_Doc-Type_Location

SIT_ DDS_ DN_ STL_ ARC_ ---_ SEC_ S-DD

STATUS_REVISION

S2_PL0

