


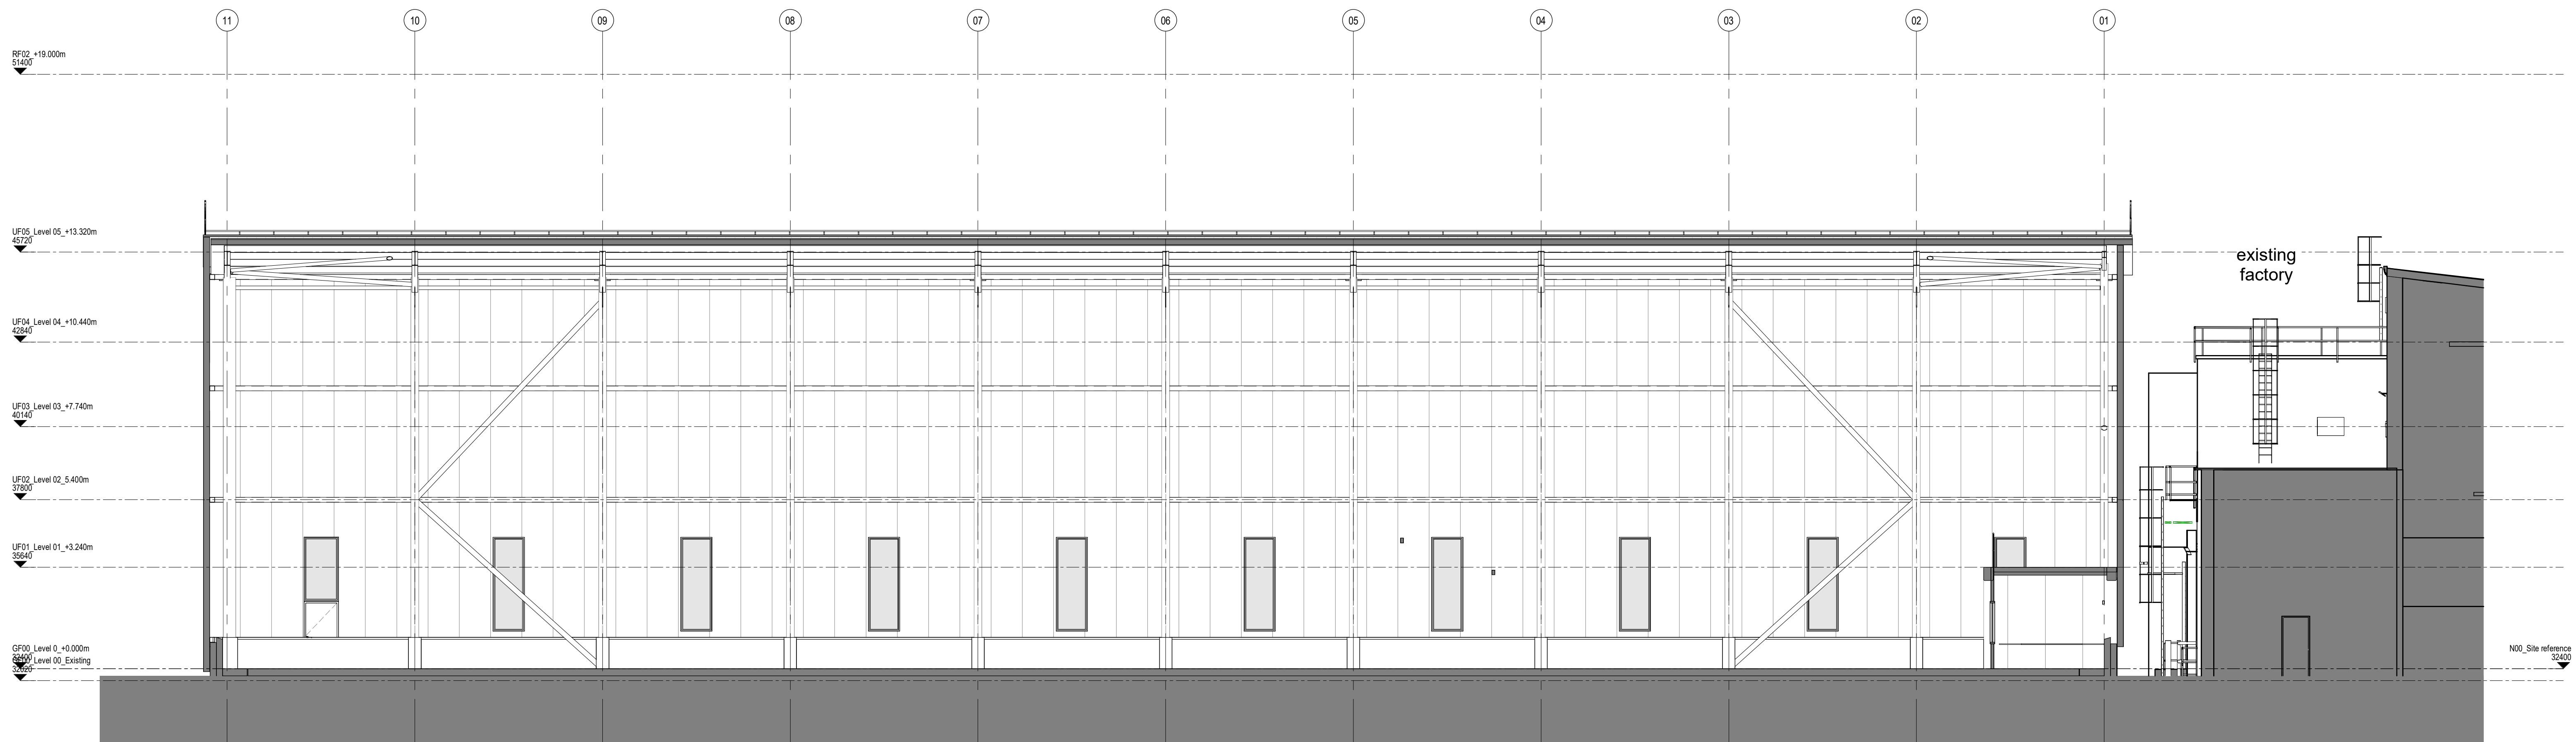

Proposed Section J-J
1 : 100

S2	PL0	28/11/25	Planning Issue
PL	P07	26/11/25	Draft Planning Issue
S2	P05	07/11/25	Stage 3 Issue
S2	P04	03/11/25	Update for IFE.
S2	P02	16/10/25	Issue to Edge
S2	P01	29/09/25	Issued to IFE

STATUS	REV	DATE	DESCRIPTION
CLIENT			REVISED BY

REVISÉ BY
LW

CHECKED BY
AB

ORIGINATOR NO
157027

CONSULTANT

STRIDE TREGLOWN

www.stridetreglown.com

Whitehorse Factory Building
Staverton, Trowbridge BA14 6PG

DRAWING NUMBER

01023

DRAWING TITLE

Proposed Section J-J

STATUS CODE	SCALE
S2 - SUITABLE FOR INFORMATION	1 : 100

Building_Phase_Status_Author_Discipline_Sub-Discipline_Doc-Type_Location	STATUS_REVISION
SIT_DDS_DN_STL_ARC_---_SEC_S-JJ	S2_PL0

