


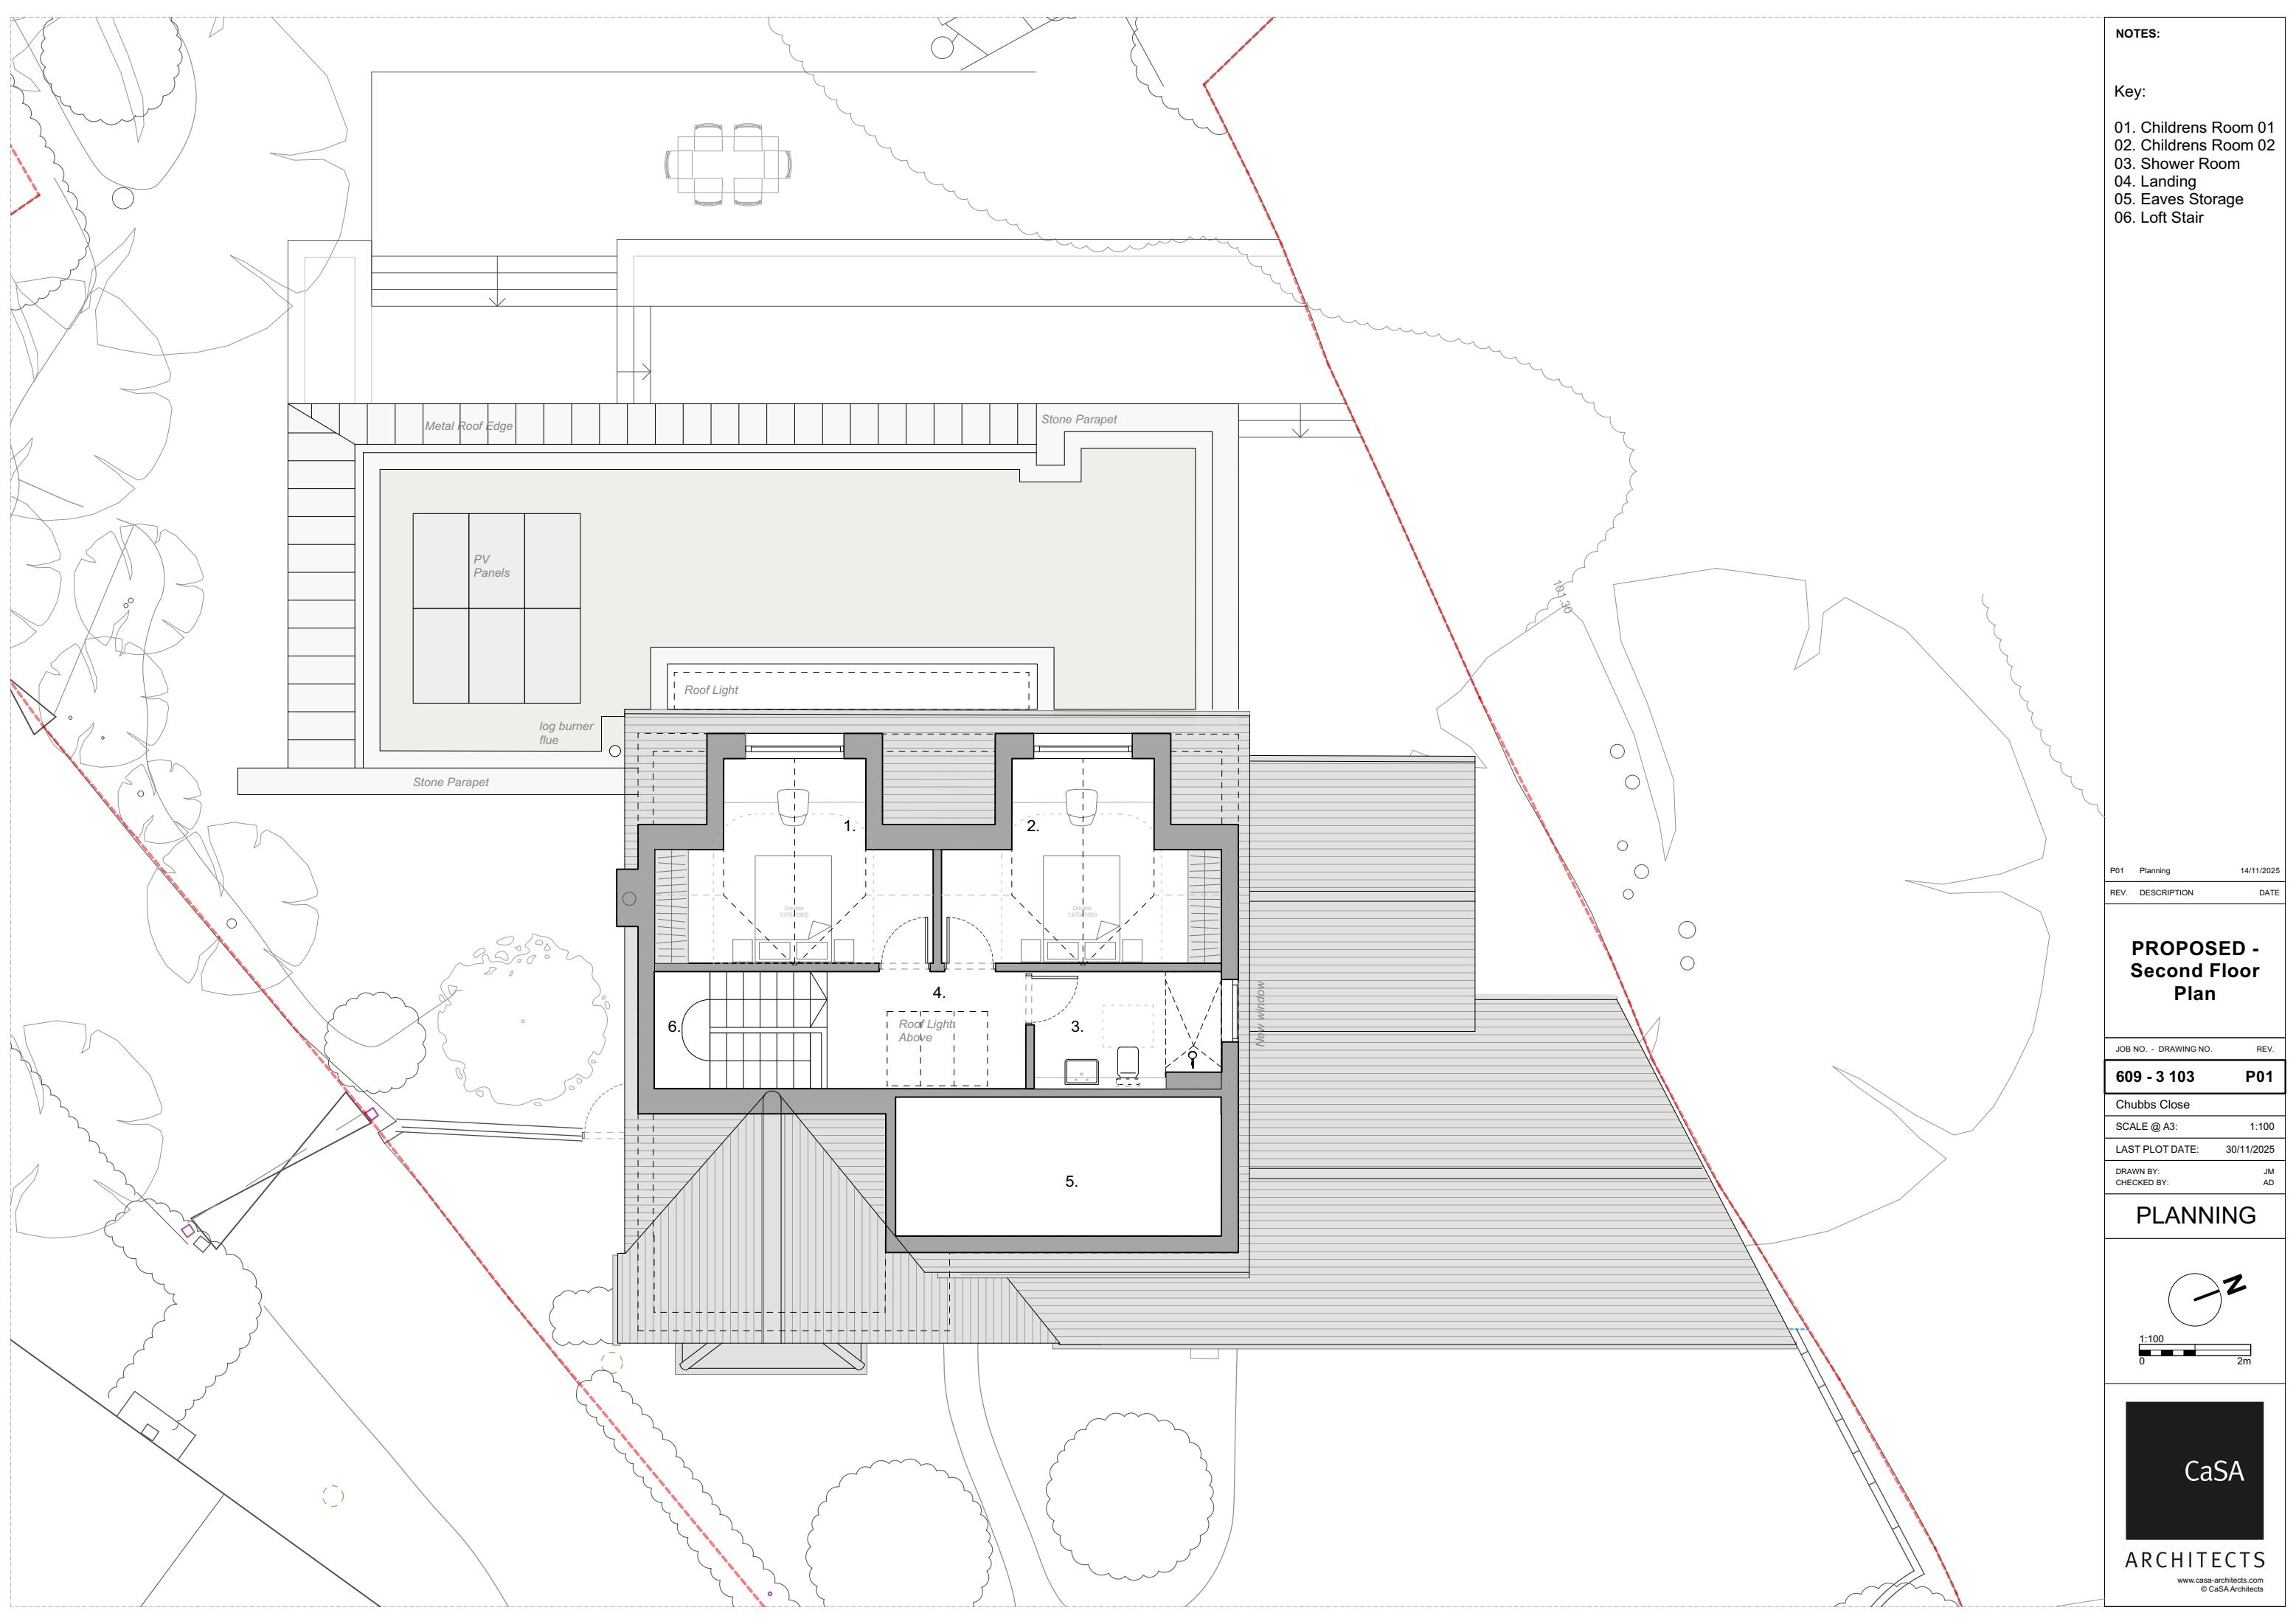

NOTES:

Key:

- 01. Childrens Room 01
- 02. Childrens Room 02
- 03. Shower Room
- 04. Landing
- 05. Eaves Storage
- 06. Loft Stair


P01	Planning	14/11/2025
REV.	DESCRIPTION	DATE

**PROPOSED -
Second Floor
Plan**

JOB NO. - DRAWING NO.	REV.
609 - 3 103	P01

Chubbs Close	
SCALE @ A3:	1:100
LAST PLOT DATE:	30/11/2025
DRAWN BY:	JM
CHECKED BY:	AD

PLANNING

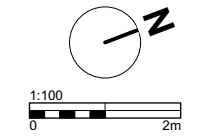

CaSA

ARCHITECTS

www.casa-architects.com
© CaSA Architects