


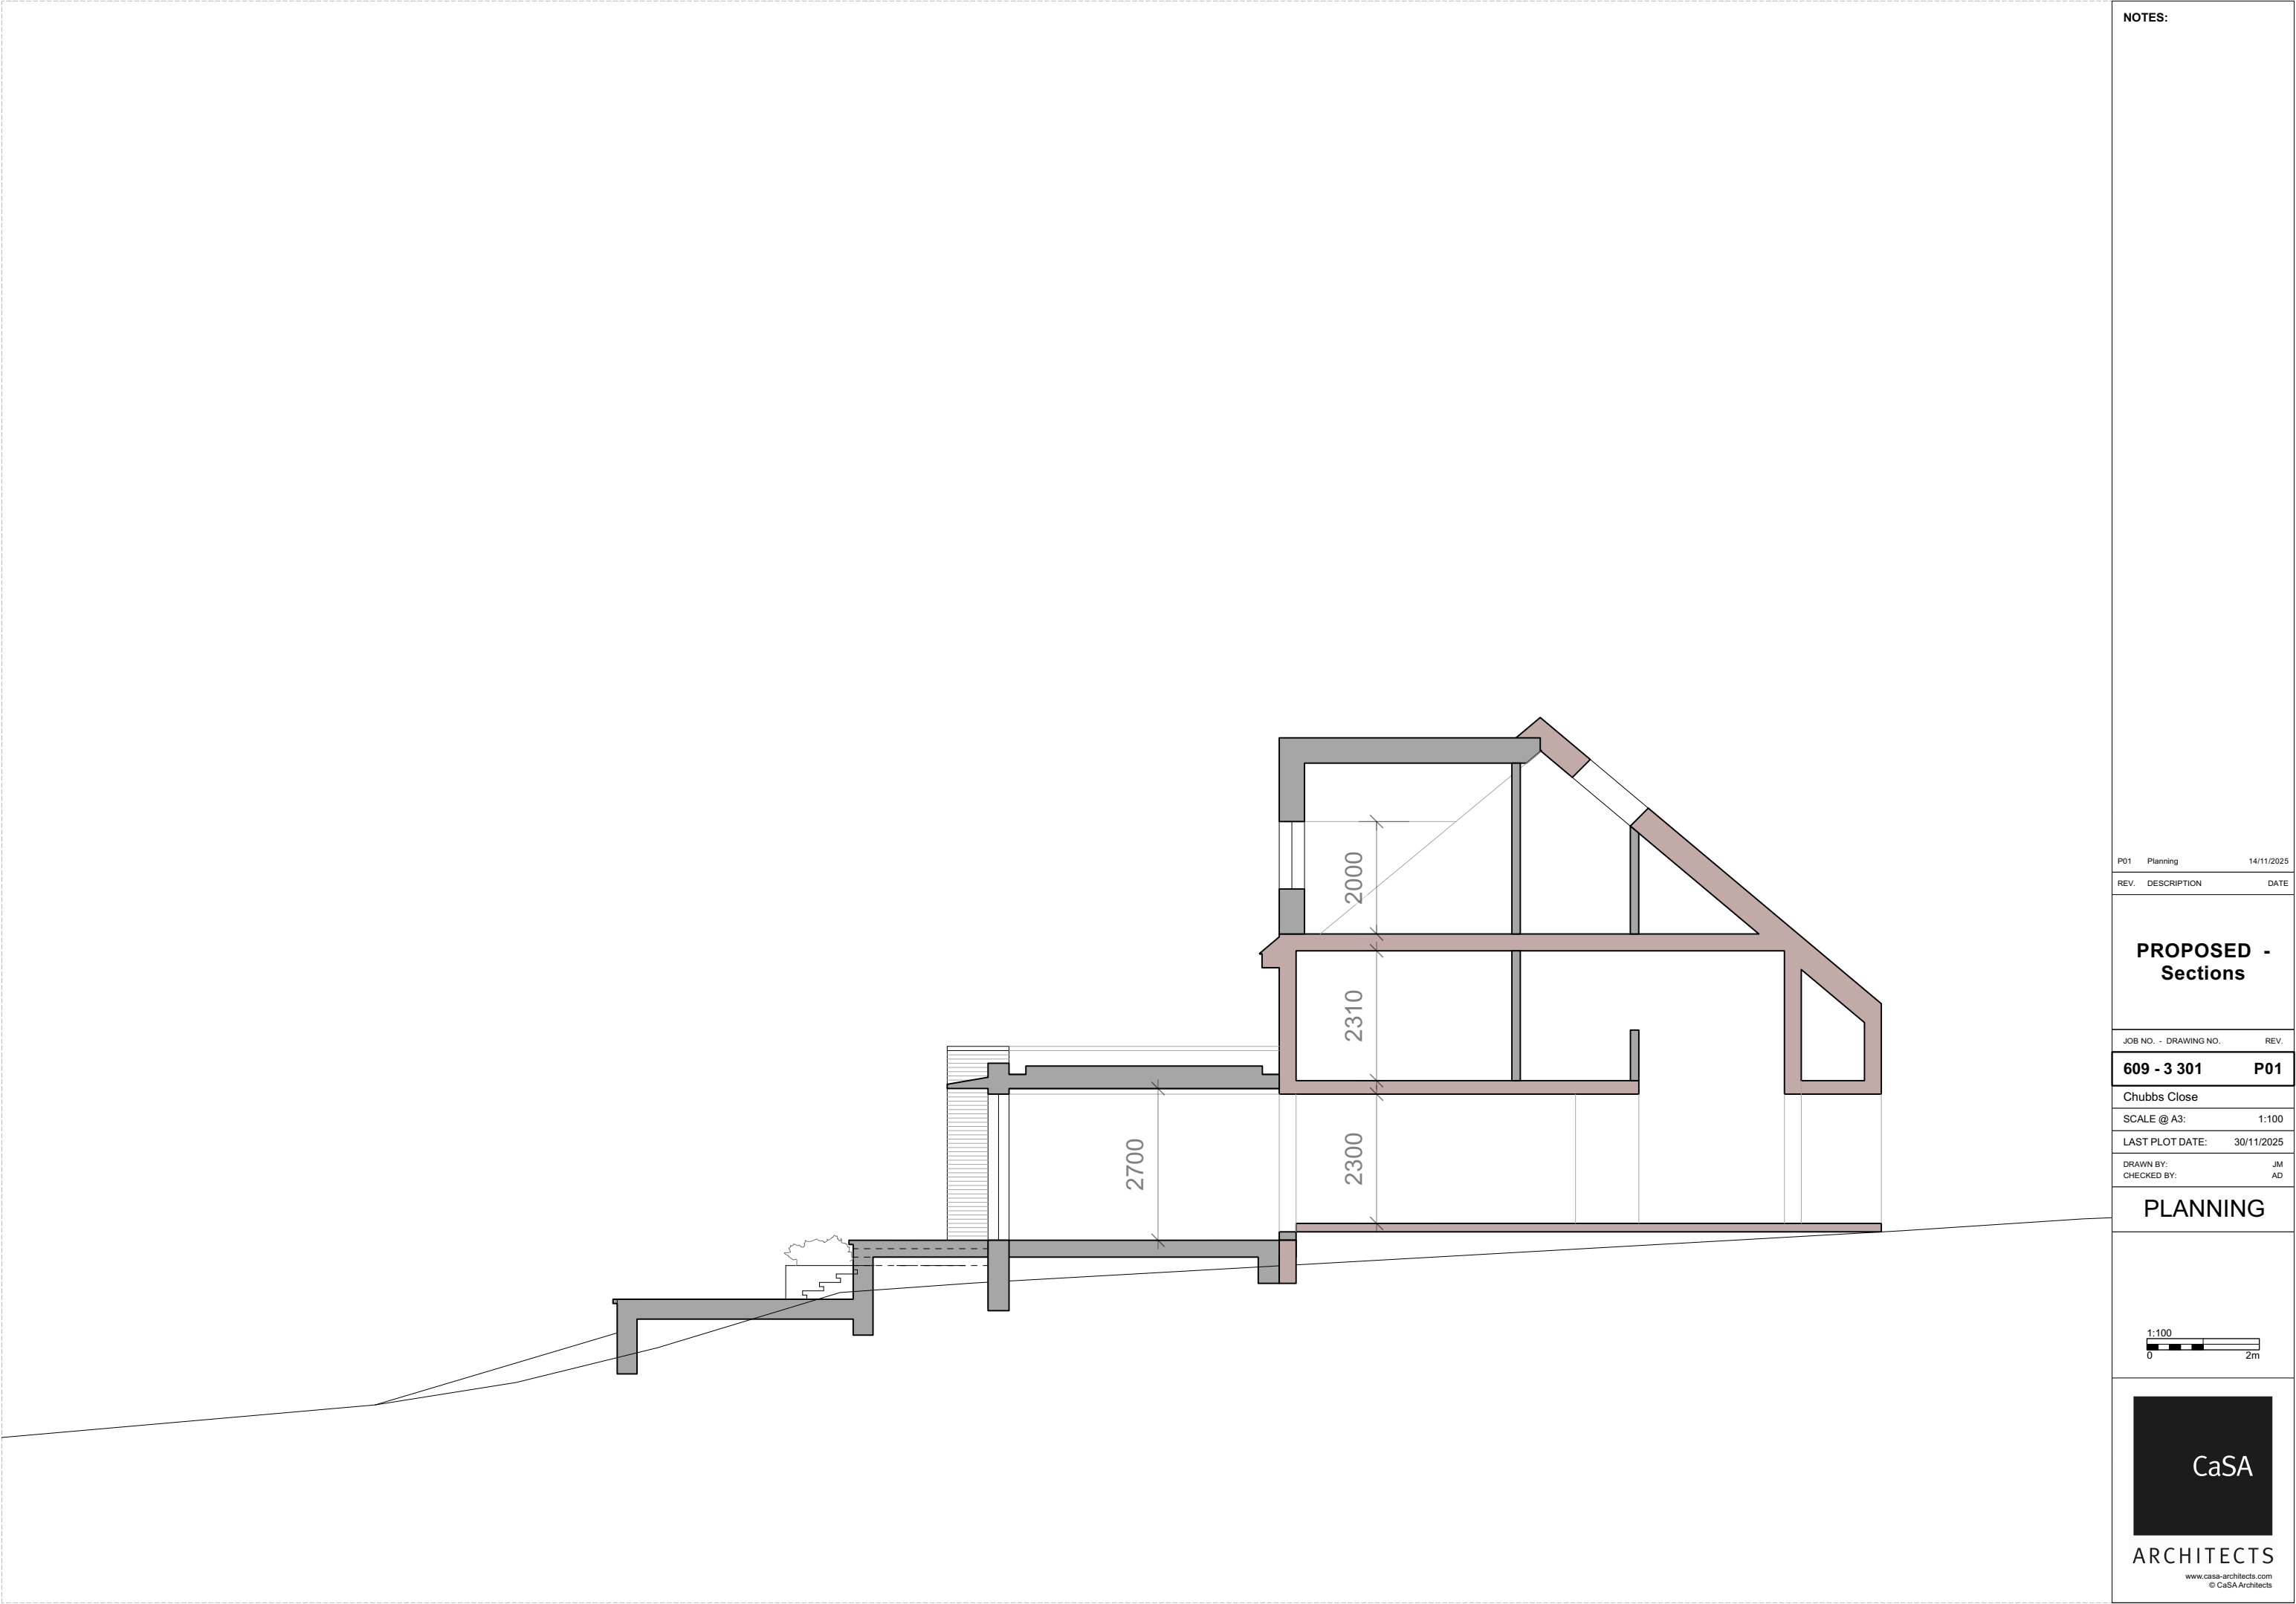

NOTES:

P01	Planning	14/11/2025
REV.	DESCRIPTION	DATE

PROPOSED -
Sections

JOB NO. -	DRAWING NO.	REV.
-----------	-------------	------

609 - 3 301 P01


Chubbs Close

SCALE @ A3: 1:100

LAST PLOT DATE: 30/11/2025

DRAWN BY: JM
CHECKED BY: AD

PLANNING

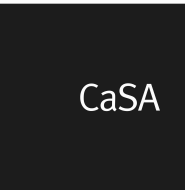

www.casa-architects.com
© CaSA Architects