



Door Frame Detail And Story Fan light
26 George Street Warminster

Door Frame

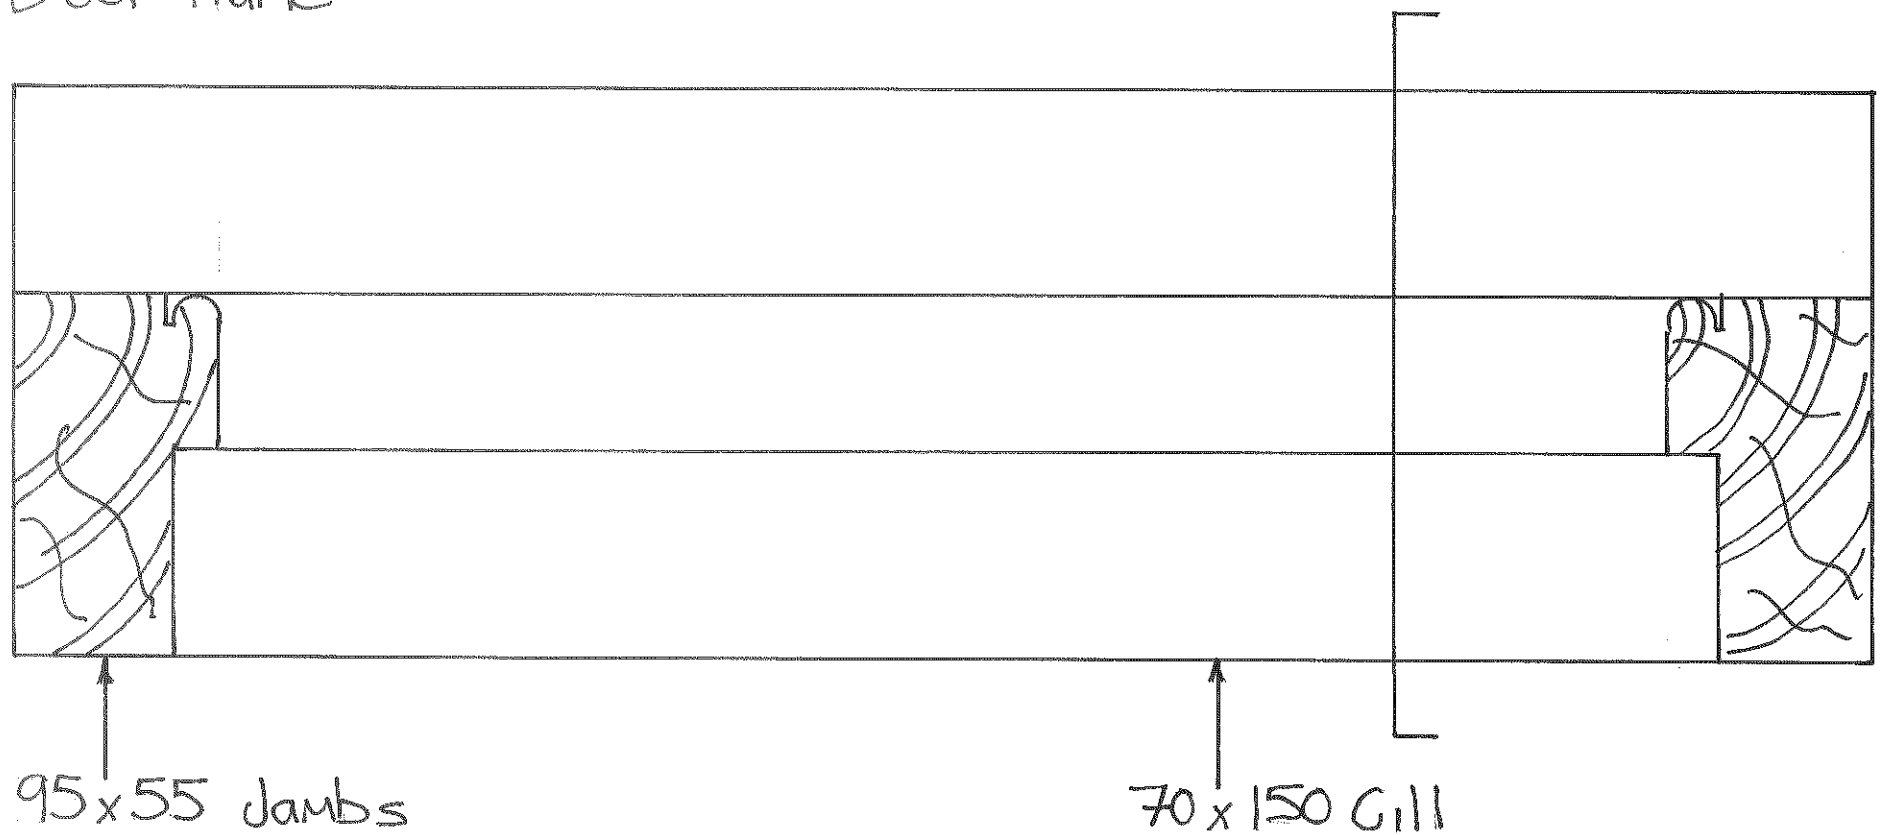

Story Fanlight

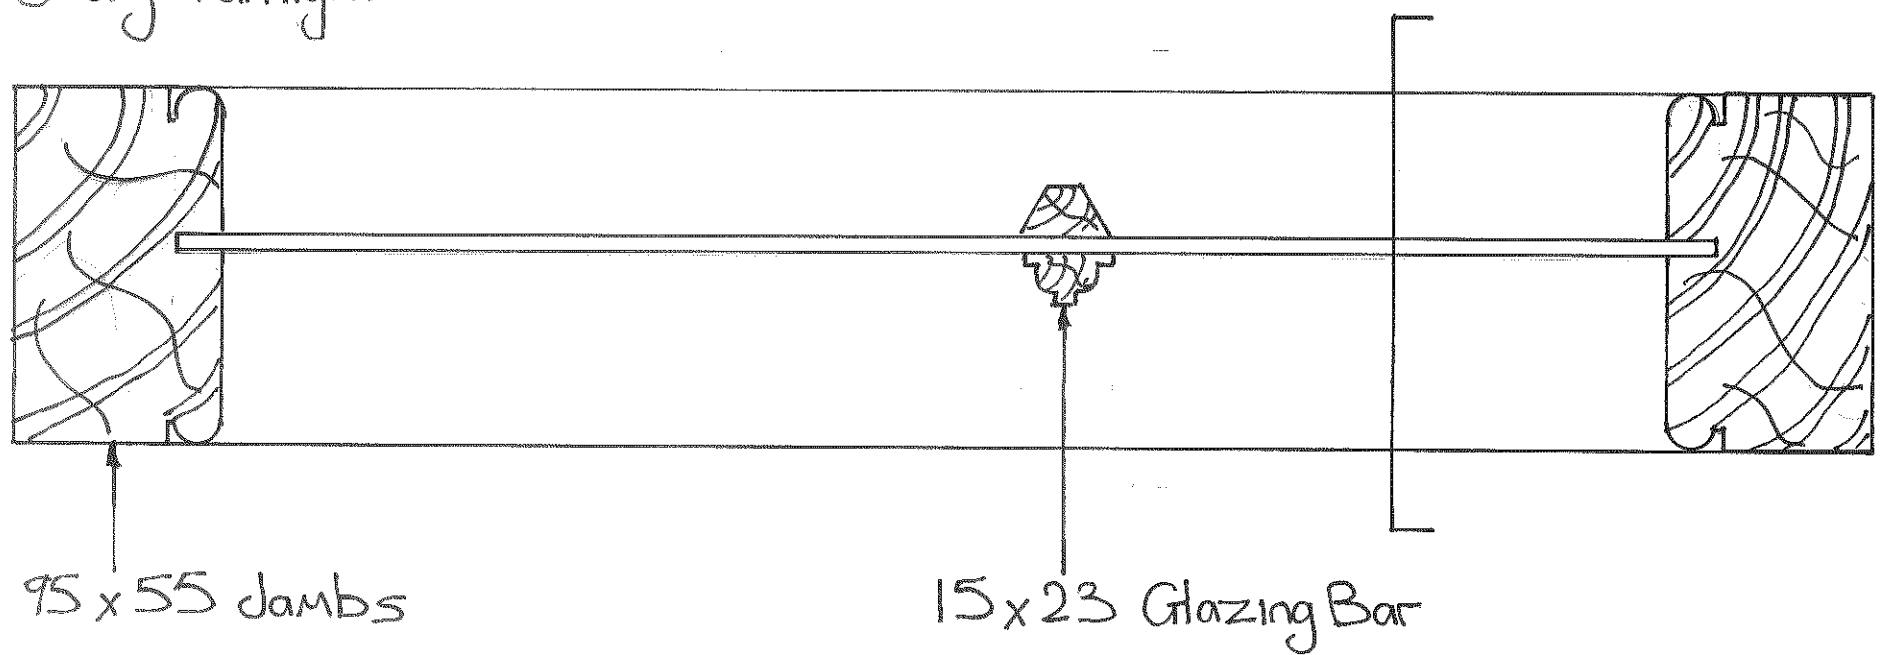

0 20 40 60 80 100

Scale 1:2 A3
Scale Bar MM