


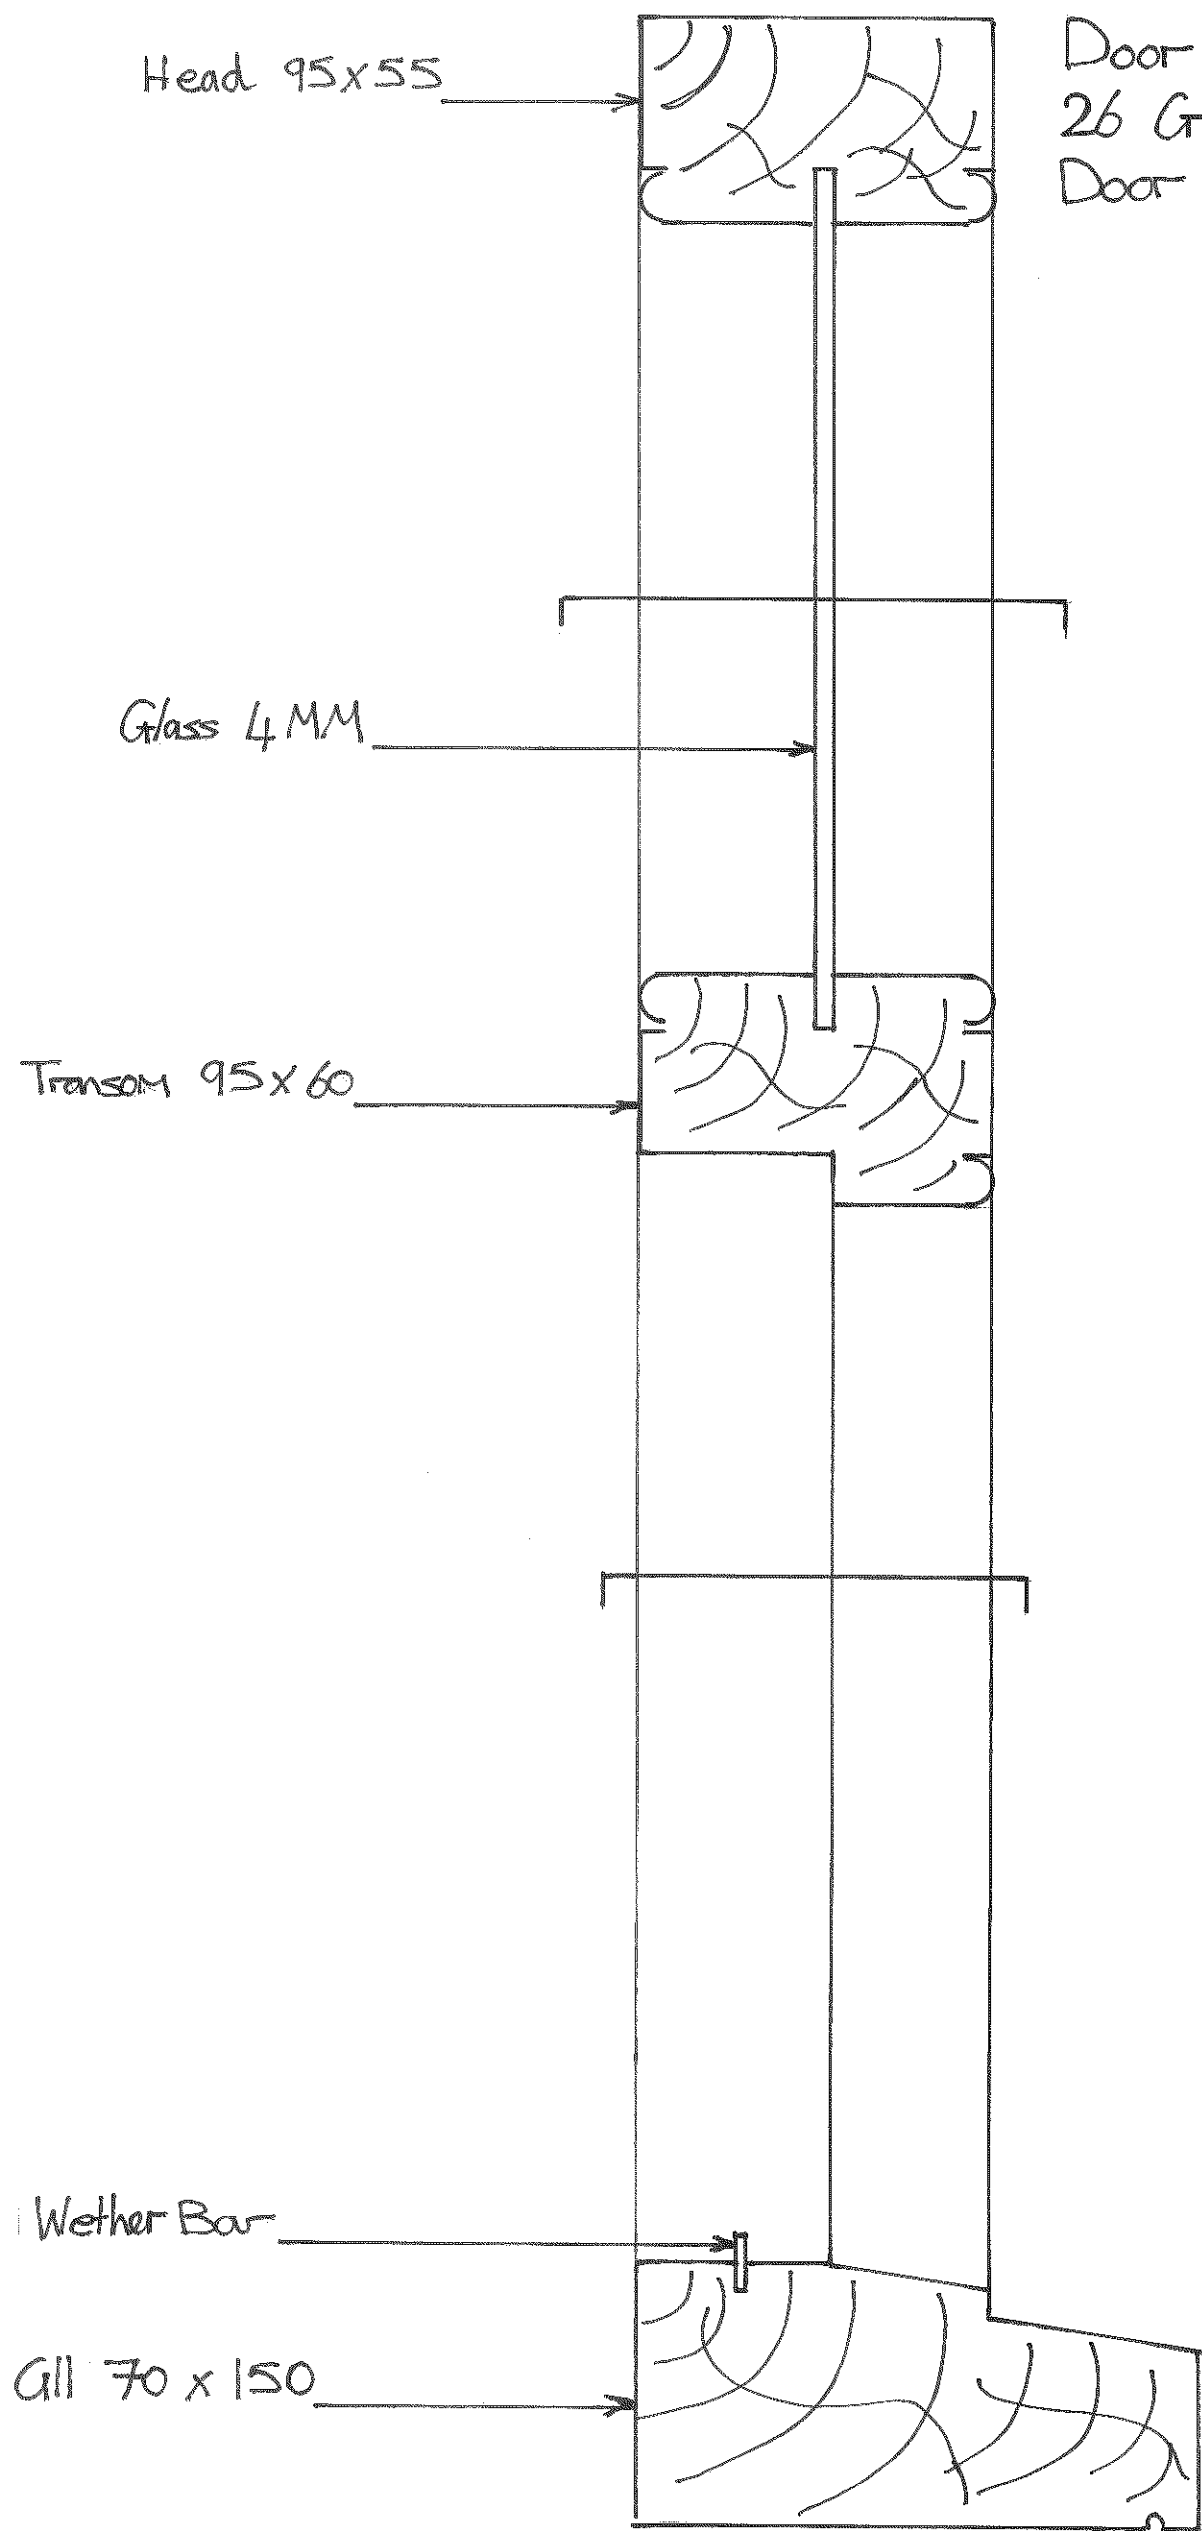

Door Frame Detail
26 George Street Warmister
Door Opens Inwards

0 20 40 60 80 100

Scale Bar 1.2 MM A3