



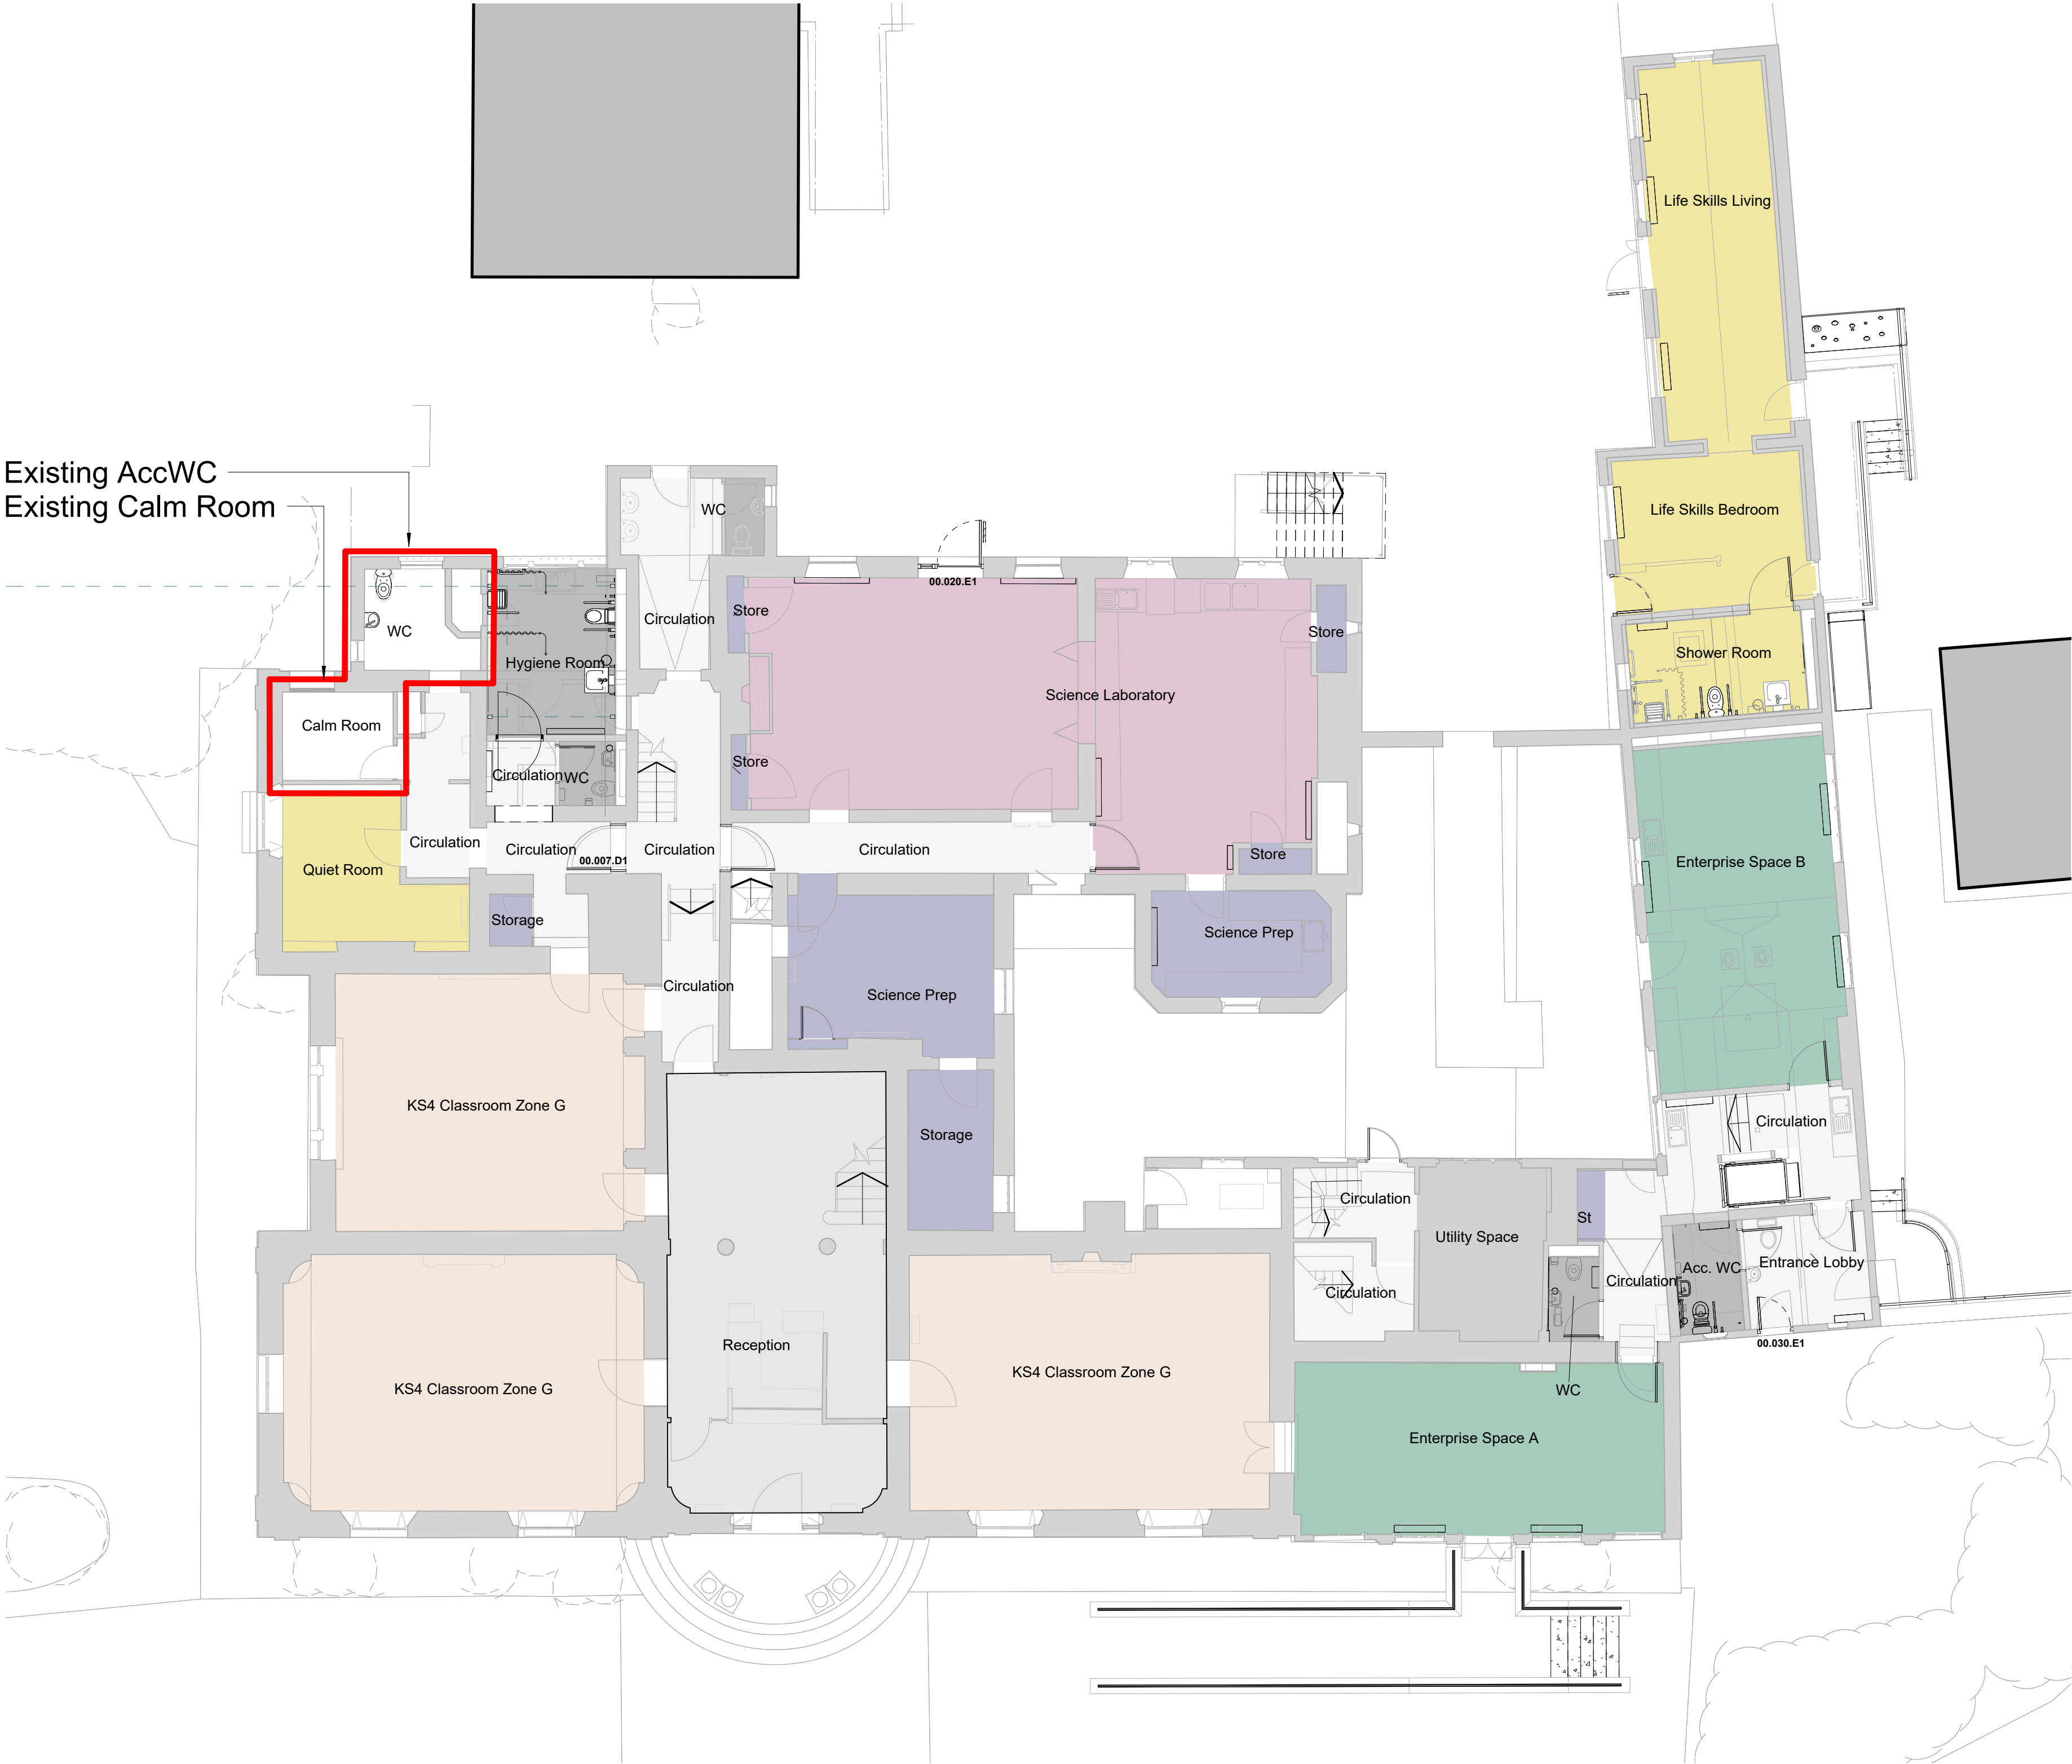

1. Rowdeford House Stable Block Replacement Doors Location
1 : 100

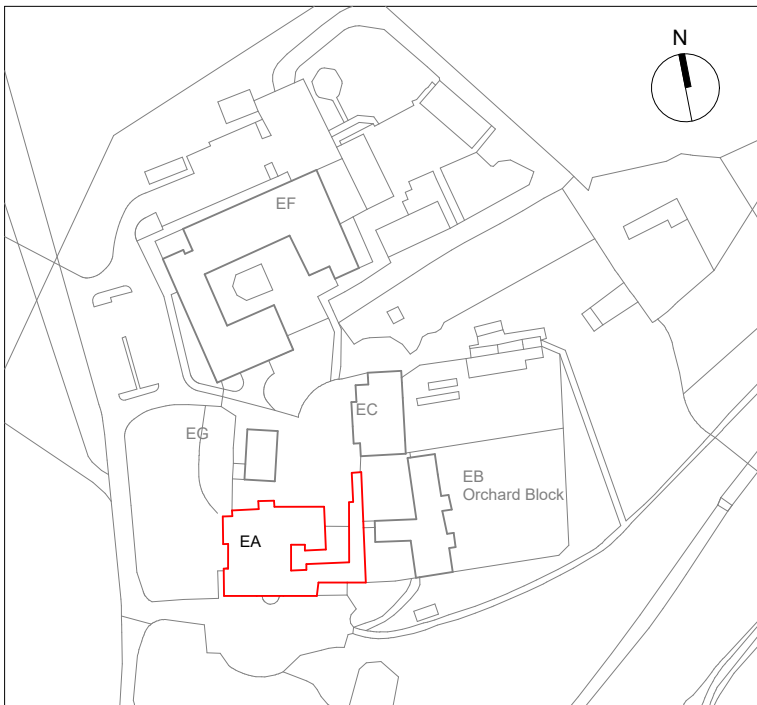

NOTES

Three doors require replacement within Rowdeford House at Silverwood School.

The existing doors have fallen into disrepair and are unable to be refurbished.

The three doors, ED03, ED04 & ED04 are located as per this drawing.

P01	Initial Issue	20 10 2025	MP	MC
Rev	Description	Date	Dr by	App by
original by	Author	date created 11/25/25	approved by	Approver



AHR Architects Ltd
Vinty Building
Wine Street
Bristol
BS1 2BD
United Kingdom

T +44(0)117 929 9146
E bristol@ahr.co.uk
www.ahr.co.uk

client name Wiltshire Council			
project Silverwood School Refurbishment			
drawing Rowdeford House Proposed Calm Room & AccWC Works Location			
status S4 - FOR APPROVAL			
project number 2022.00488.000		scale As indicated@A1	
drawing number SWS-AHR-EA-ZZ-DR-A-005015		issue status S4	rev P01
This drawing is to be read in conjunction with all related drawings. All dimensions must be checked and verified on site before commencing any work or producing shop drawings. The originator should be notified immediately of any discrepancy. This drawing is copyright and remains the property of AHR.			