



Plant Bed	Red Brick Walls	Coping Stone	Wrought Iron Pedestrian Gate	Wrought Iron Vehicle Gate	Red Brick Piers with Stone Capping & Ball Finial	Additional Trees & Shrubs planted along the western verge of the entrance gates (not to interfere with visibility along the road)
-----------	-----------------	--------------	------------------------------	---------------------------	--	---

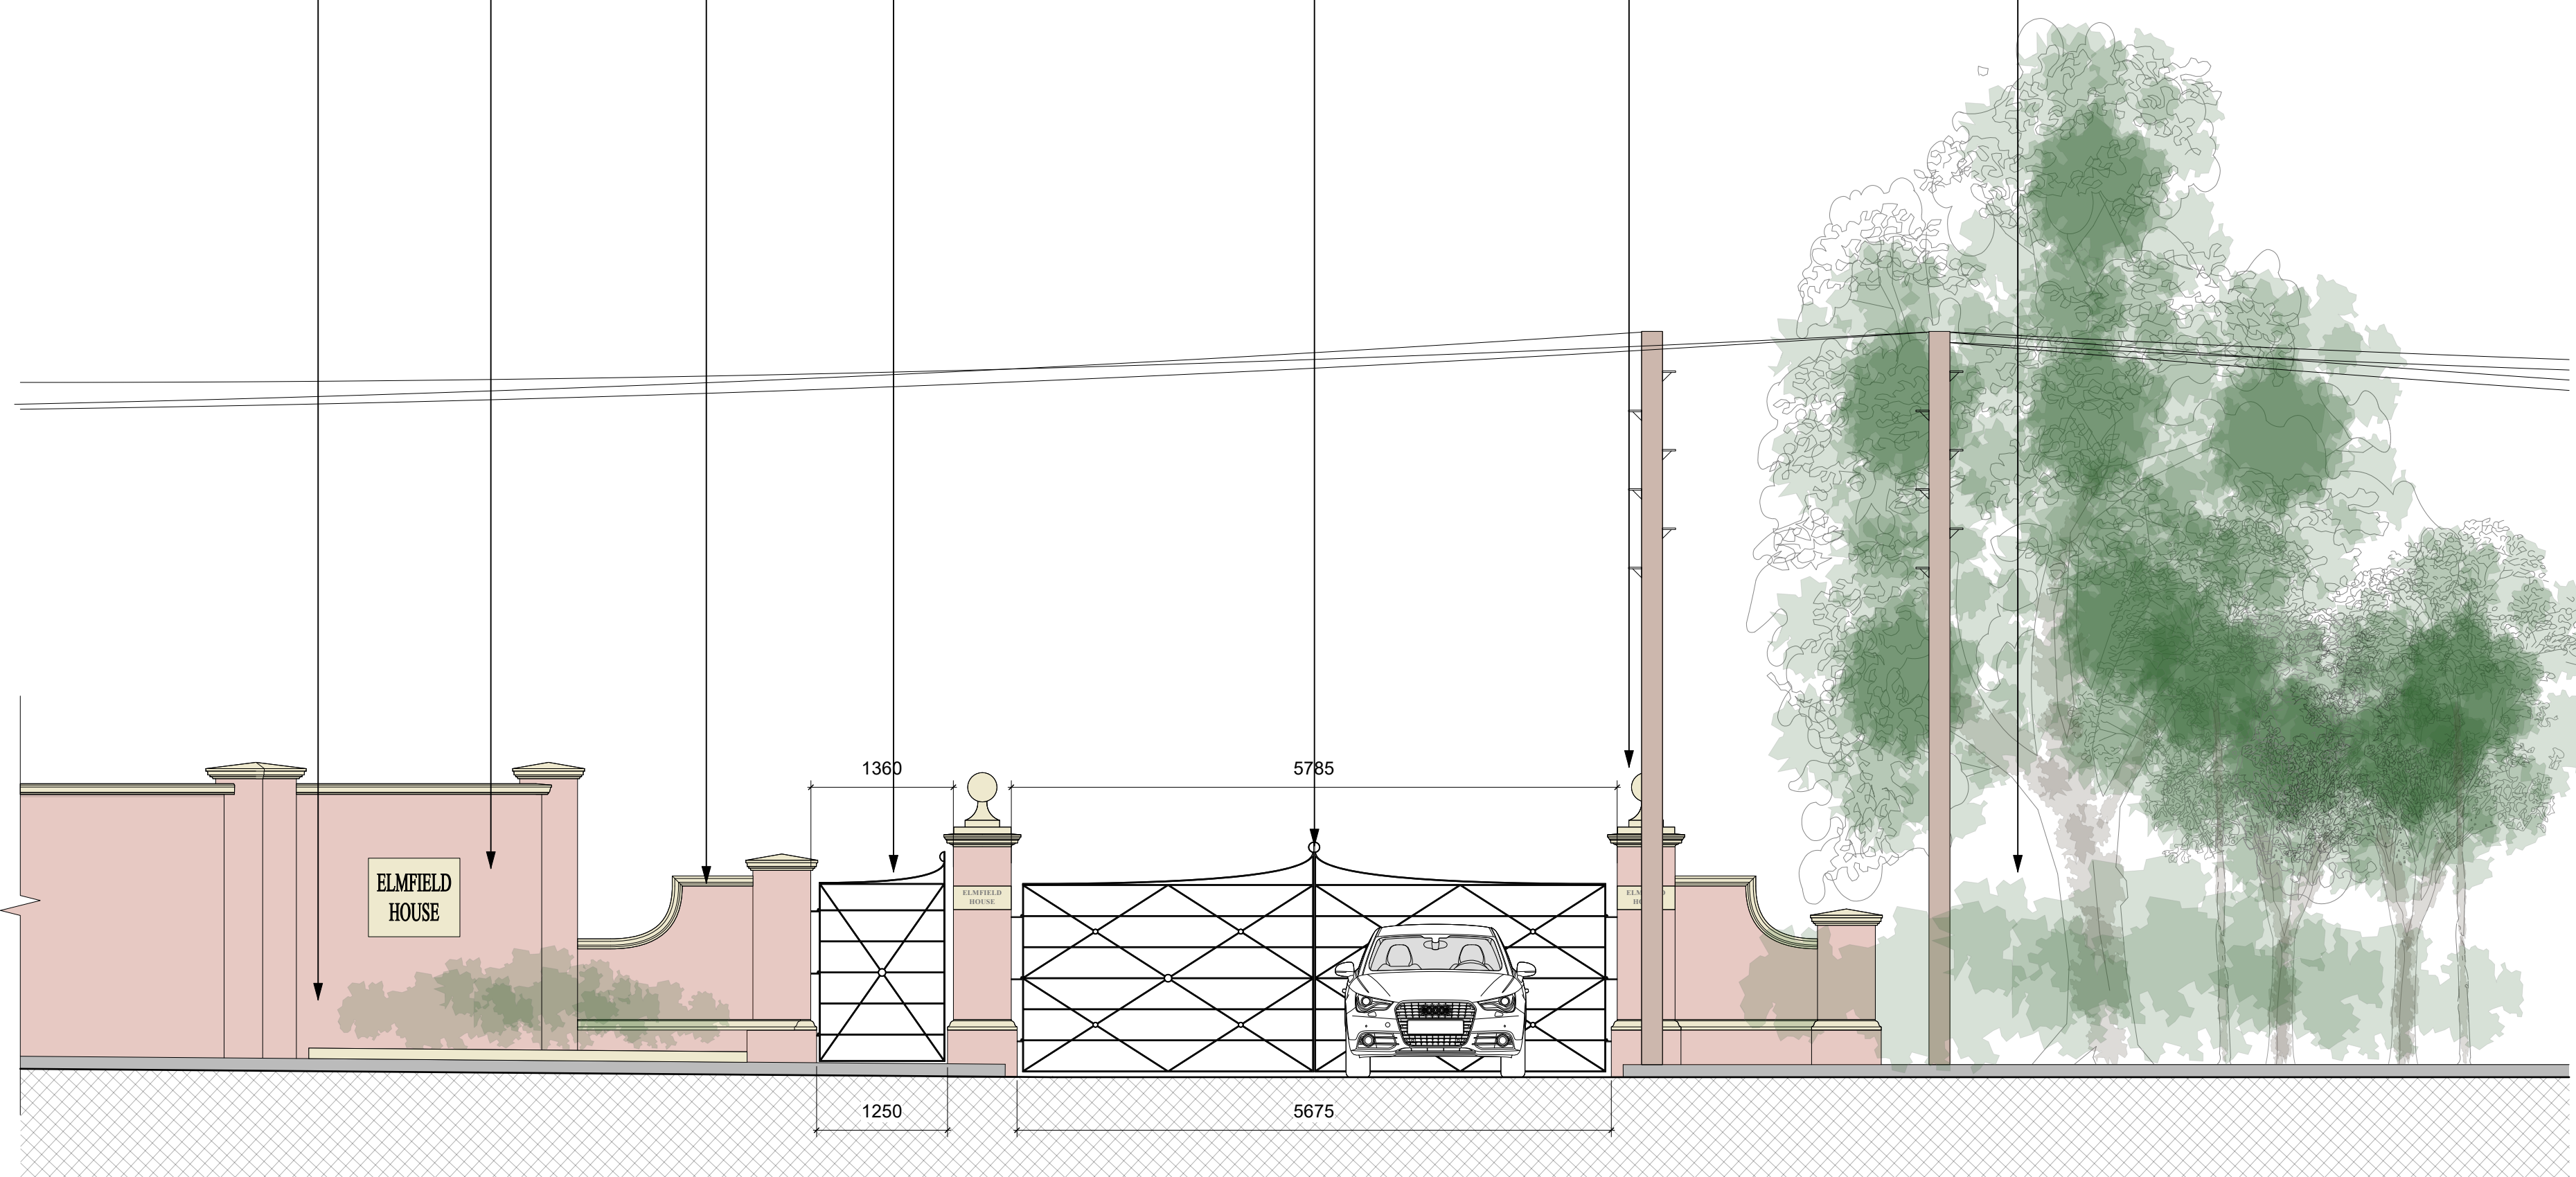

A horizontal scale bar with markings from 0 to 5. Below the bar is the text "Metres 1:50".

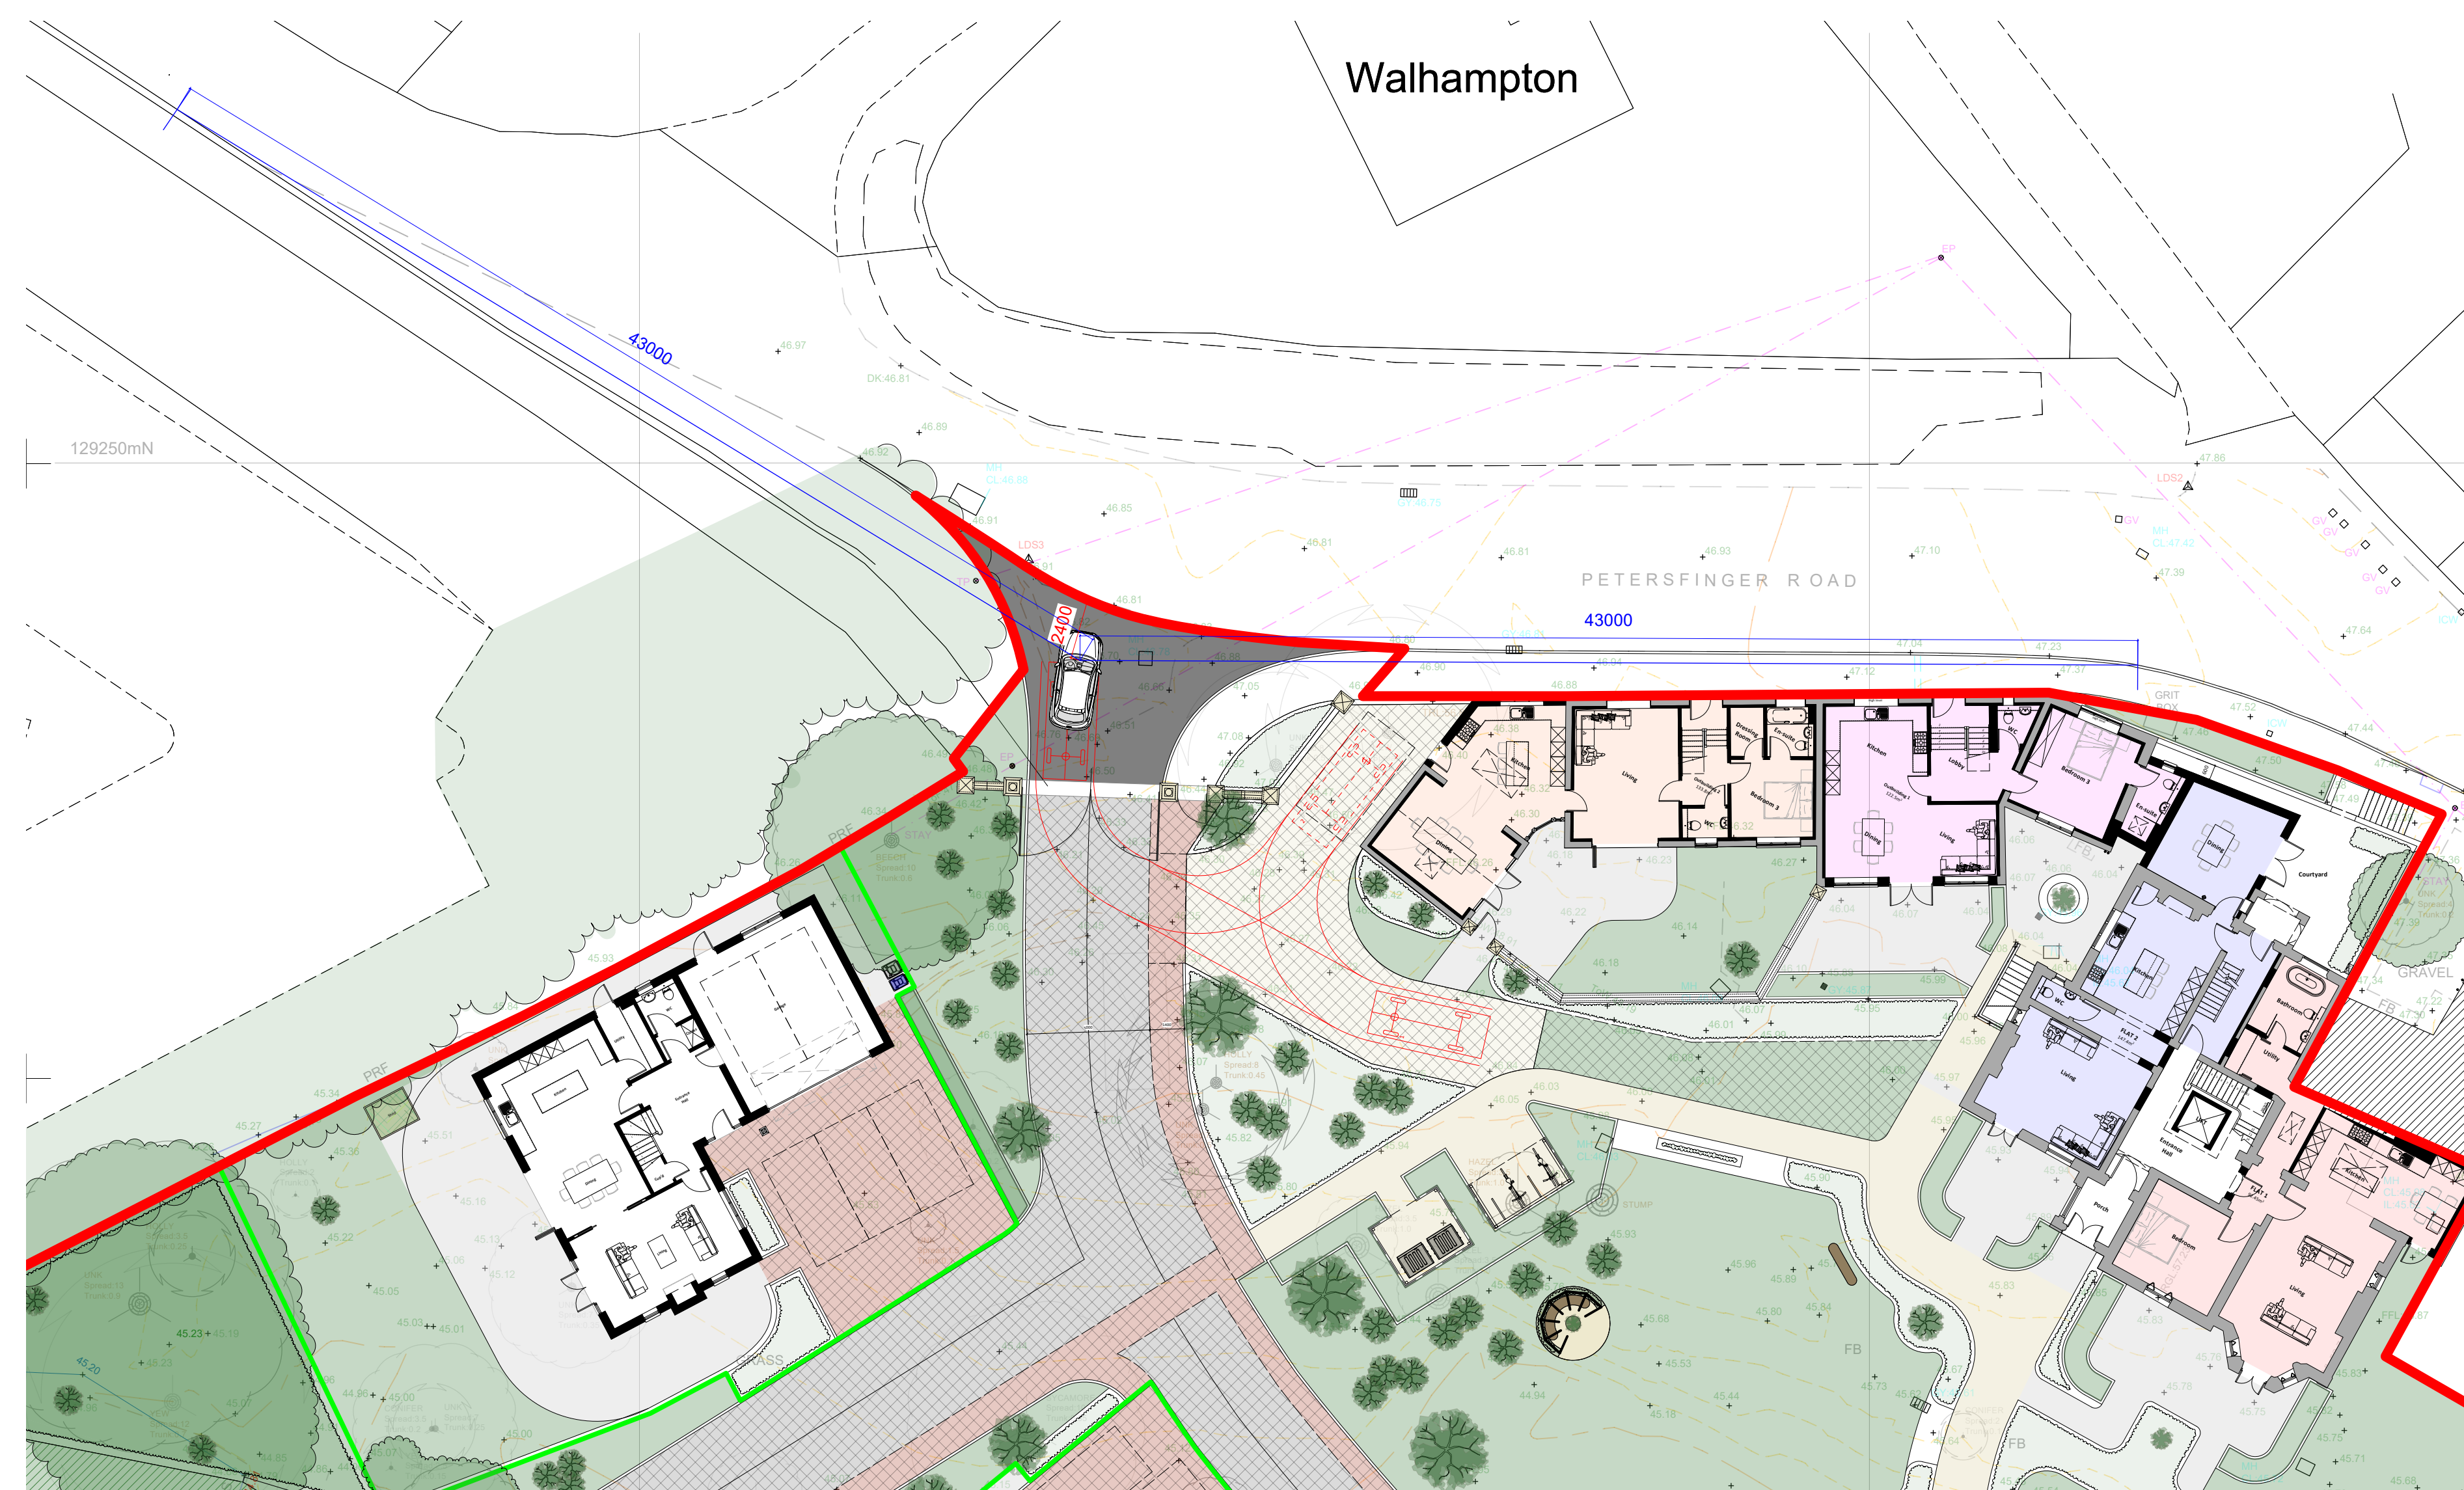

The site plan for Walhampton shows a large building complex on the right side, with various rooms and a central courtyard. To the left of this complex is a smaller building with a parking area. A red line runs along the top and right side of the site, indicating a proposed access or boundary. The plan is labeled 'Walhampton' and 'PETERSFINGER ROAD'. The site is surrounded by green spaces and trees, with a road labeled '129250mN' on the left. The plan also shows a 'PETERSFINGER ROAD' and a 'Walhampton' area. The site is divided into several sections, with a central parking area and a building complex on the right. The plan is labeled 'Walhampton' and 'PETERSFINGER ROAD'.

