






DET 01 Eaves Detail 01
1:10

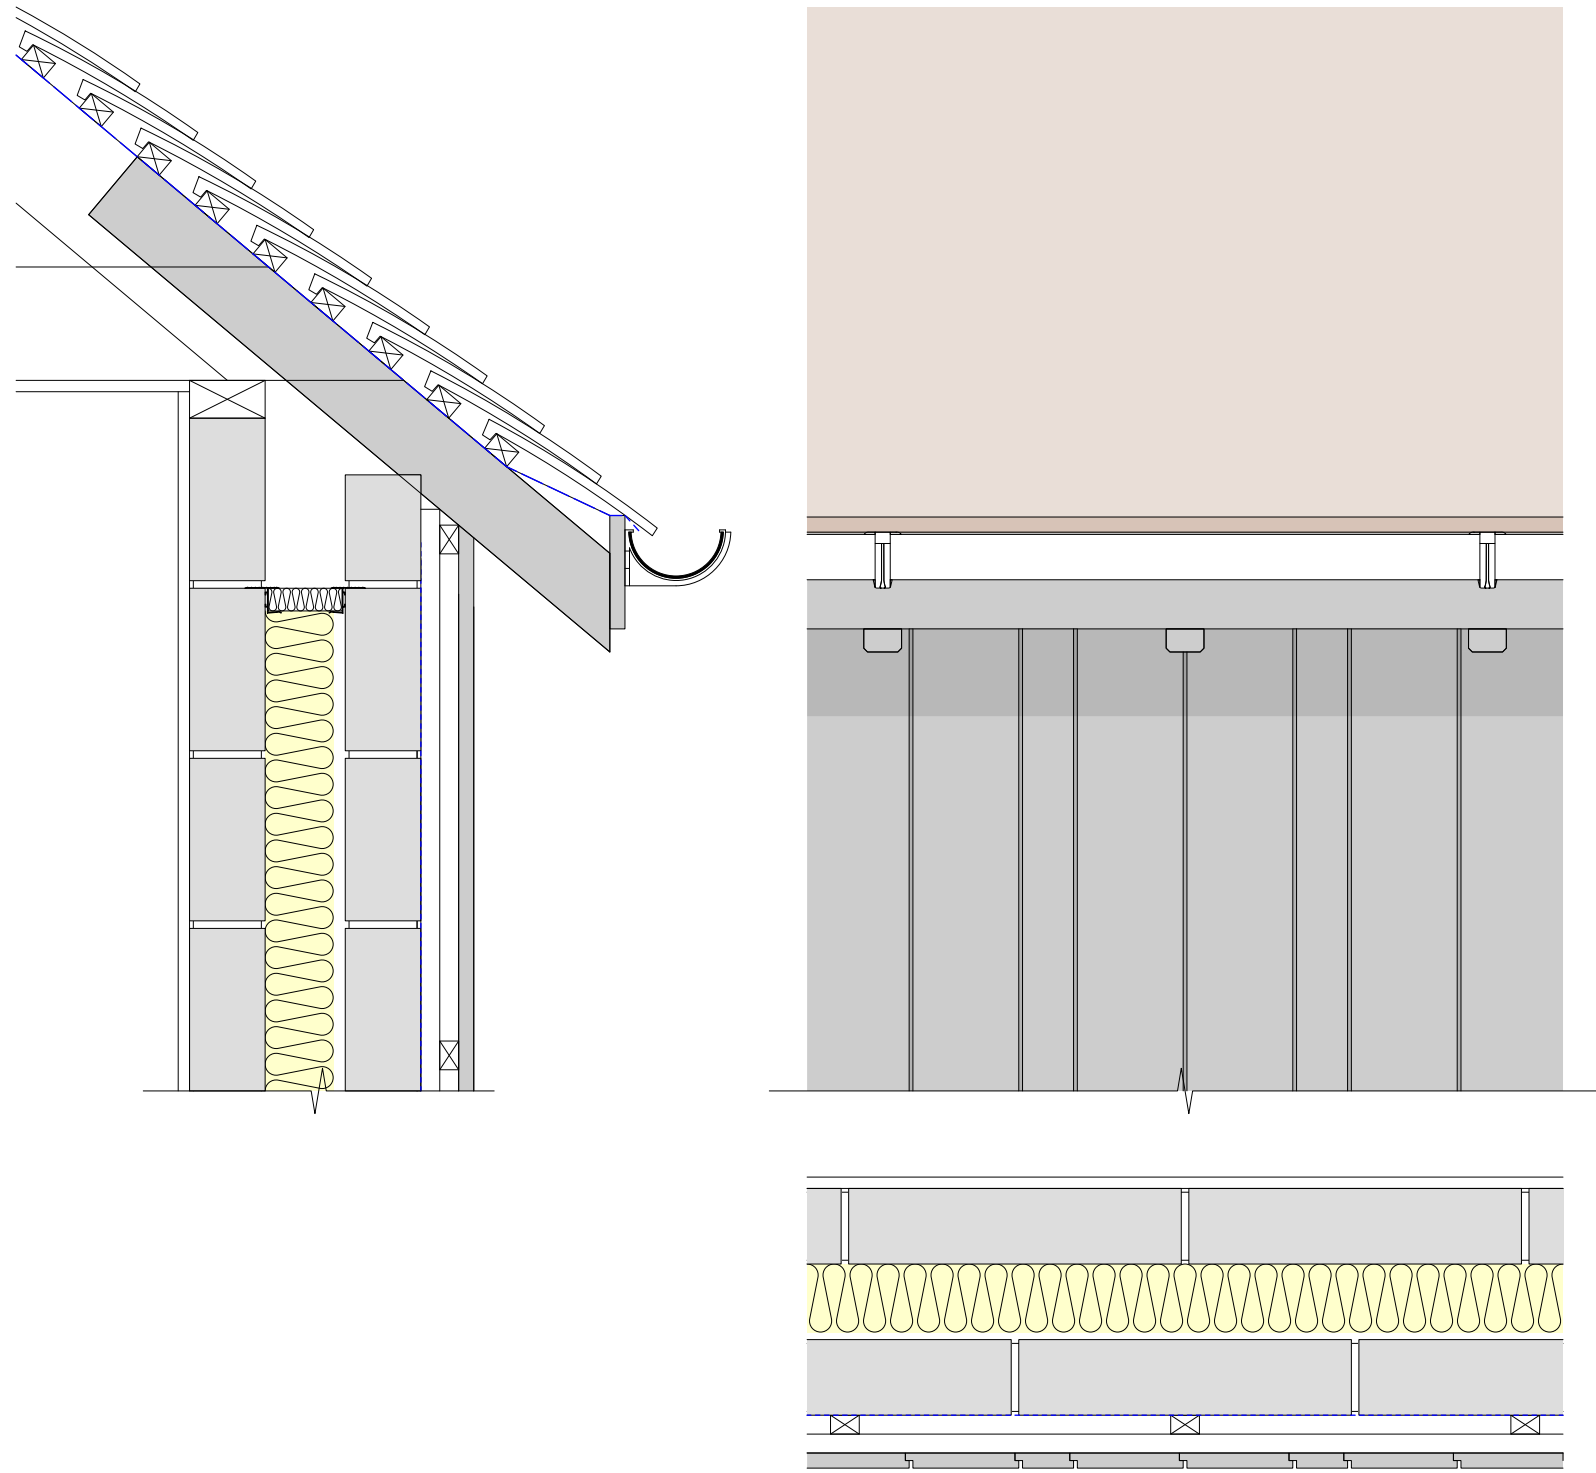




DET 02 Eaves Detail 02
1:10

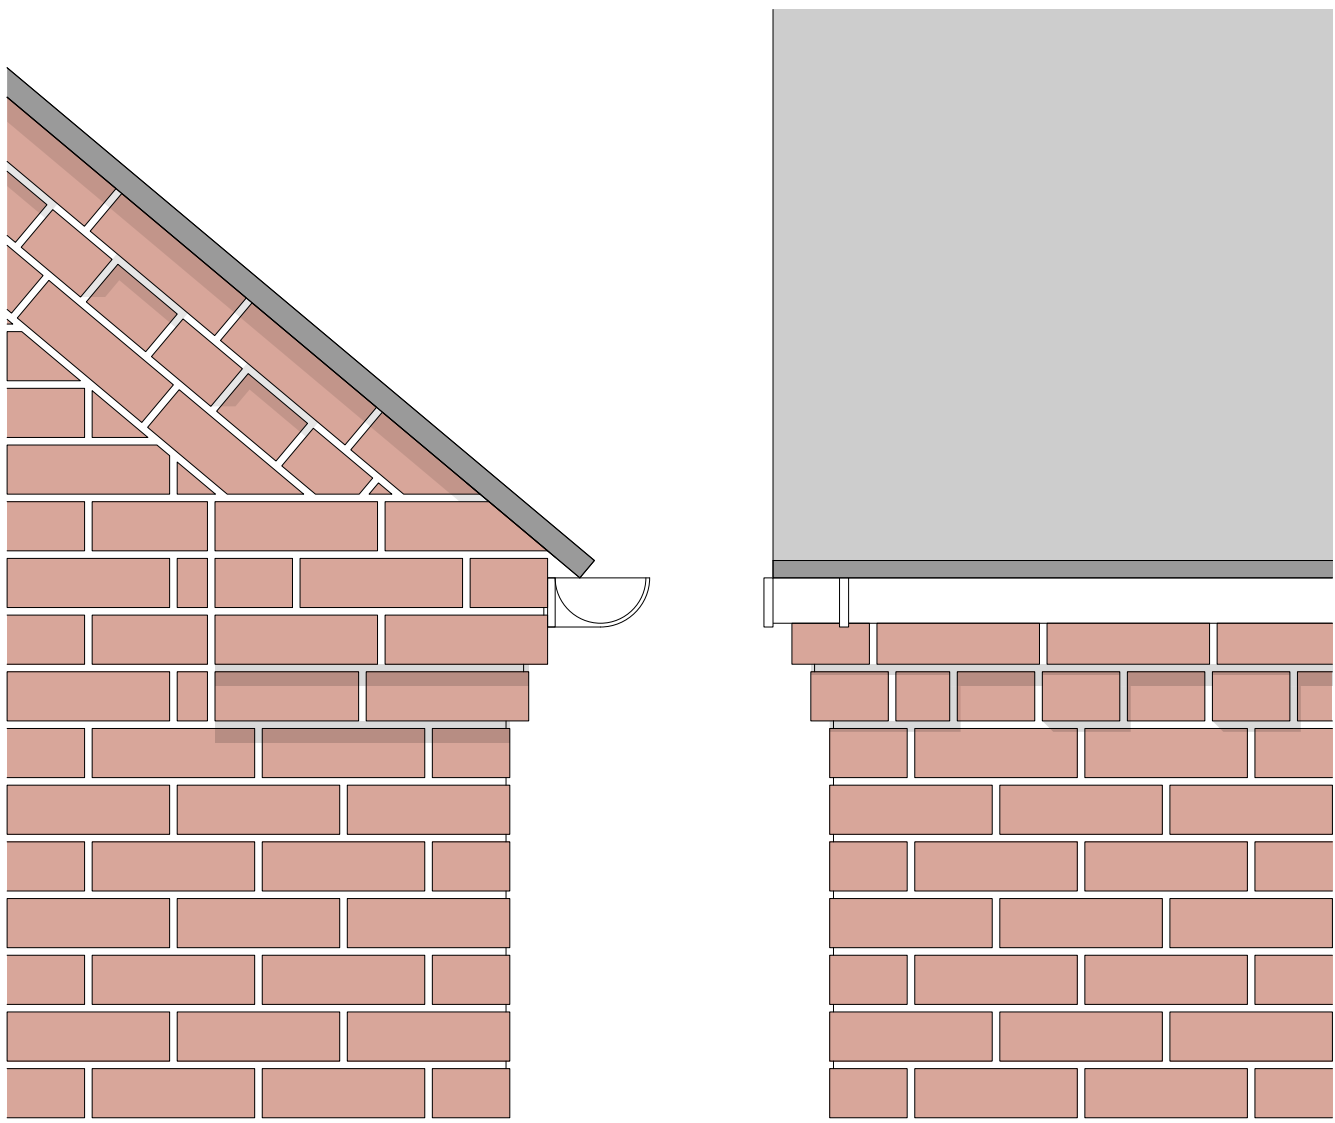



DET 04 Dentil Course
1:10

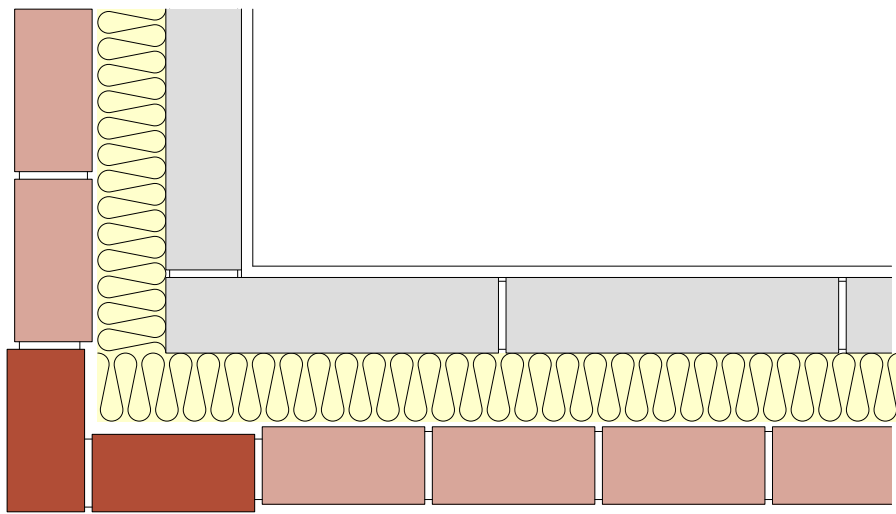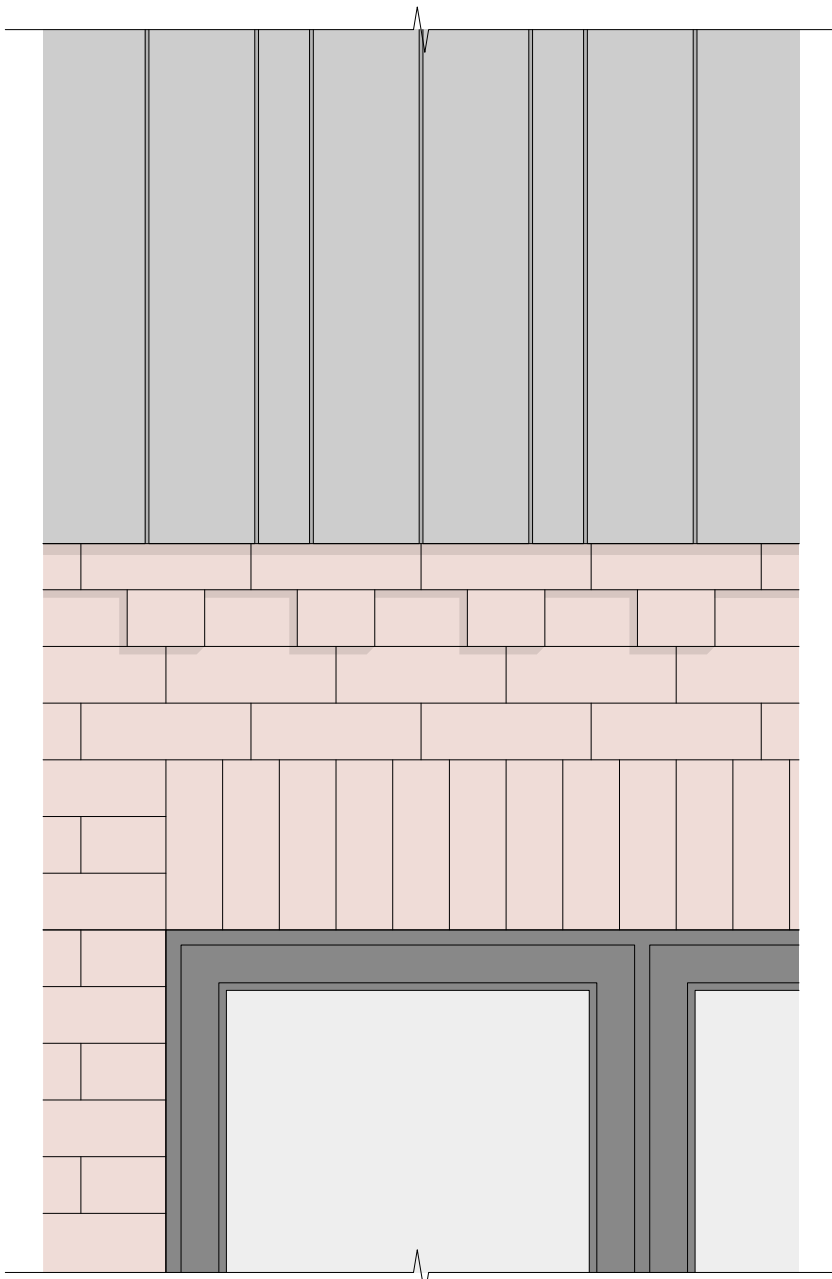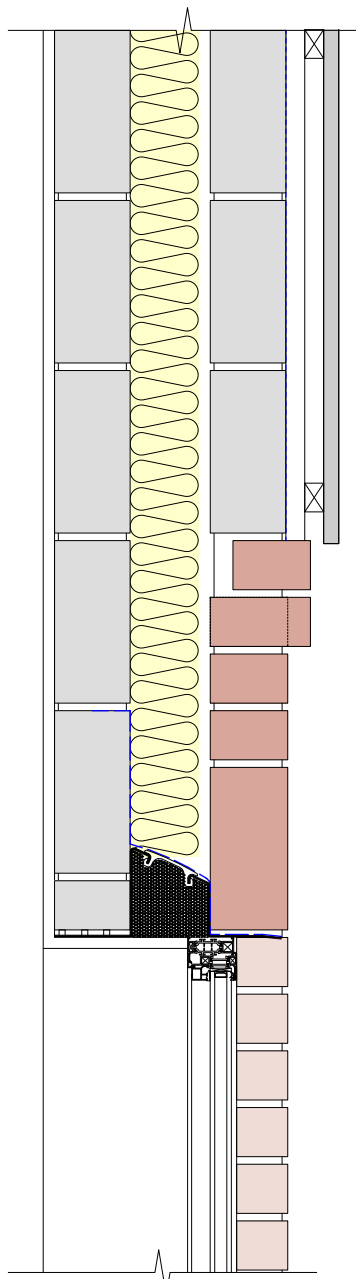



DET 05 Window Head 01
1:10

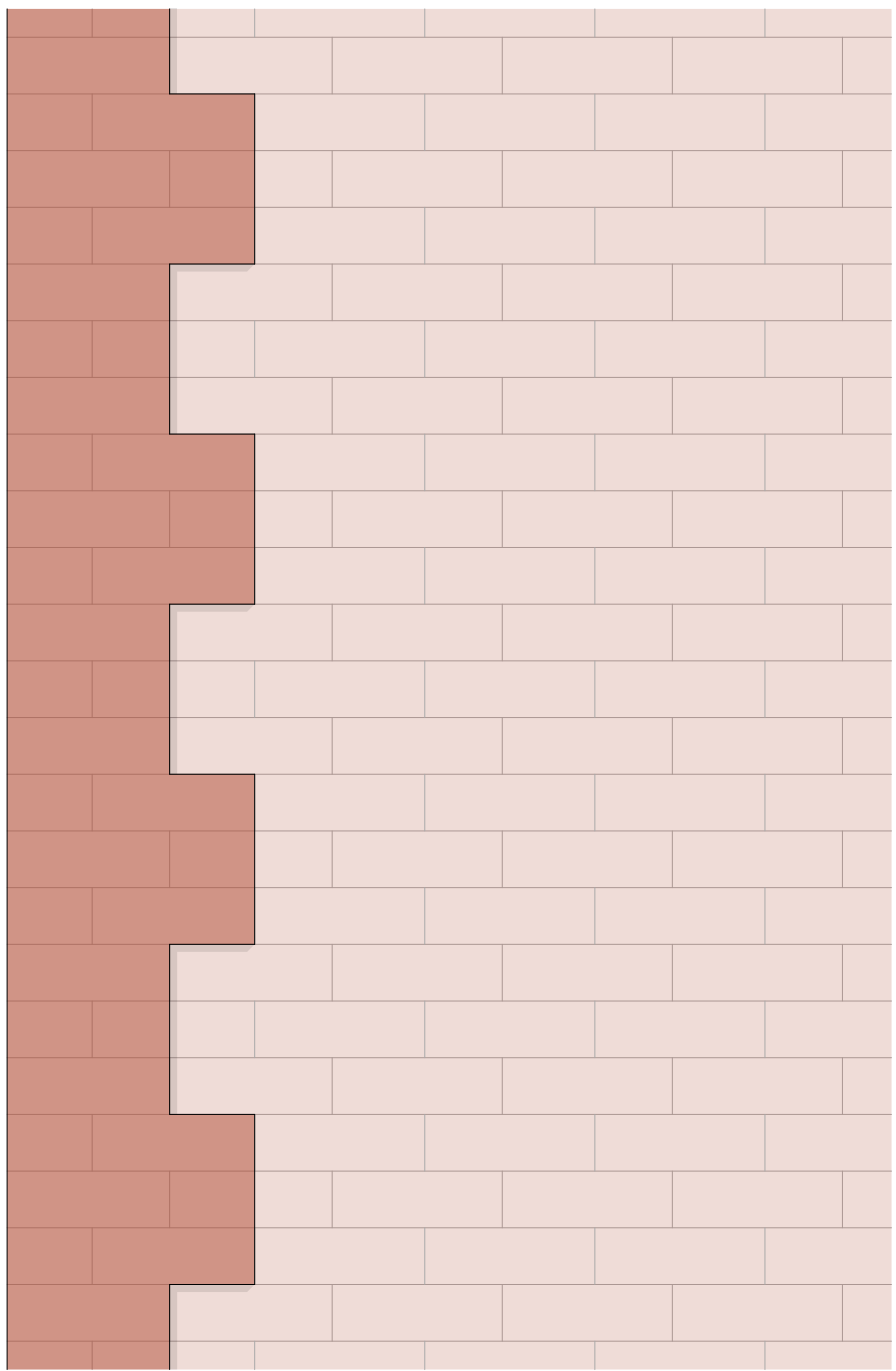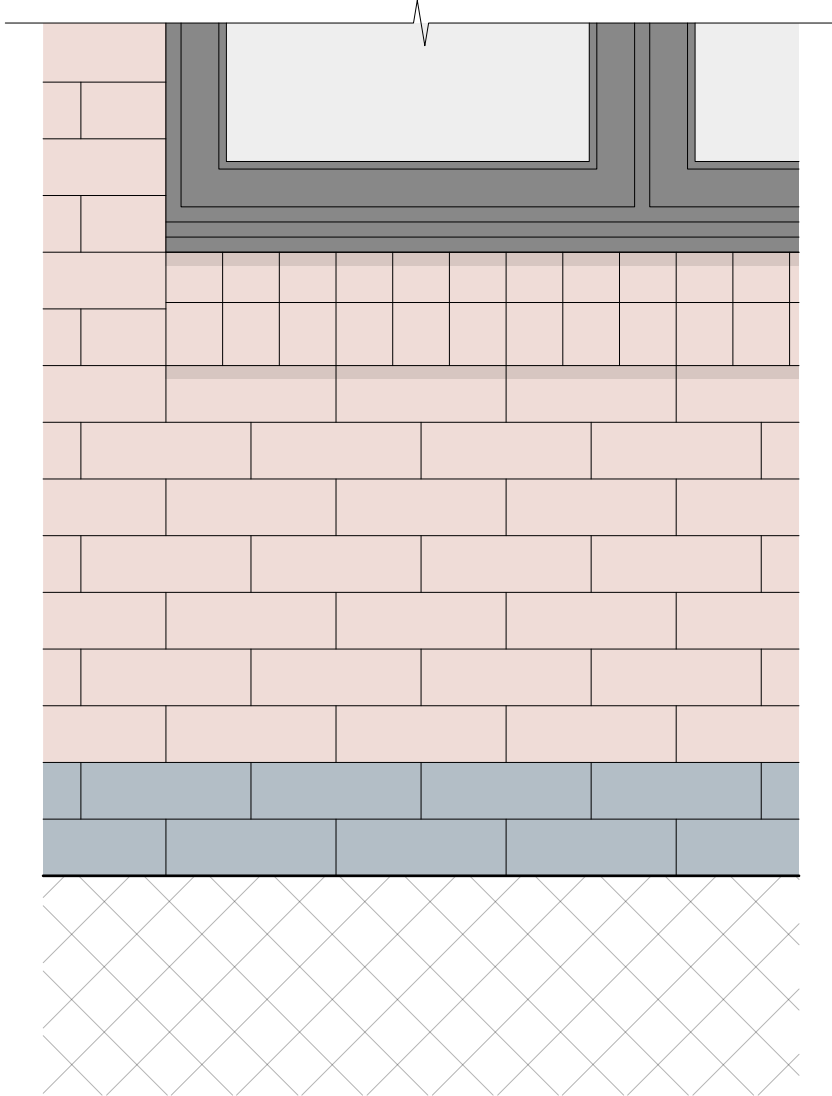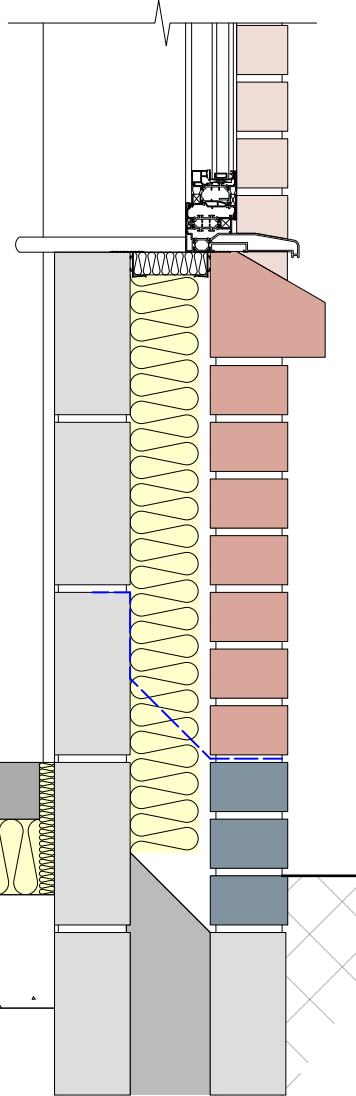

DET 07 Windowcill 01
1:10

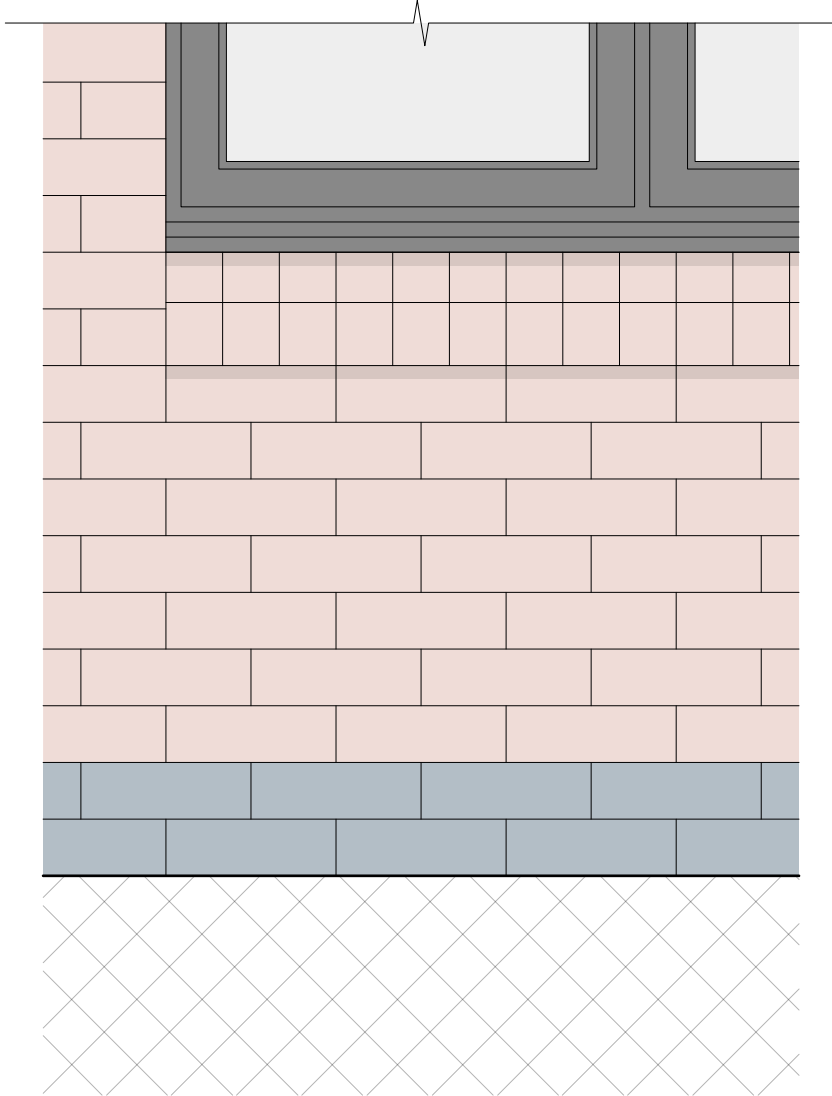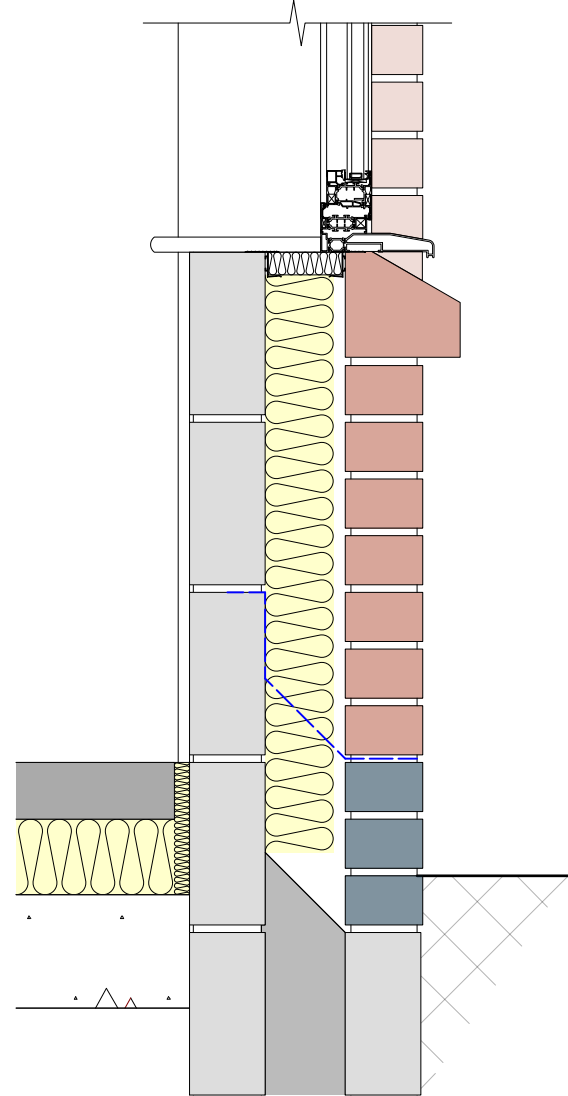

DET 03 Brick Quoin Detail
1:10

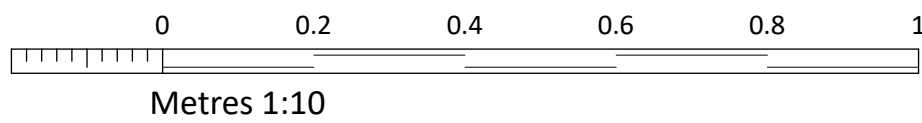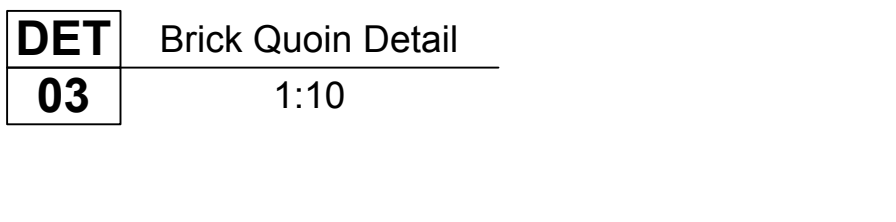

Rev A: 23/05/2024: Amended Details.



PAUL STEVENS ARCHITECTURE LTD
Unit 3 Boathouse Meadow Business Park
Cherry Orchard Lane
Salisbury
Wiltshire
SP2 7LD

Tel No: 01722 349384
THIS DRAWING IS COPYRIGHT. IT MUST NOT
BE COPIED, USED OR DISCLOSED TO THIRD
PARTIES WITHOUT PRIOR PERMISSION.

PROJECT: Elmfield House
Petersfinger Road
Petersfinger
Salisbury
Wiltshire
SP5 3BZ
DRAWING: Proposed
Details

SCALE: 1:10 @ A1
DATE: 11 2023

DESIGN: ☐ PLANNING: ☒ BLDG REGS: ☐
TENDER: ☐ CONSTRUCTION: ☐
DRAWN: DIH DATE: 17/11/2023

CHECKED: DATE:
JOB No: 963

DWG No: 28 REV: A

CURRENT: ☐
SUPERSEDED: ☐