


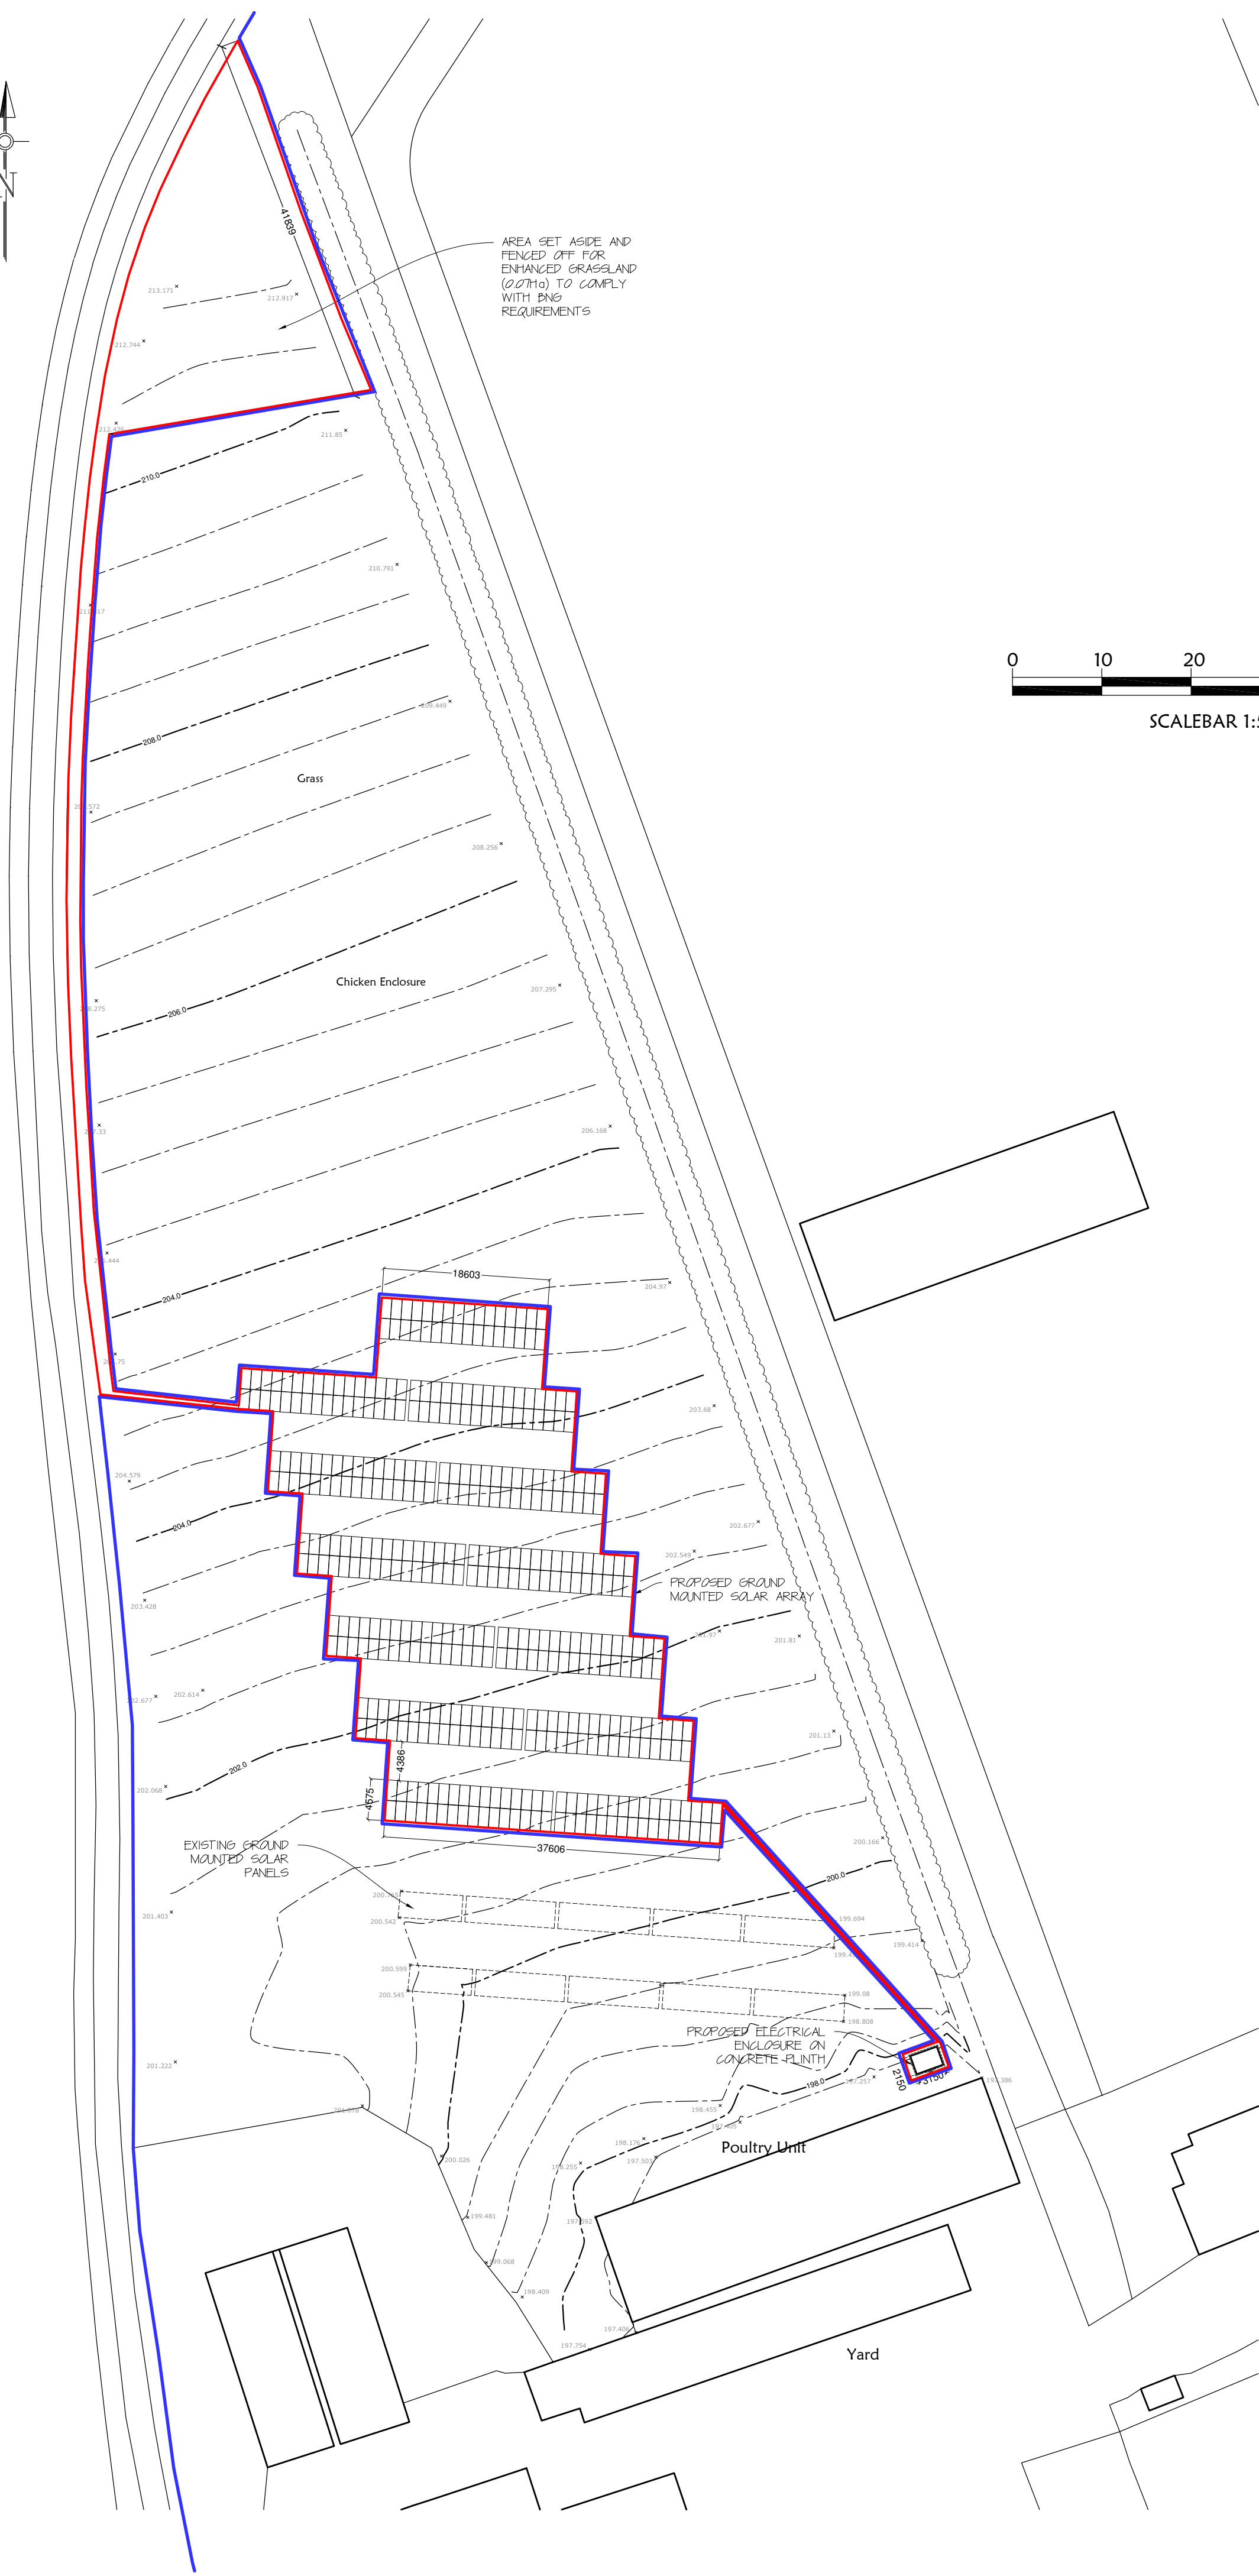

AREA SET ASIDE AND
FENCED OFF FOR
ENHANCED GRASSLAND
(00710) TO COMPLY
WITH BNG
REQUIREMENTS



SCALEBAR 1:500



Rev A Proposed area of grassland enhancement shown 01.12.2025

Project:

PYTHOUSE FARM
PROPOSED SOLAR ARRAY

Drawing Title:

PROPOSED BLOCK PLAN

Client:

NADDER COMMUNITY ENERGY

Singleton Design

32 Castle Street, Newtown
Tisbury, Wiltshire, SP3 6SN

Tel. 01747 445045
e: singleton.design@btinternet.com

Scale: 1:500 @ A2

Drg No: P961/03

Rev: A