
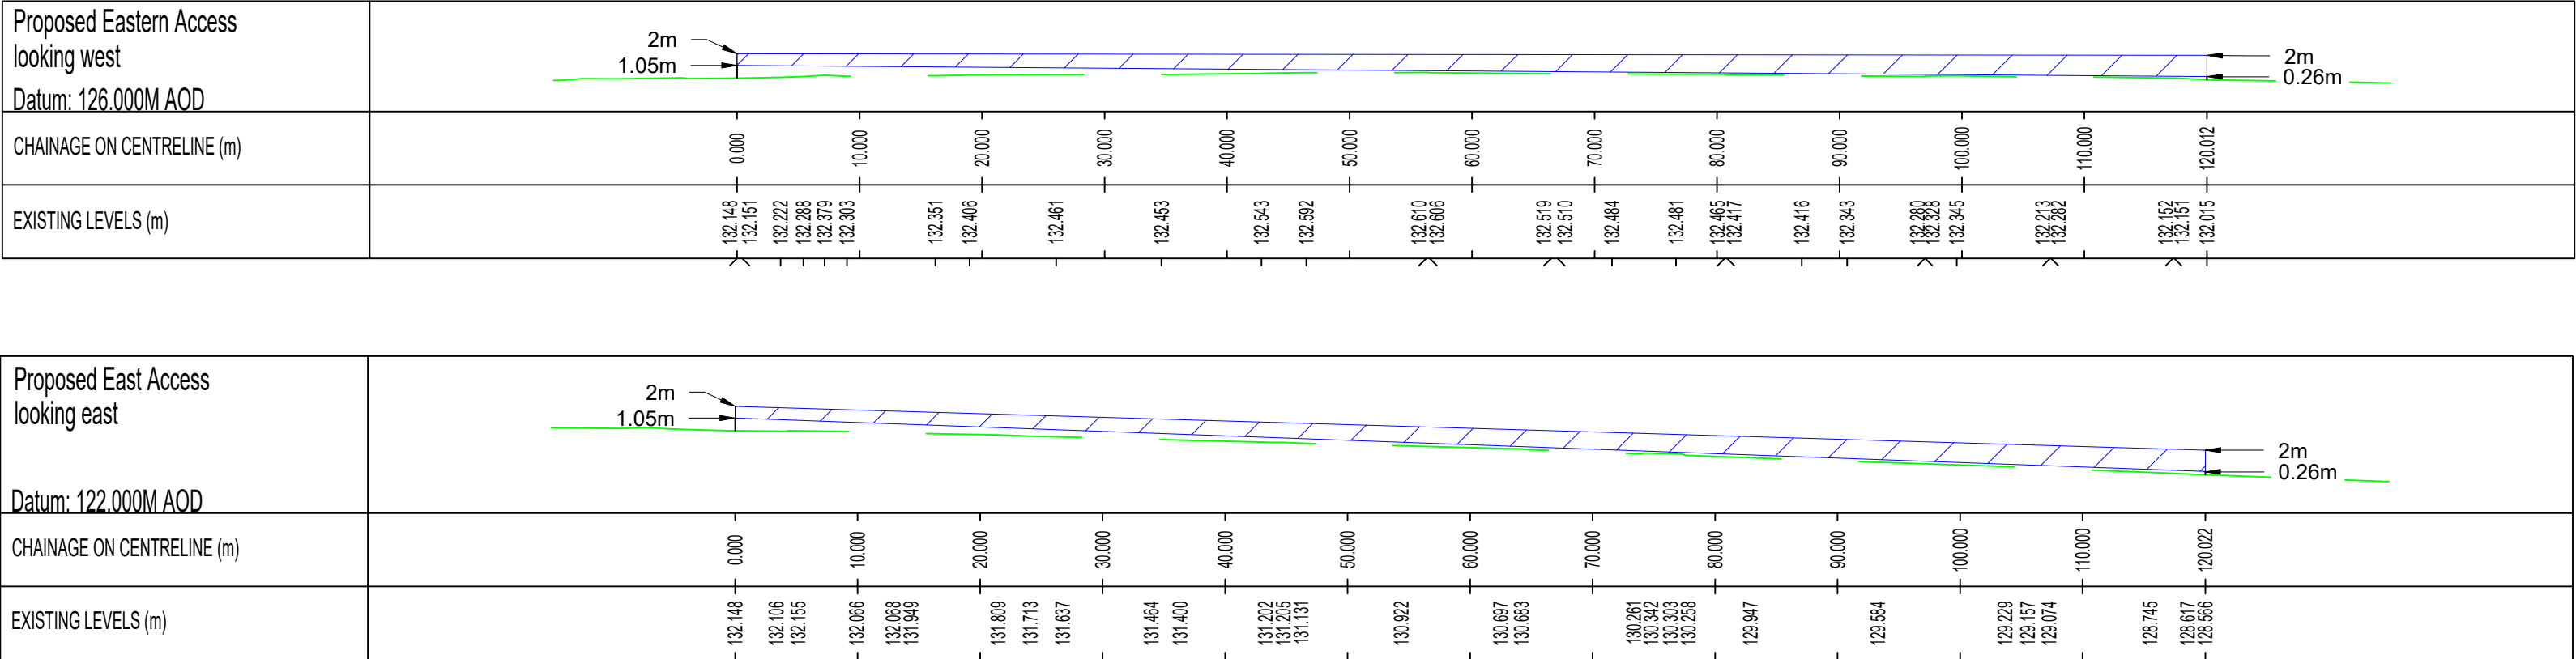
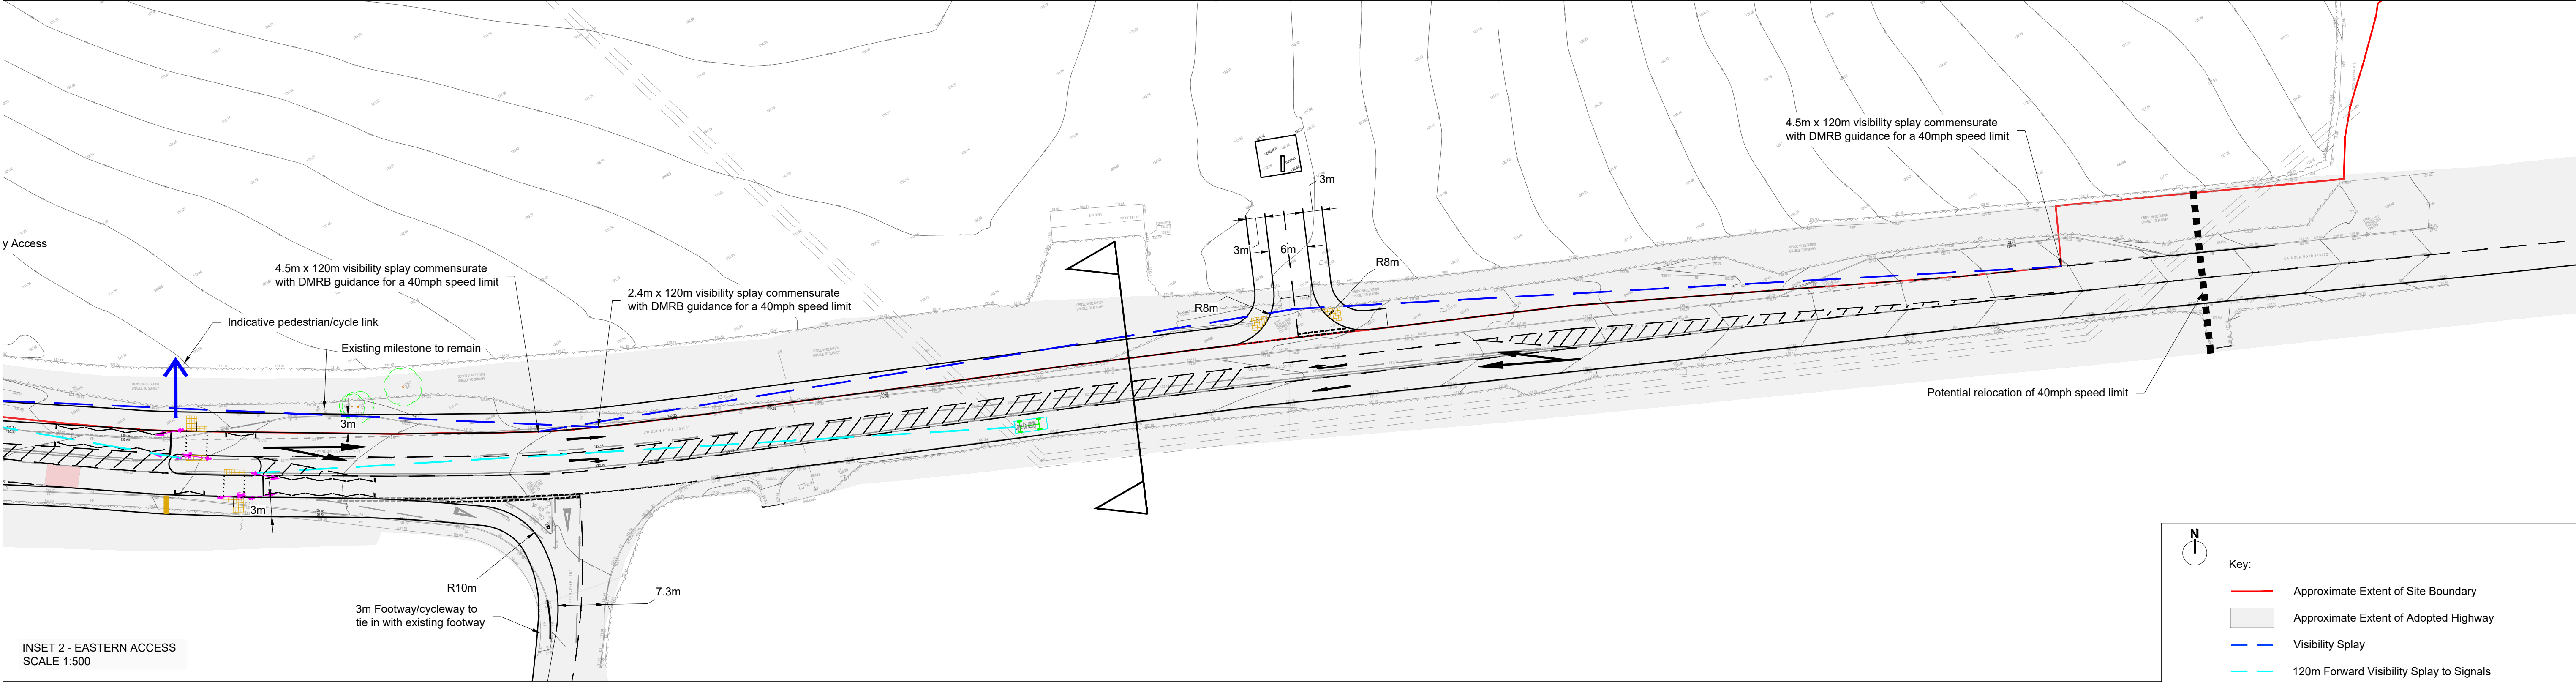


X:\Bristol Projects\Bristol - Live Projects\P22\IP22-2401-2500\IP22-2466 - GLEESON - SWINDON ROAD, ROYAL WOOTTON BASSETT\05 PG Work\06 Drawings\06 TR\06 Figures\P22-2466_Figure 4L_Proposed Access Arrangements Rev.D.dwg

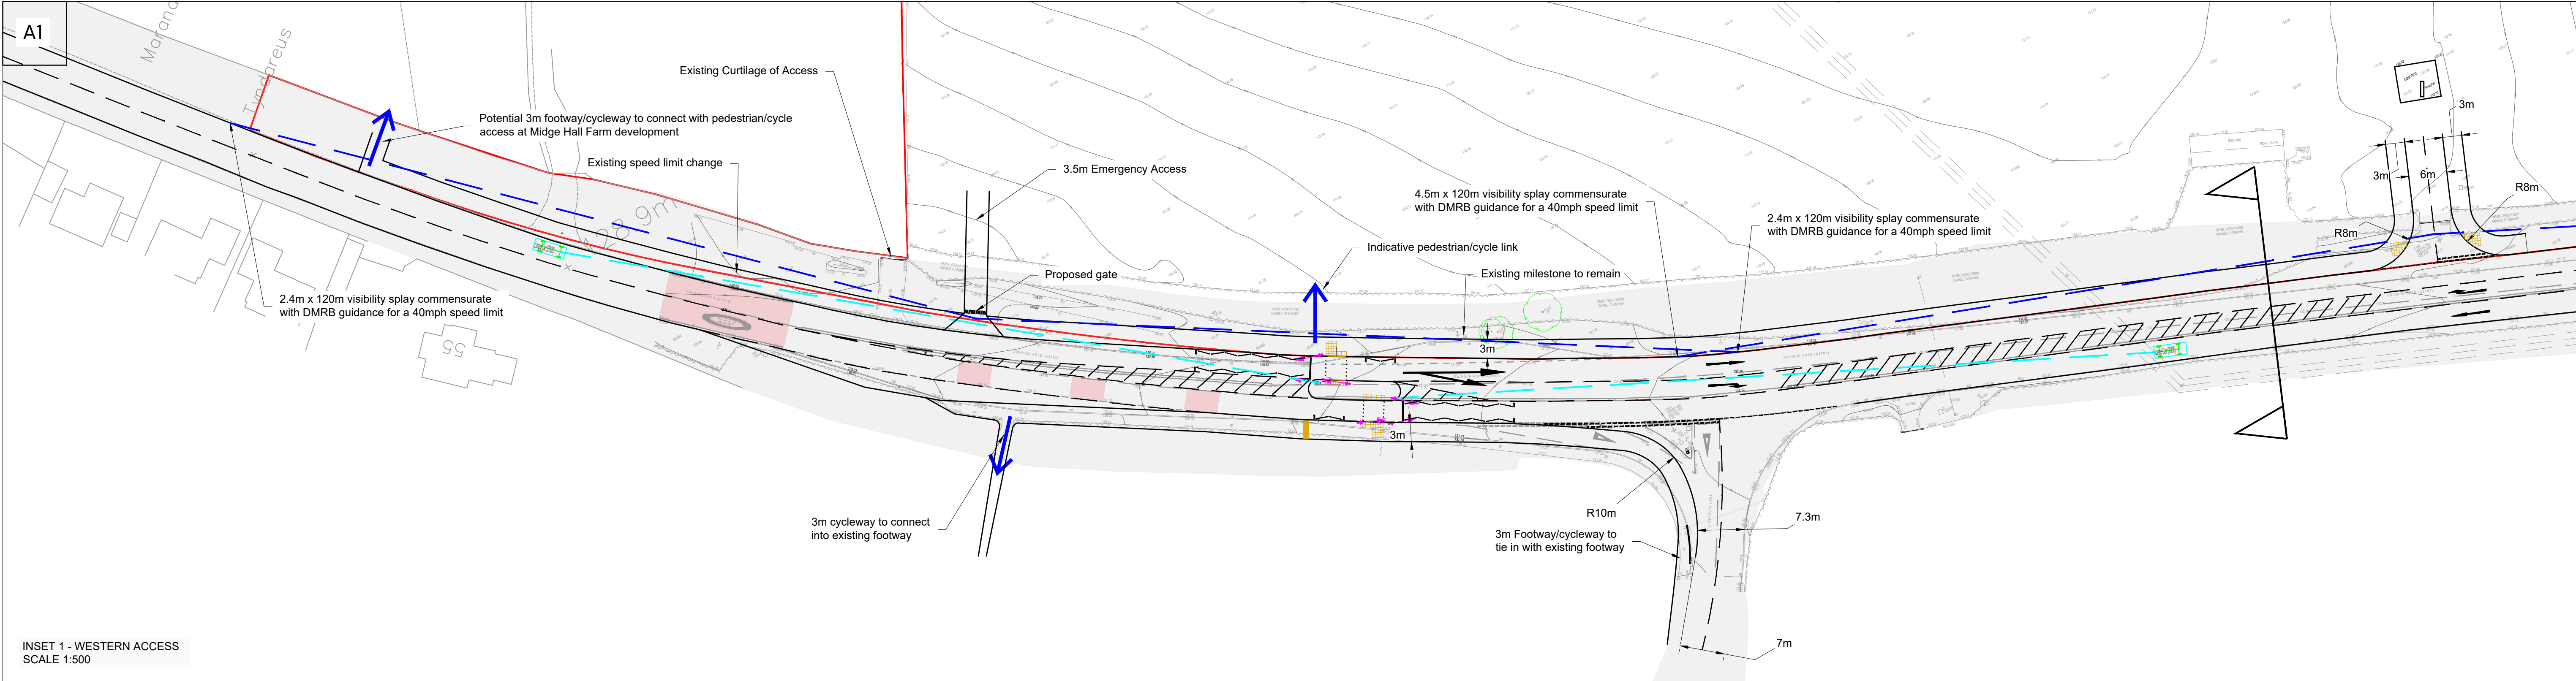

VERTICAL VISIBILITY SPLAYS FROM EASTERN ACCESS

Key:

- Approximate Extent of Site Boundary
- Approximate Extent of Adopted Highway
- Visibility Splay
- 120m Forward Visibility Splay to Signals
- Primary Signal Head
- Secondary Signal Head

REV	DATE	DESCRIPTION	REVISED BY	APPROVED BY

PROPOSED ACCESS ARRANGEMENT

LAND NORTH OF SWINDON ROAD,
ROYAL WOOTTON BASSETT

CLIENT: GLEESON LAND	STATUS: INDICATIVE		
DATE: 16/10/2025	SCALE: AS SHOWN	DRAWN/CHECKED BY: JAN/LD	APPROVED BY: TS
JOB No: P22-2466	DRAWING No: FIGURE 4.1	REVISION No:	PEGASUS GROUP