



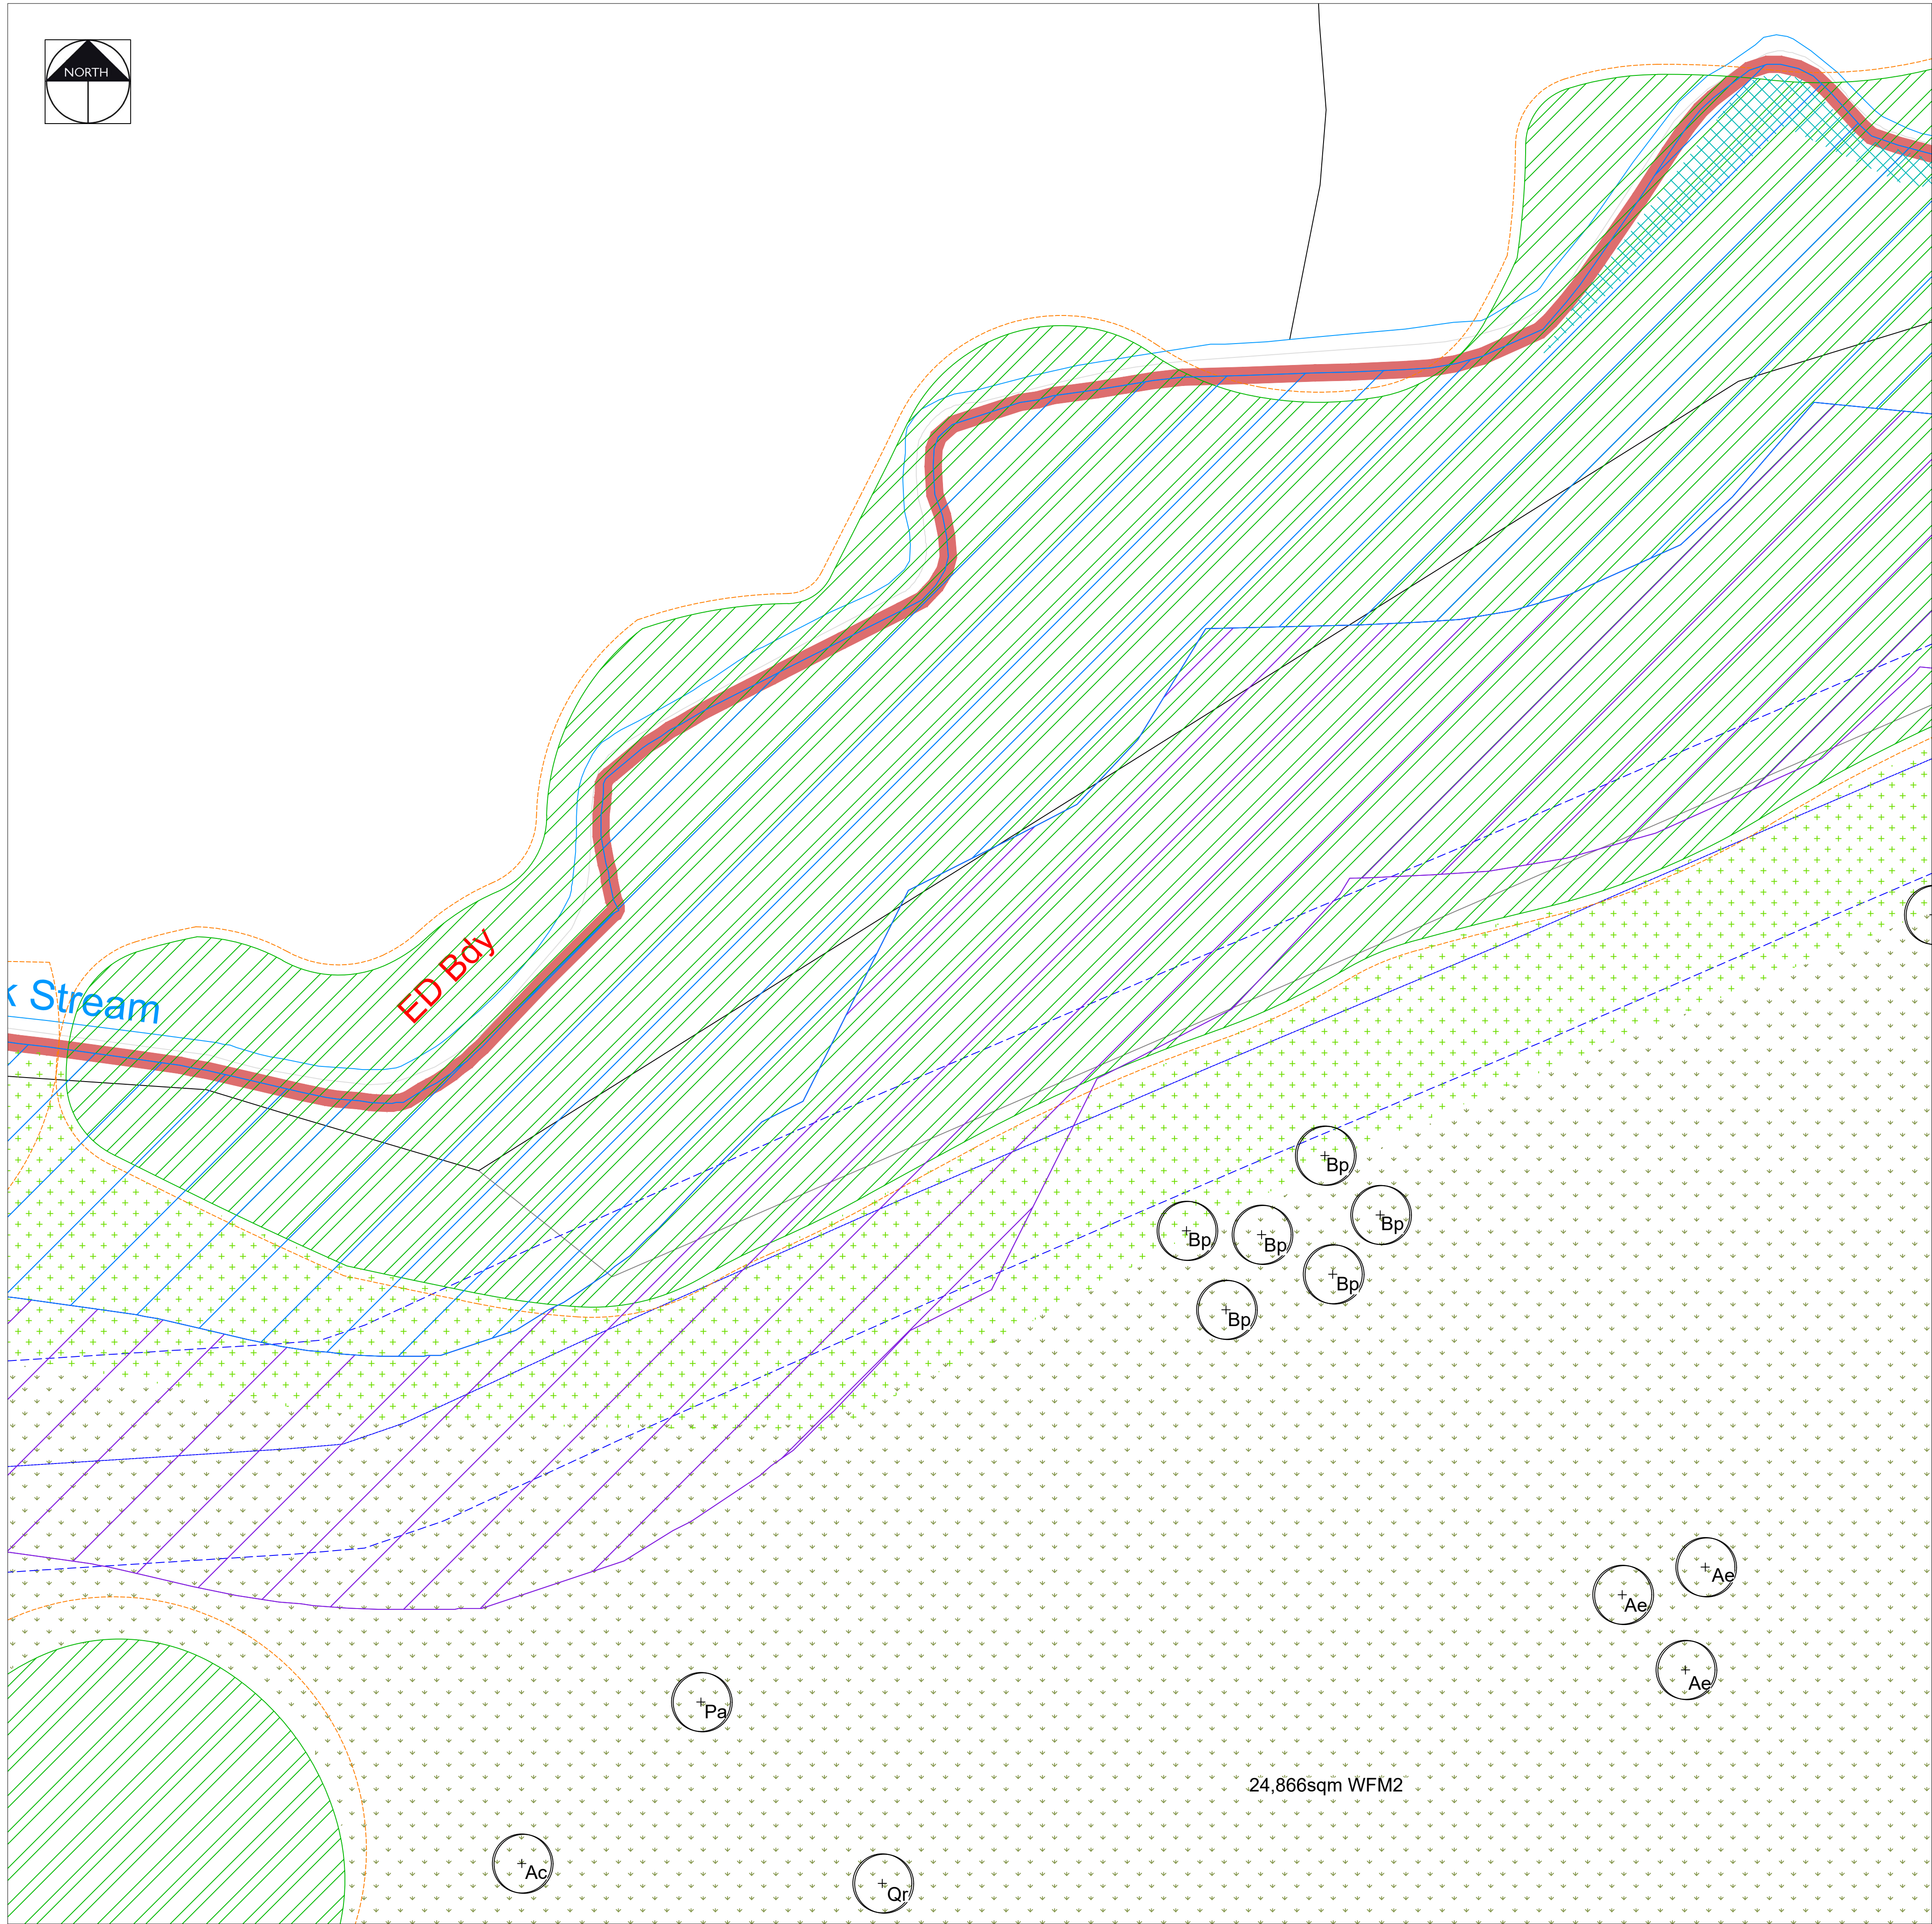

INFORMAL TRAIL / MOWN PATH
Informal trail through POS in the south east of the site

Rev	Date	Description	Initials
-----	------	-------------	----------

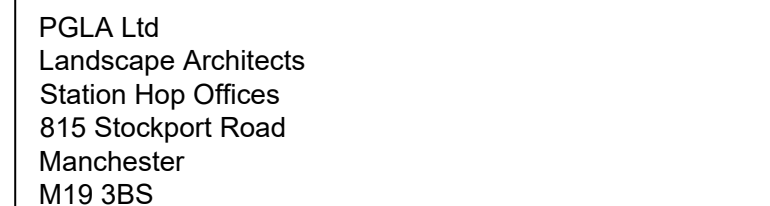

Client	
--------	--

Project

Description

SHEET 2

Scale	Drawn	Checked	Date
-------	-------	---------	------

Scale	Drawn	Checked	Date
1:1000	W. J.	E. J.	NOV 2005

1:200@A1	KLJ PGG	NOV 2025
Job number	Drawing number	Revision

Job number	Drawing number	Revision
TRO2507	PP01.02	P4

Original size 100mm @ A1