



PLOT 2

PLOT 3

PLOT 4

PLOT 5

STREET SCENE 1

ENTRANCE
AND ARRIVAL



PLOT 102

PLOT 101

PLOT 100

PLOT 99

STREET SCENE 2

NEIGHBOURHOOD
CORE



PLOT 135


PLOT 134

PLOT 133

PLOT 132

STREET SCENE 3

PARKLAND
EDGE

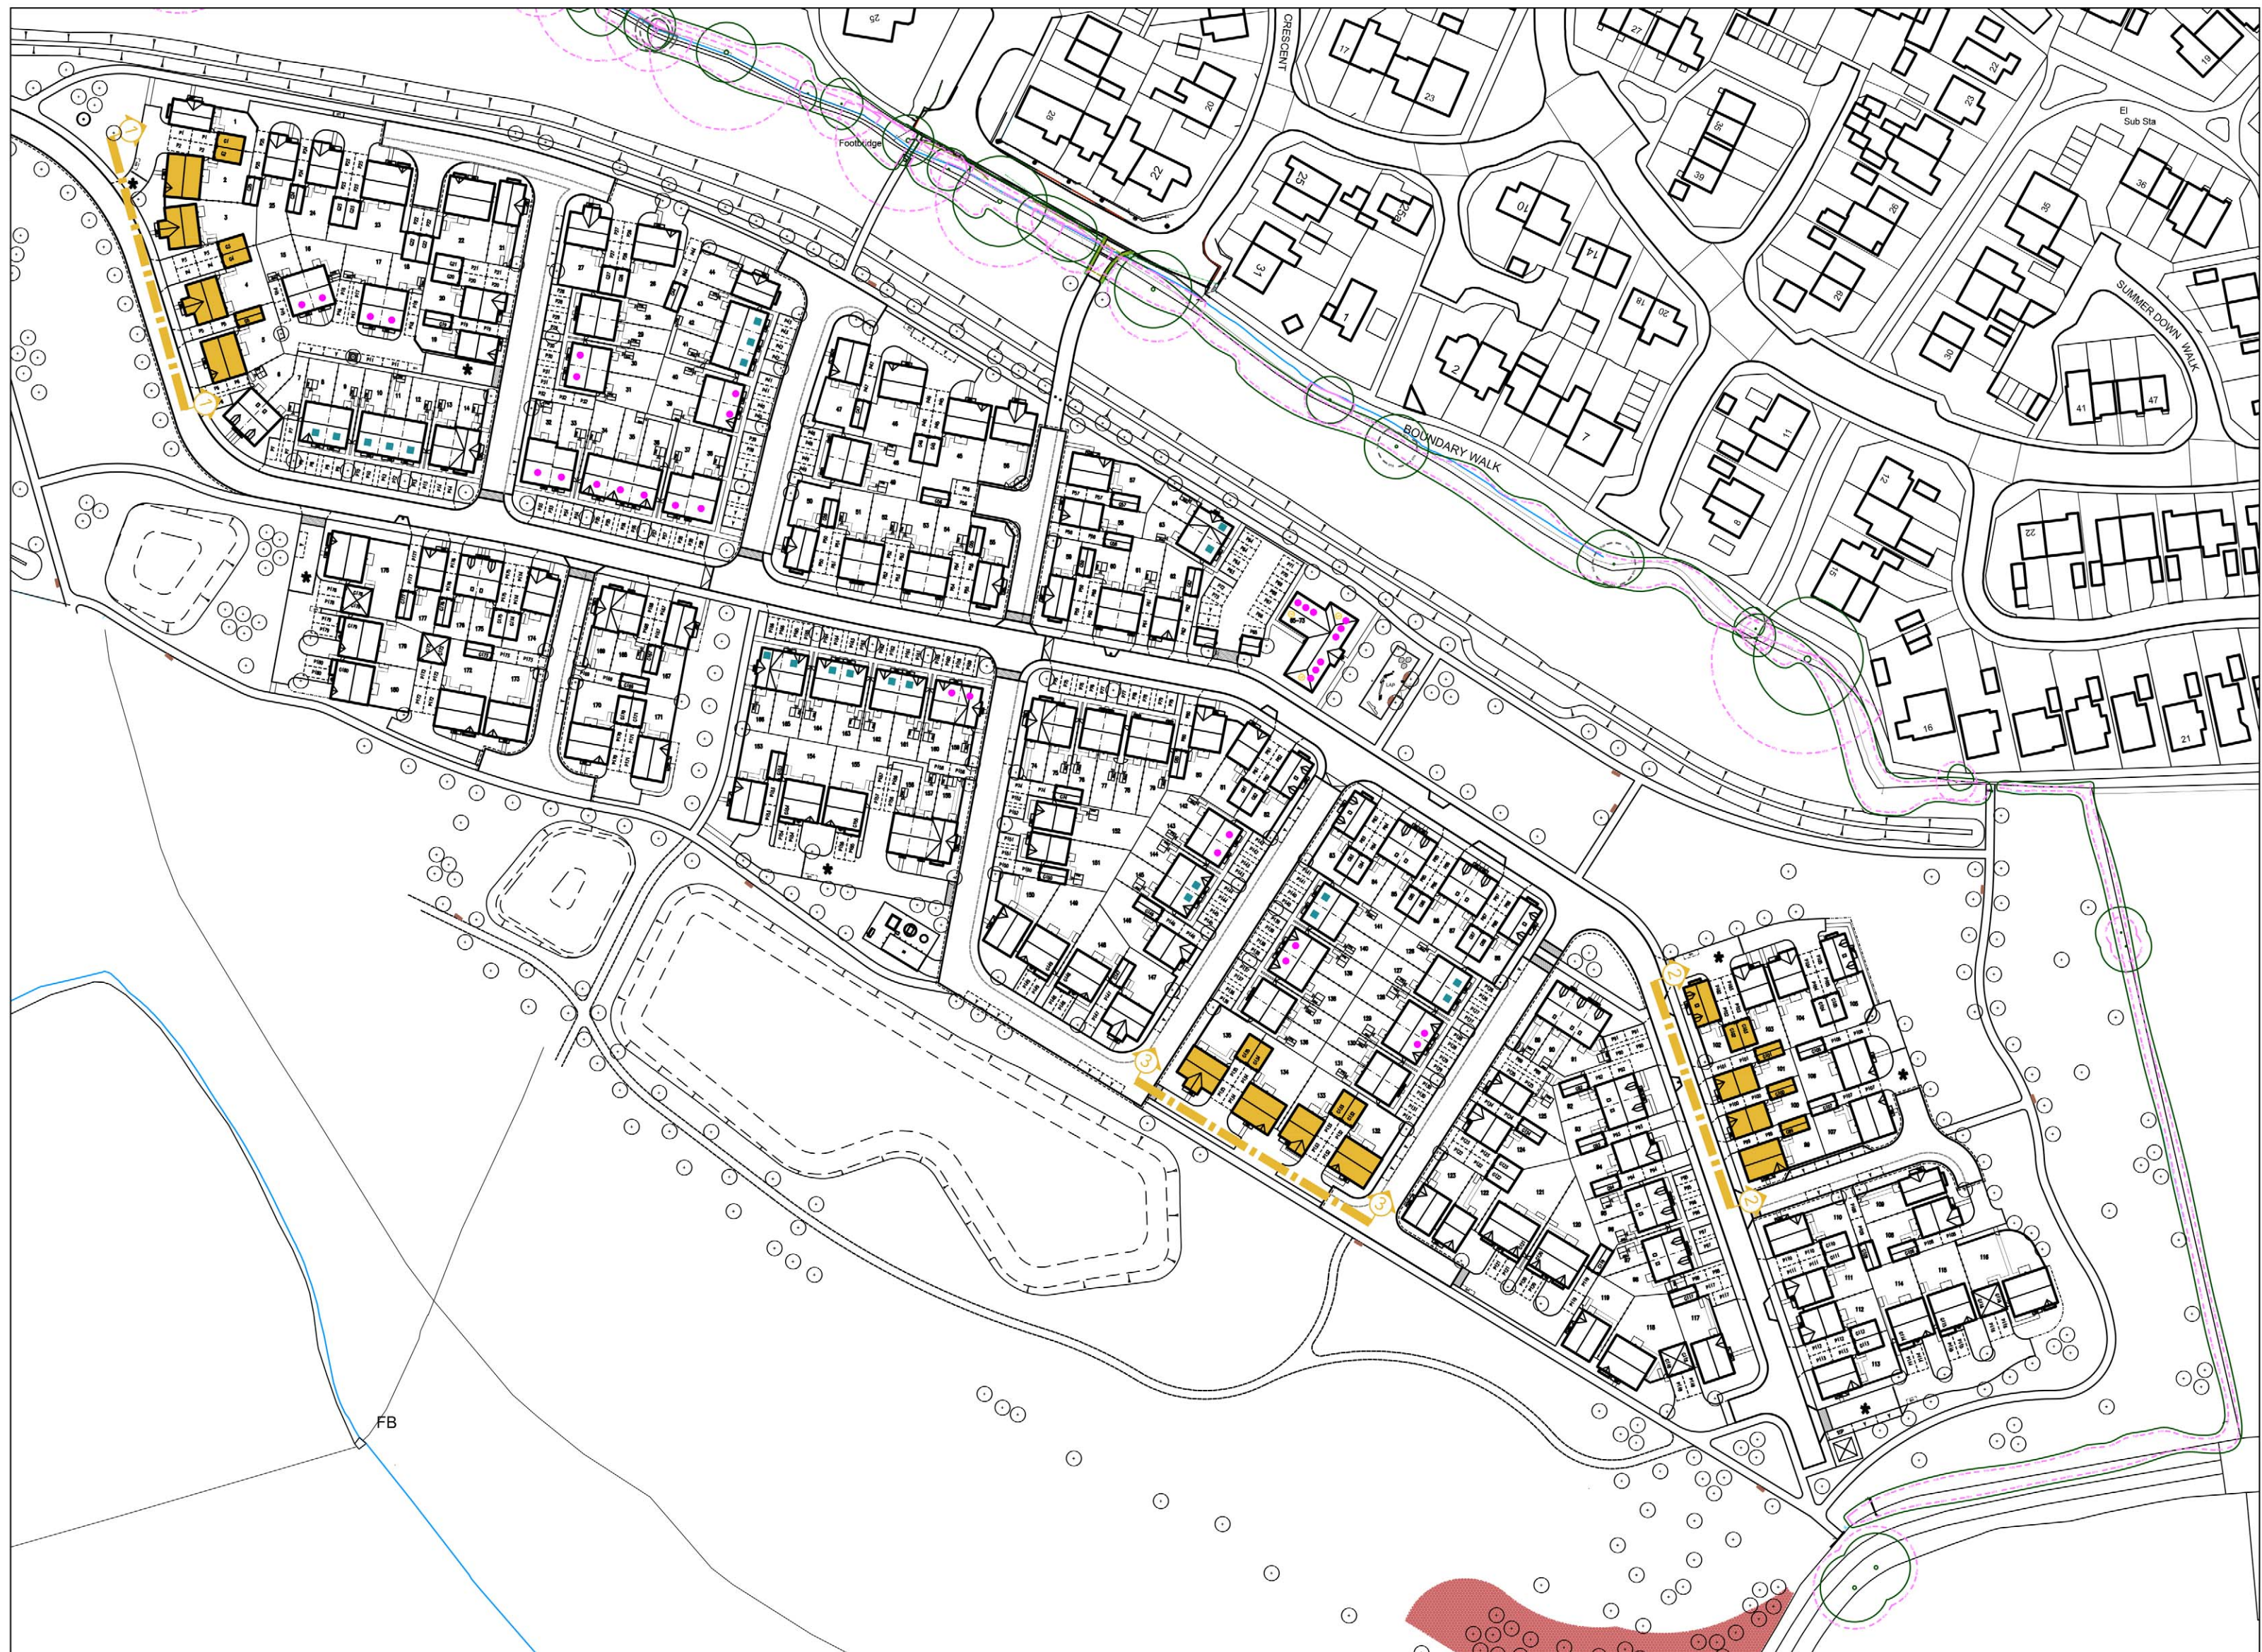

KEY: SCALE: 1:1250
0 10 20 30 40 50 [m]

