


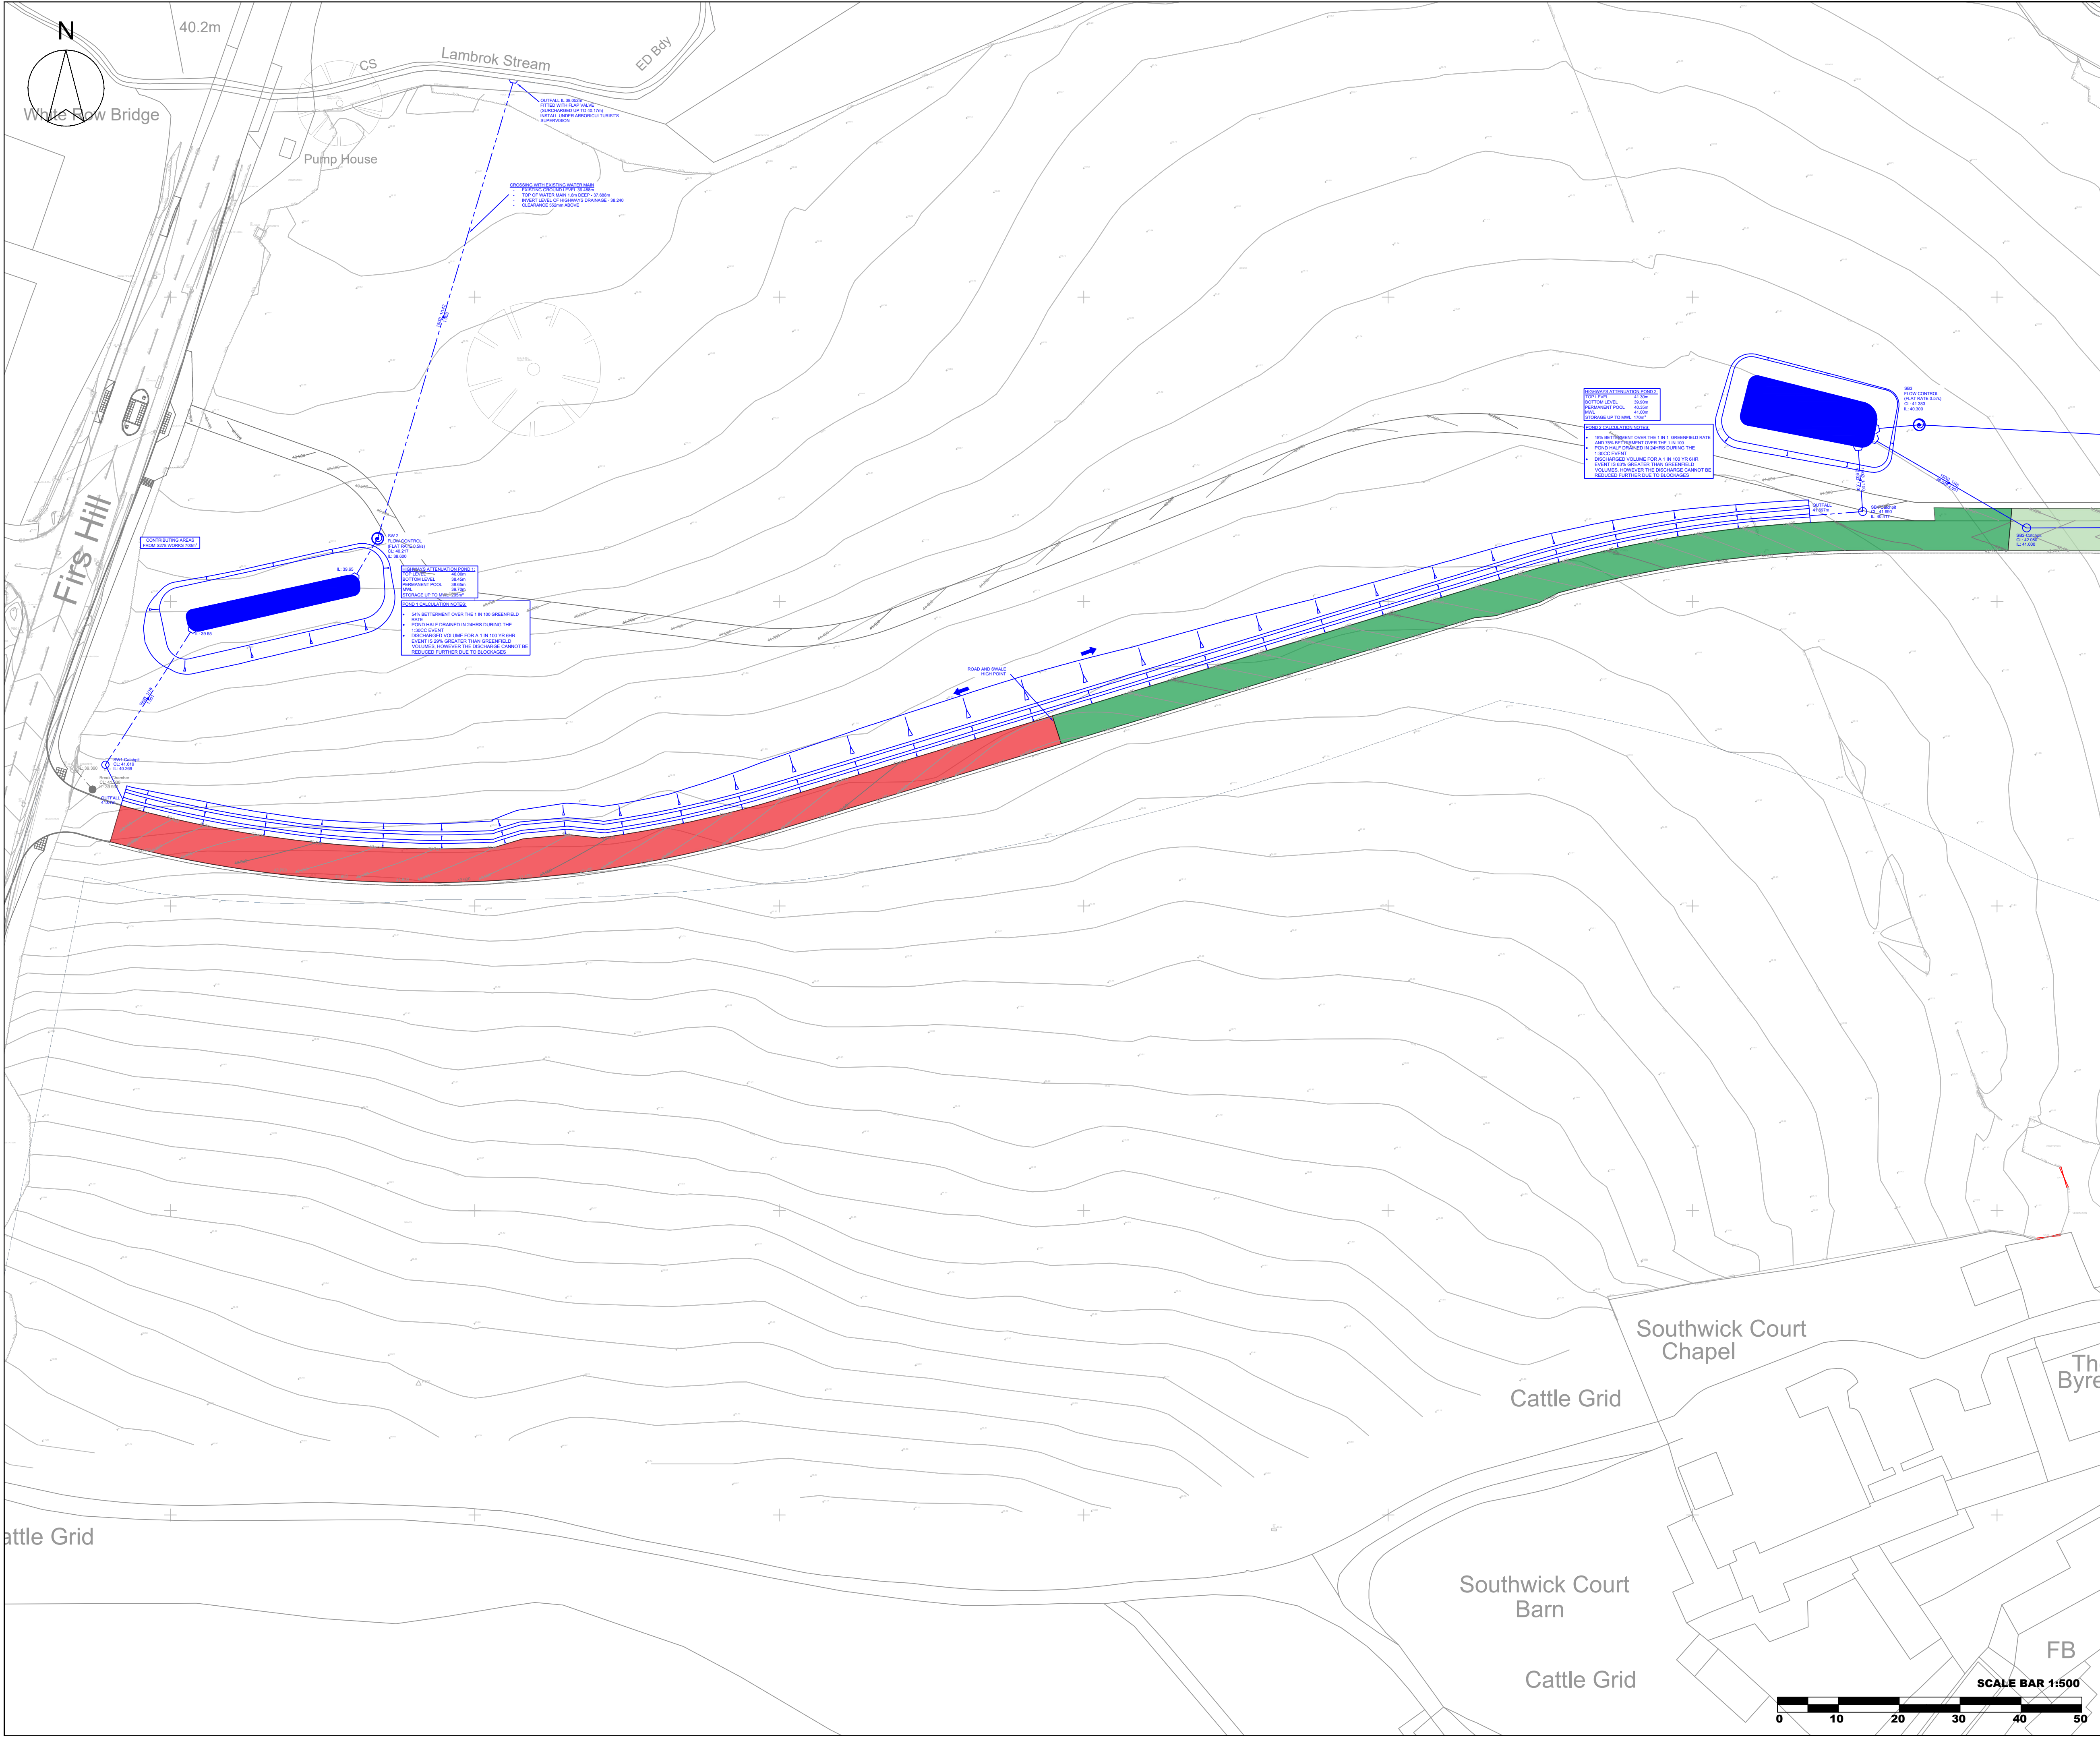

THIS DRAWING IS COPYRIGHT OF CLFA DESIGN


CONTRACTORS MUST CHECK ALL DIMENSIONS ON SITE.

THE CONTRACTORS MUST REFER TO THE EXISTING SERVICES INFORMATION, DESIGNER'S RISK ASSESSMENT AND RESIDUAL RISKS IN THE CONTRACT DOCUMENTATION.

 THIS SYMBOL IS USED TO HIGHLIGHT INSTANCES OF RISK WITHIN THE CONSTRUCTION PROCESS.

THE INFORMATION SHOWN ON THIS DRAWING HAS BEEN BASED UPON THE SITE LAYOUT:

RECEIVED ON:

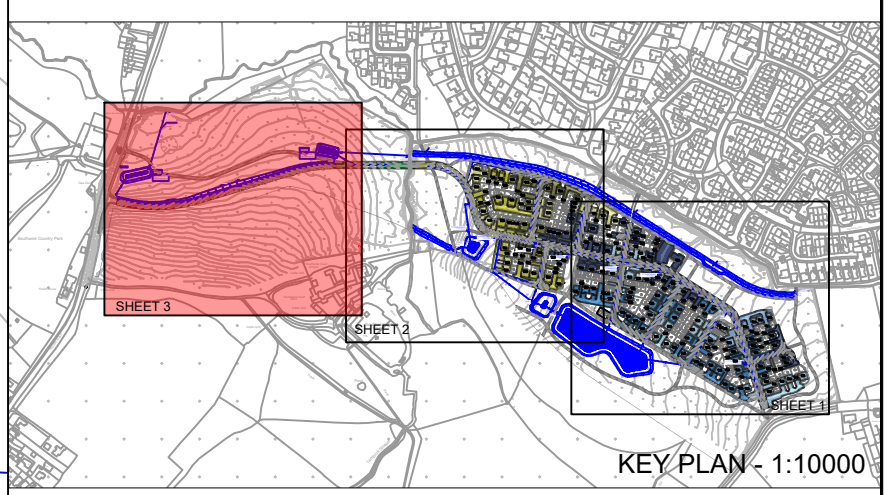

MANHOLE CATCHMENT		
MANHOLE ID	IMPERMEABLE AREA (m²)	INCLUDING URBAN CREEP 10% (m²)
ACCESS ROAD		
SWALE	853	853
TOTAL		853
ROAD AND BRIDGE		
SB1	361	361
SB2	315	323
SWALE	922	933
TOTAL		1618
MAIN SITE		
S1	1626	1673
S2	953	984
S3	1877	1937
S4	1413	1450
S5	631	648
S6	2772	2855
S7	1105	1144
S8	3309	3435
S9	678	700
S10	1820	1878
S11	2144	2221
S12	1134	1183
S13	2032	2108
S14	1048	1092
S15	956	988
S16	1080	1125
S17	795	831
S18	366	383
S19	114	114
S20	1236	1270
S21	908	939
S22	1532	1582
S23	526	540
S24	0	0
S25	211	211
S26	150	150
S27	152	152
S28	608	631
S29	758	776
S30	1180	1208
S31	0	0
S32	0	0
TOTAL		34208

P01	FIRST ISSUE	CL	FA	10/11/25
REV	DESCRIPTION	BY	APP	DATE



71-75 Shelton Street, Covent Garden
London, WC2H 9JQ

CLIENT:



PROJECT:
COURT FARM
TROWBRIDGE

DRAWING:
IMPERMEABLE AREAS PLAN
SHEET 3

PROJECT NUMBER: CLFA152	DRAWING NUMBER: CLFA142-CLFA-00-XX-DR-C-0681.3
STATUS: S2	SCALE @ A1 1:500
	REV: P01