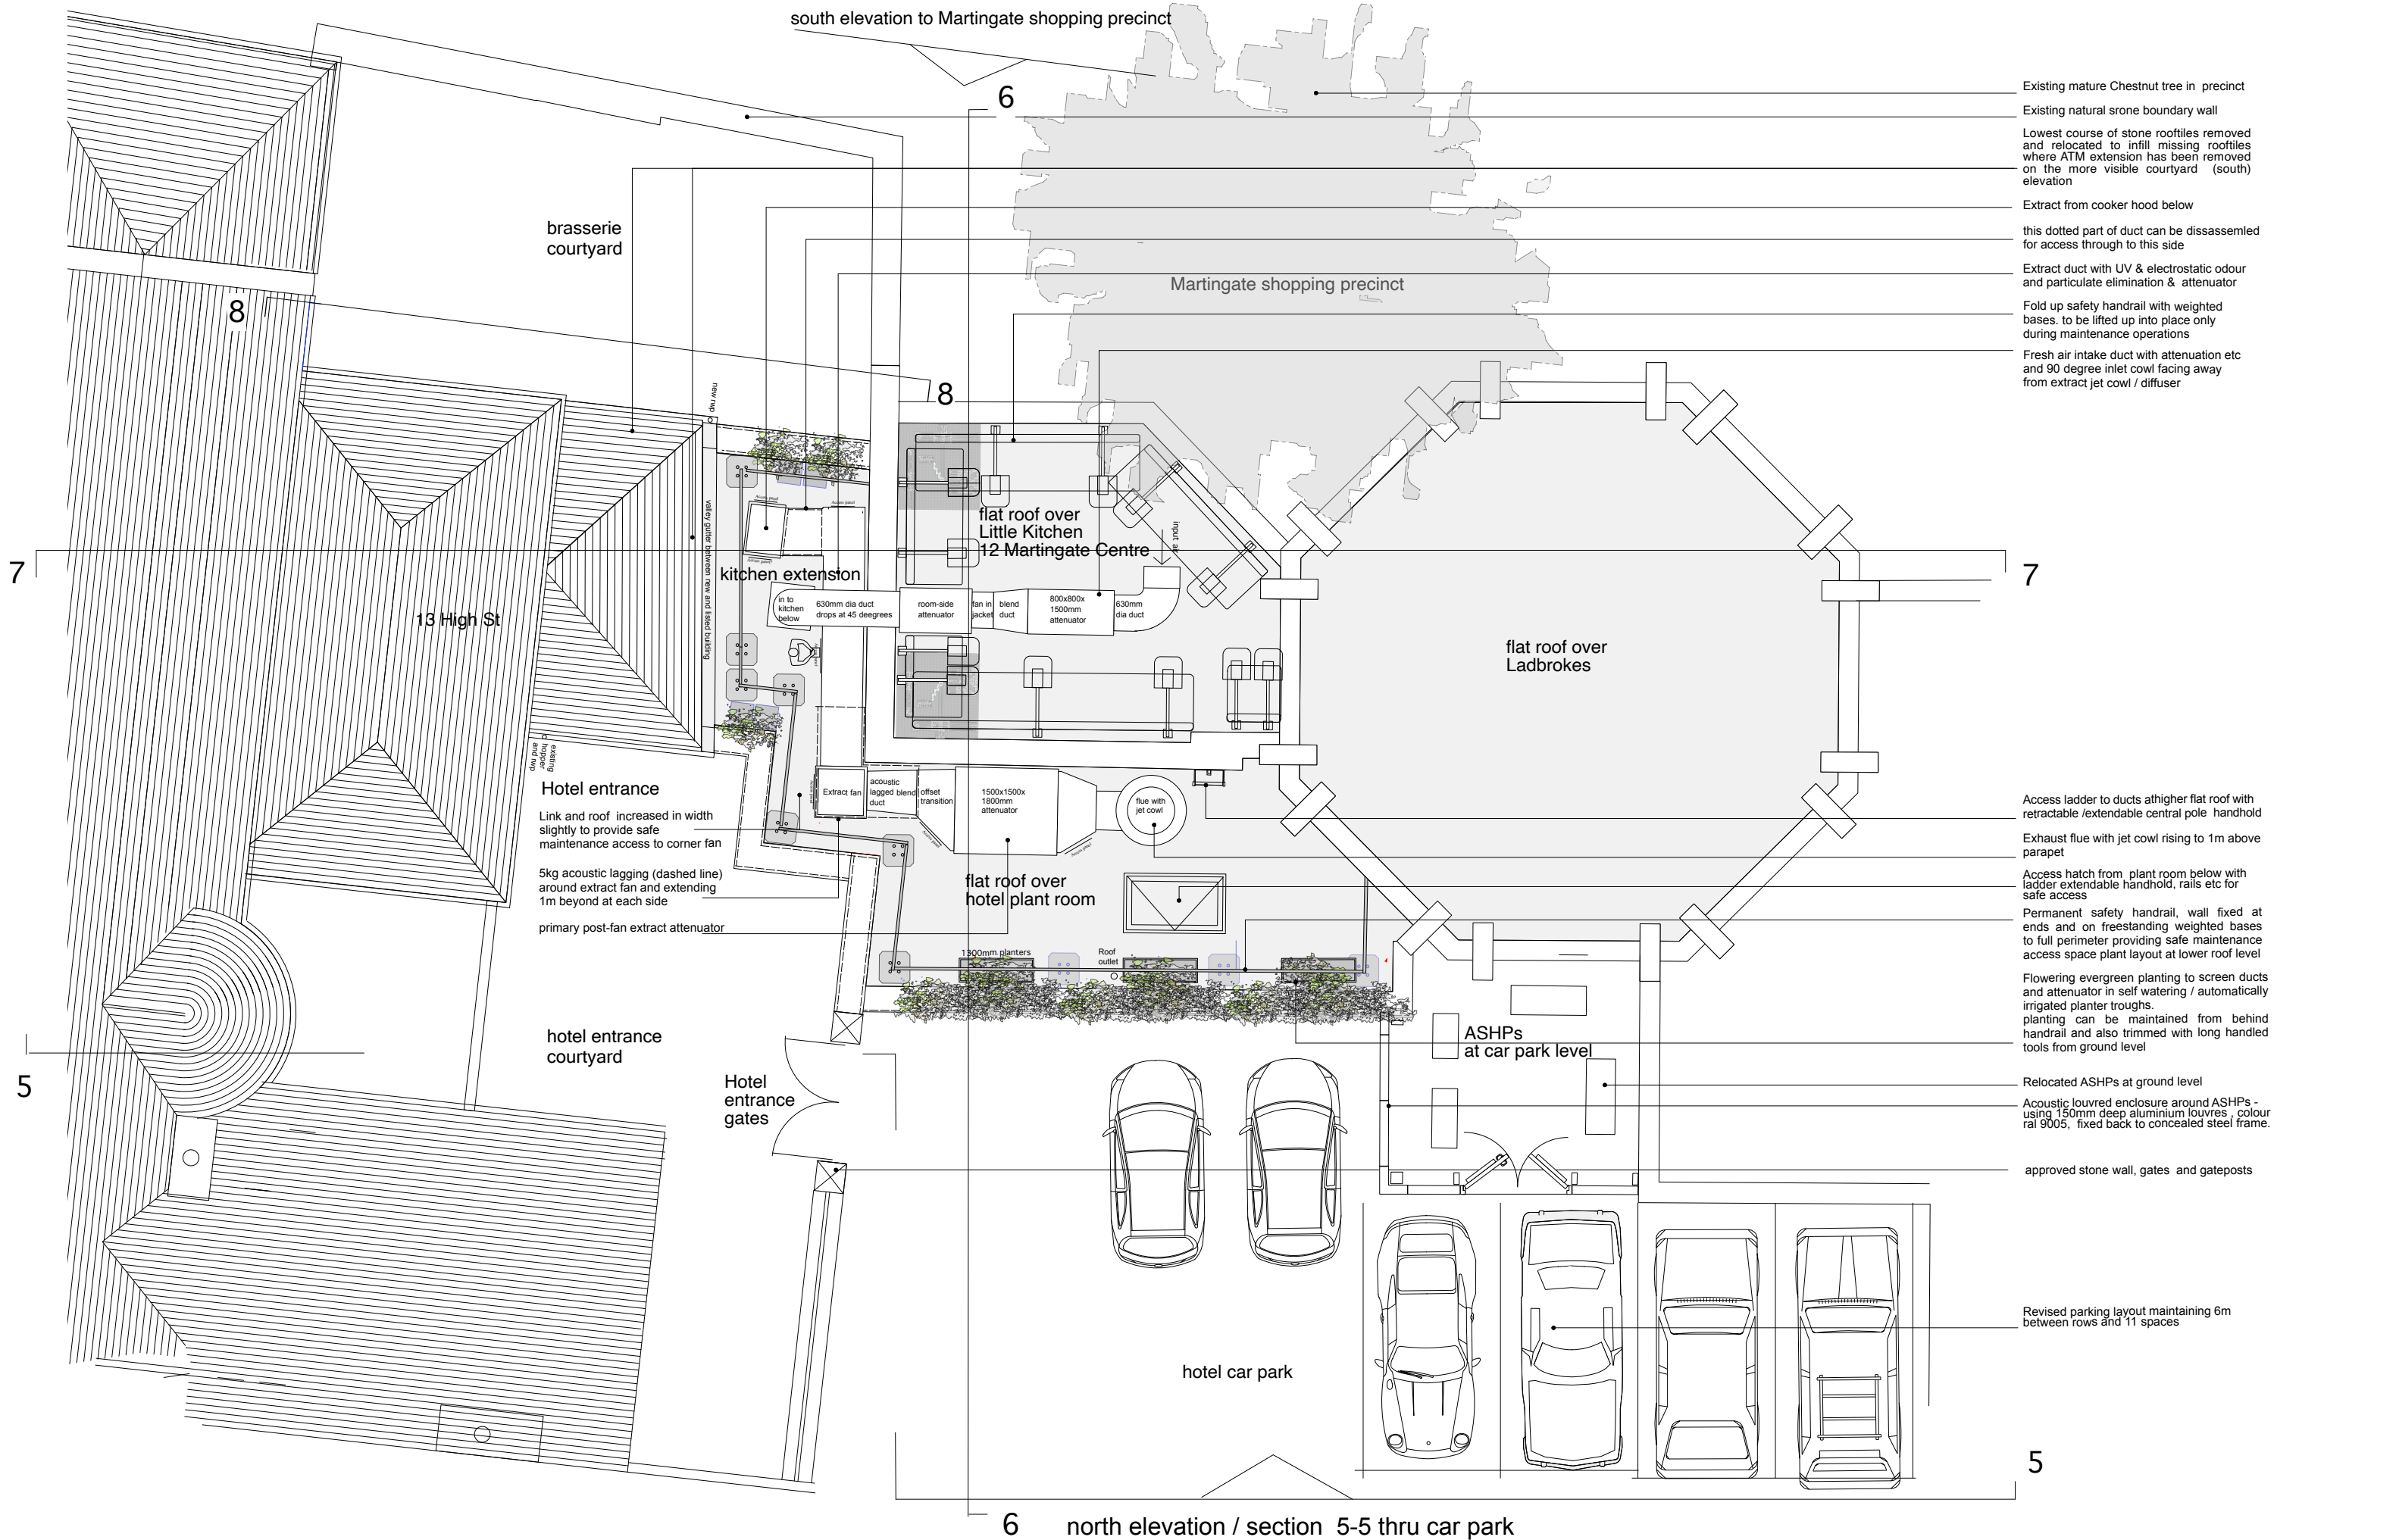


Kitchen ventilation and ASHP plant associated with approved hotel at 13 High St Corsham		Synthesis _ Architecture [®]	
		9 Churchfields Rd., Salisbury, Wiltshire, SP2 7NH. tel : 07770 532915 email : lan.synthesis@outlook.com	
Scale	1.50@A1, 1.100 at A3	Date 04/11/25	
Job No	SA133	Drawing No	05
Status	PL	Revision	